


- KEY - Zoning
- Social
 - Study
 - Circulation
 - House Staff
 - Non net areas
 - Sanitary

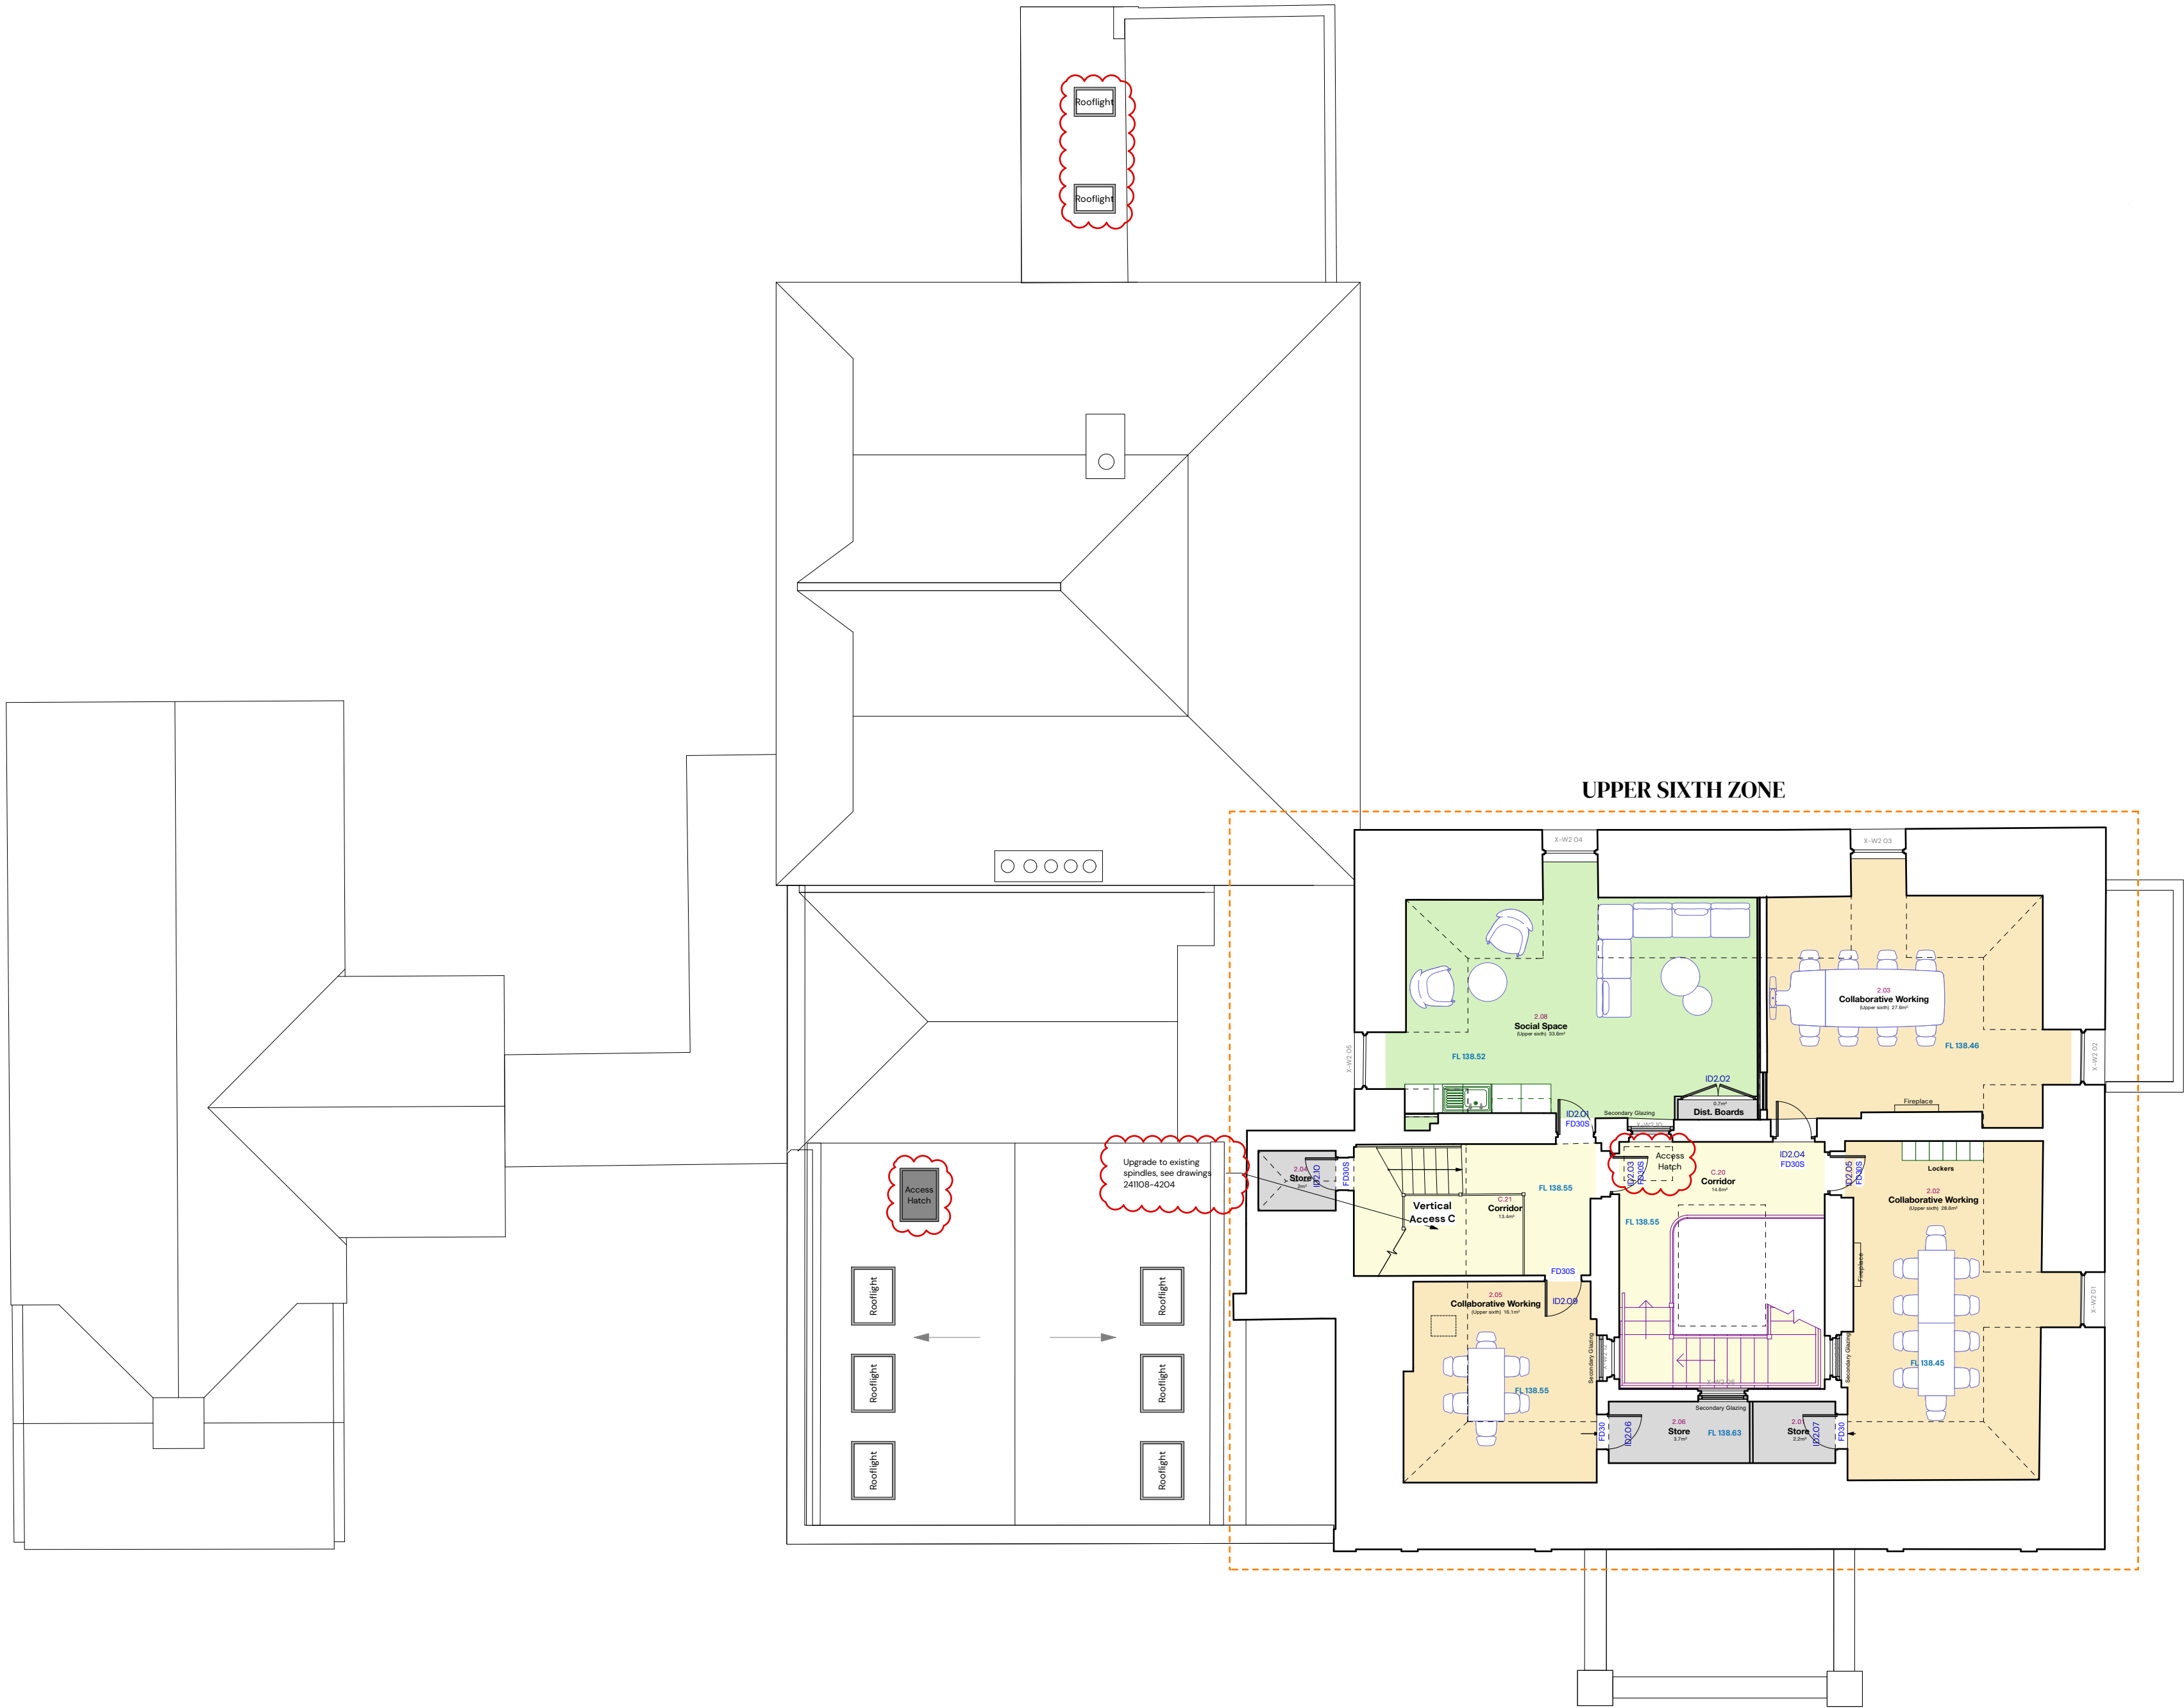

PROPOSED SECOND FLOOR PLAN

0 5 10 15 M

Scale 1:100 @ A2

Kendall Kingscott

Glentworth Court, Lime Kiln Close,
Stoke Gifford, Bristol, BS34 8SR
+44 (0)117 931 2062
www.kendallkingscott.co.uk

Do not scale this drawing

Project
Masters Lodge Conversion

Client
Marlborough College

Date
March 2025
Scale
1:100
Filename
241108 Masters Lodge_GA Master Planning.vwx

Purpose/Status
PLANNING
Drawn
BM
Checked
GA
Paper Size
ISO A2

Rev Date By Ap Note

Drawing Title
Proposed Second Floor Plan

Project Number/Drawing Number
241108-1413
Check all dimensions and levels on site

Revision
P06
© Copyright

Only to be used on the site for which designed. The electronic transmission of designs/information contained in this drawing is carried out entirely at the User's risk and Kendall Kingscott Ltd. will have no liability for any errors or inaccuracies arising therefrom. The production of amended or updated information from the said design/information by the User is entirely the responsibility of the User and Kendall Kingscott Ltd. shall have no responsibility in respect thereof whatsoever.