
 



NOTES:
This drawing is copyright of the Architects and must not be used without their permission.
All dimensions to be checked on site.
Discrepancies and omissions to be reported immediately to the Architect.

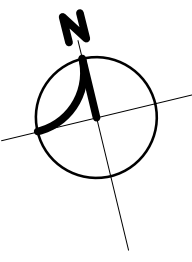

KEY

- WALL BELOW
- - - - - DEMOLISH / REMOVE
- BOUNDARY LINE
- EXISTING WALLS/ PARTITIONS
- PROPOSED WALLS/ PARTITIONS & ALTERATIONS
- /// SUB-TERRAIN

NB: Room No.'13' not used.

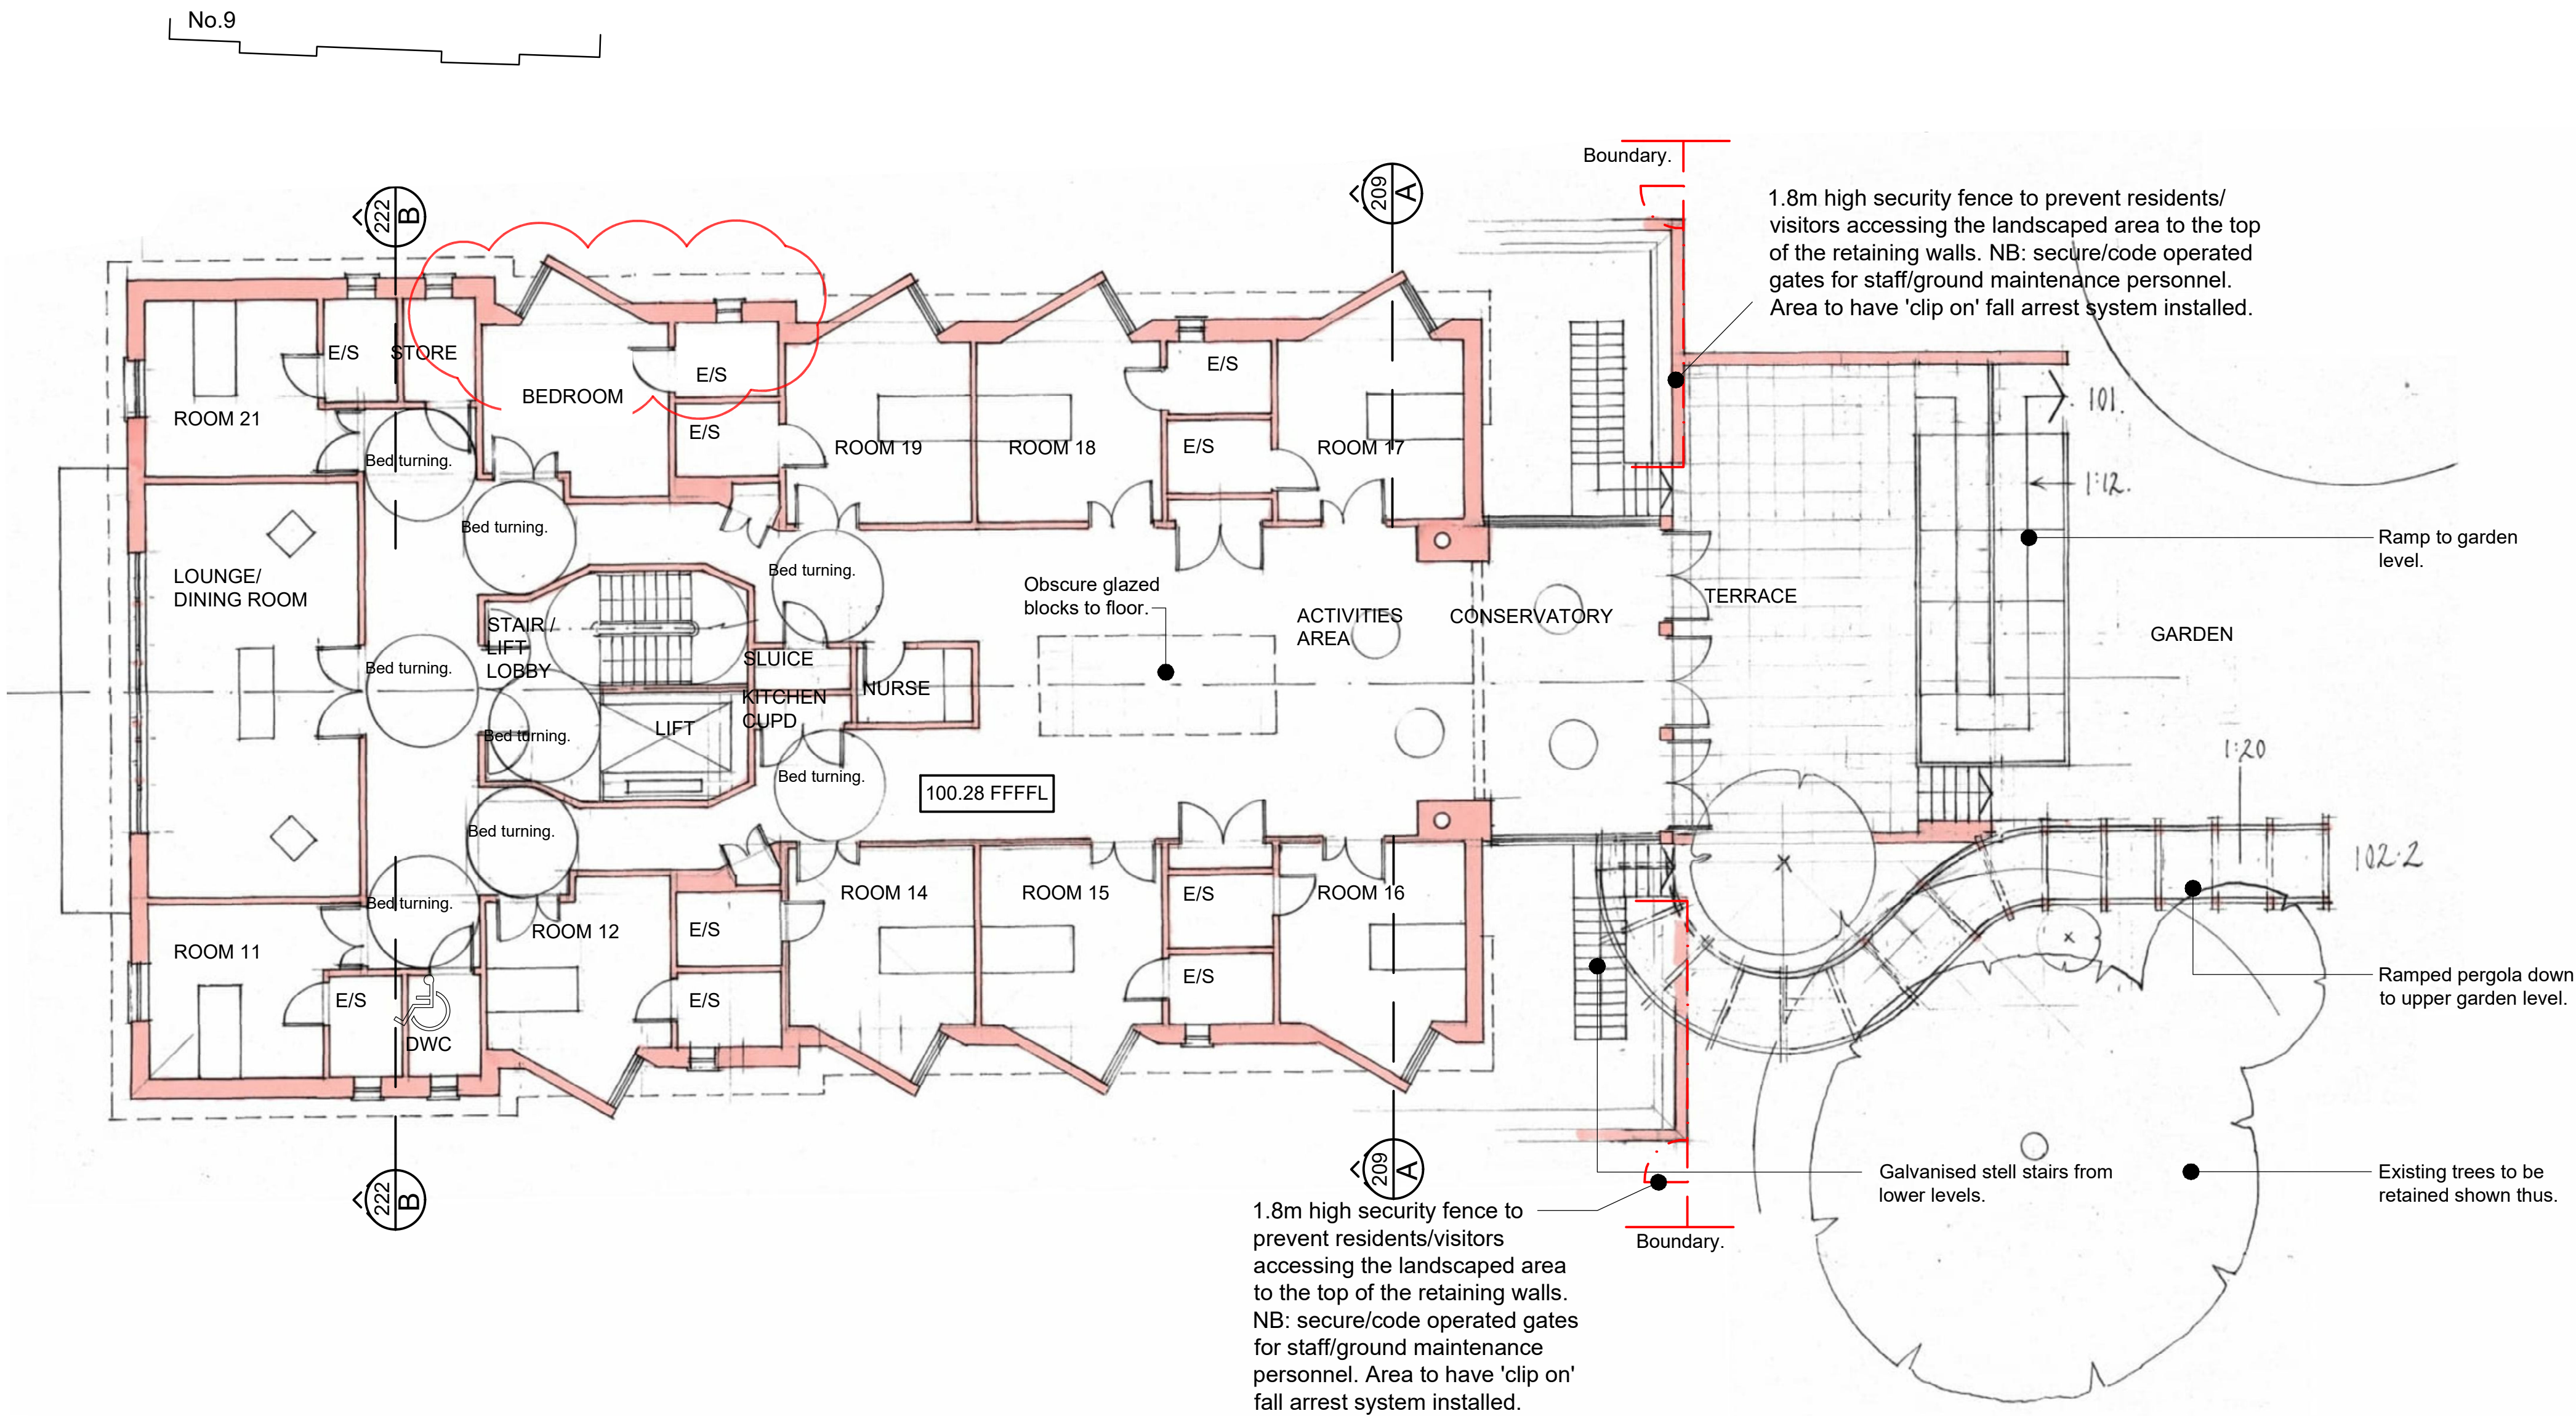

Proposed First Floor Plan


1:100 @A1 (1:200 @A3)

G	Bed 20 omitted / Store bay added.	20.07.22
F	N/W Angled bay(s) amended.	02.12.21
E	Location of No.9 and additional section line added.	13.03.20
D	Bed 20 & bay omitted.	15.01.20
C	Tree officers comments incorporated.	19.12.19
B	PLANNING SUBMISSION	20.08.19
A	Text added.	18.03.19
Rev	Revision	Date

relphross
partnership
architects

The Relph Ross Partnership Ltd.
35a Brown Street, Salisbury,
Wiltshire, SP1 2AS
Email: enquiries@relphross.co.uk
Tel: 01722 410141 Fax: 01722 339846

Title: First Floor Plan
Proposed
Project: Castle View Care Home
8 Old Castle Road, SP1 3SF
Client: Wessex Care
Drawing Scale: 1:100 @A1
Drawing Date: March 19
Drawn By: BM Checked By:

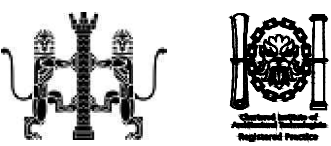

Drawing Number: 17/3082/203 G
MH Amends
24/03/25