
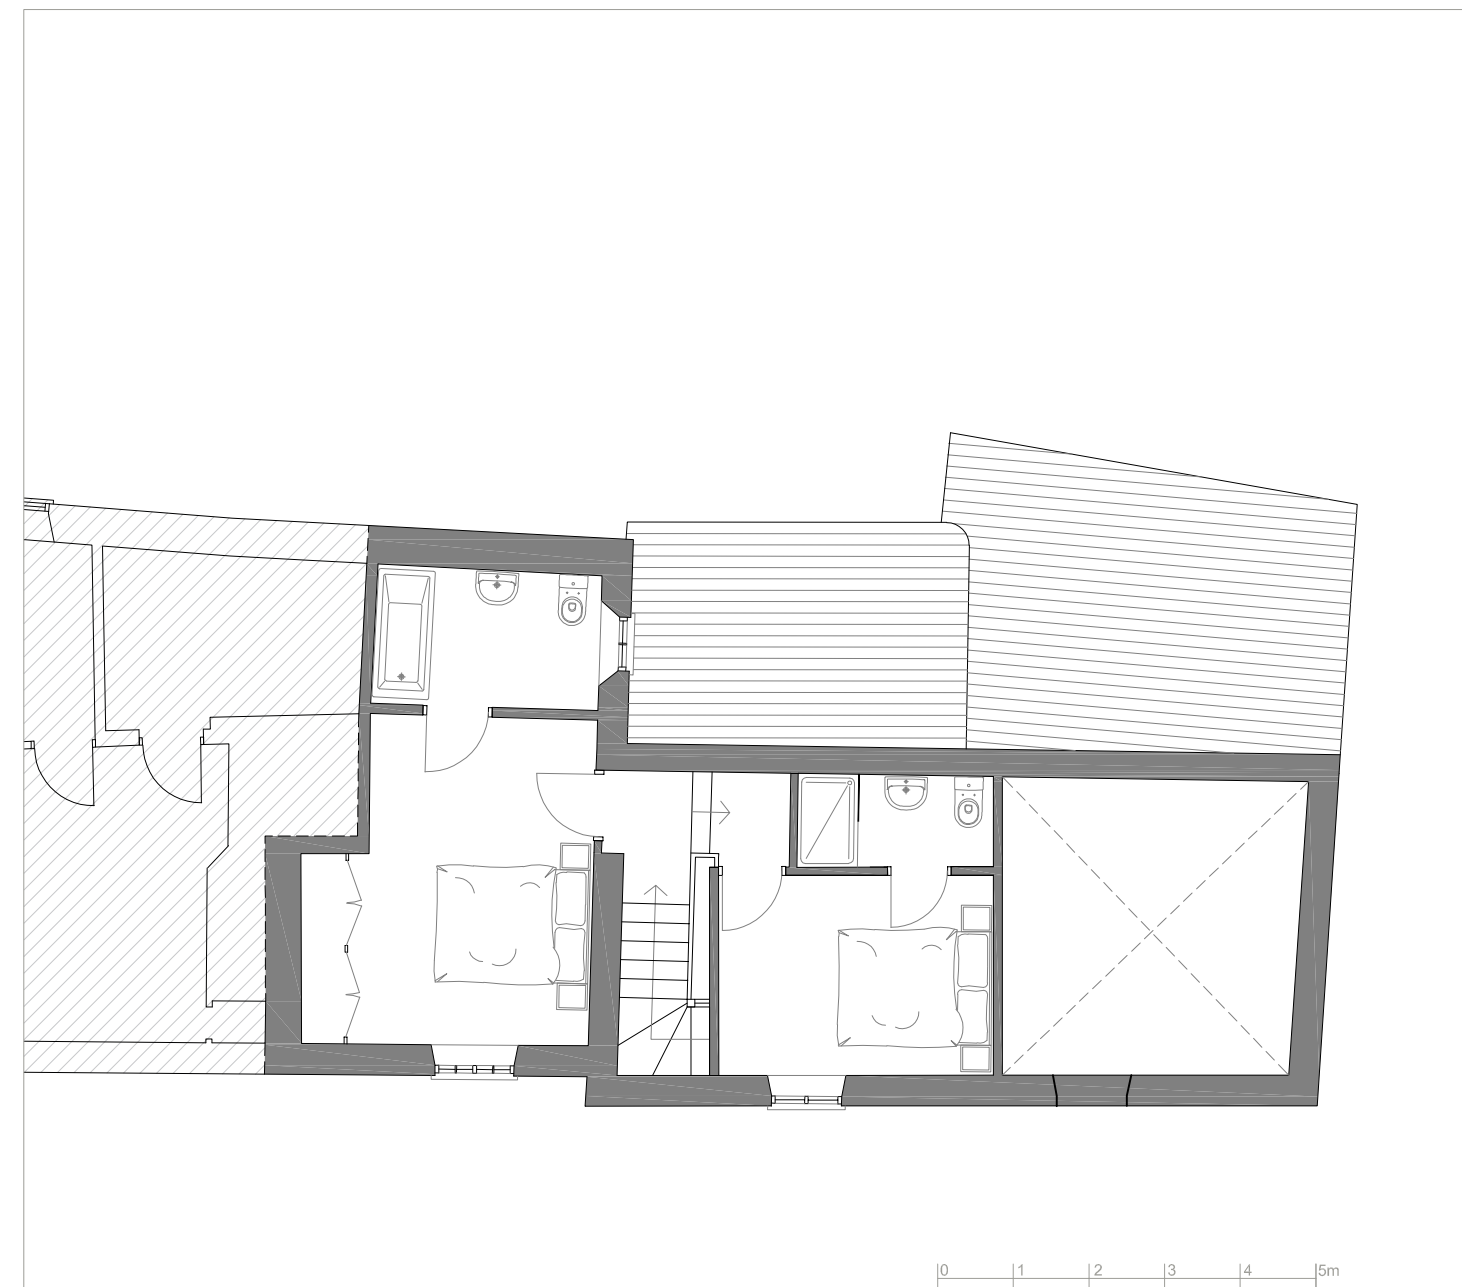


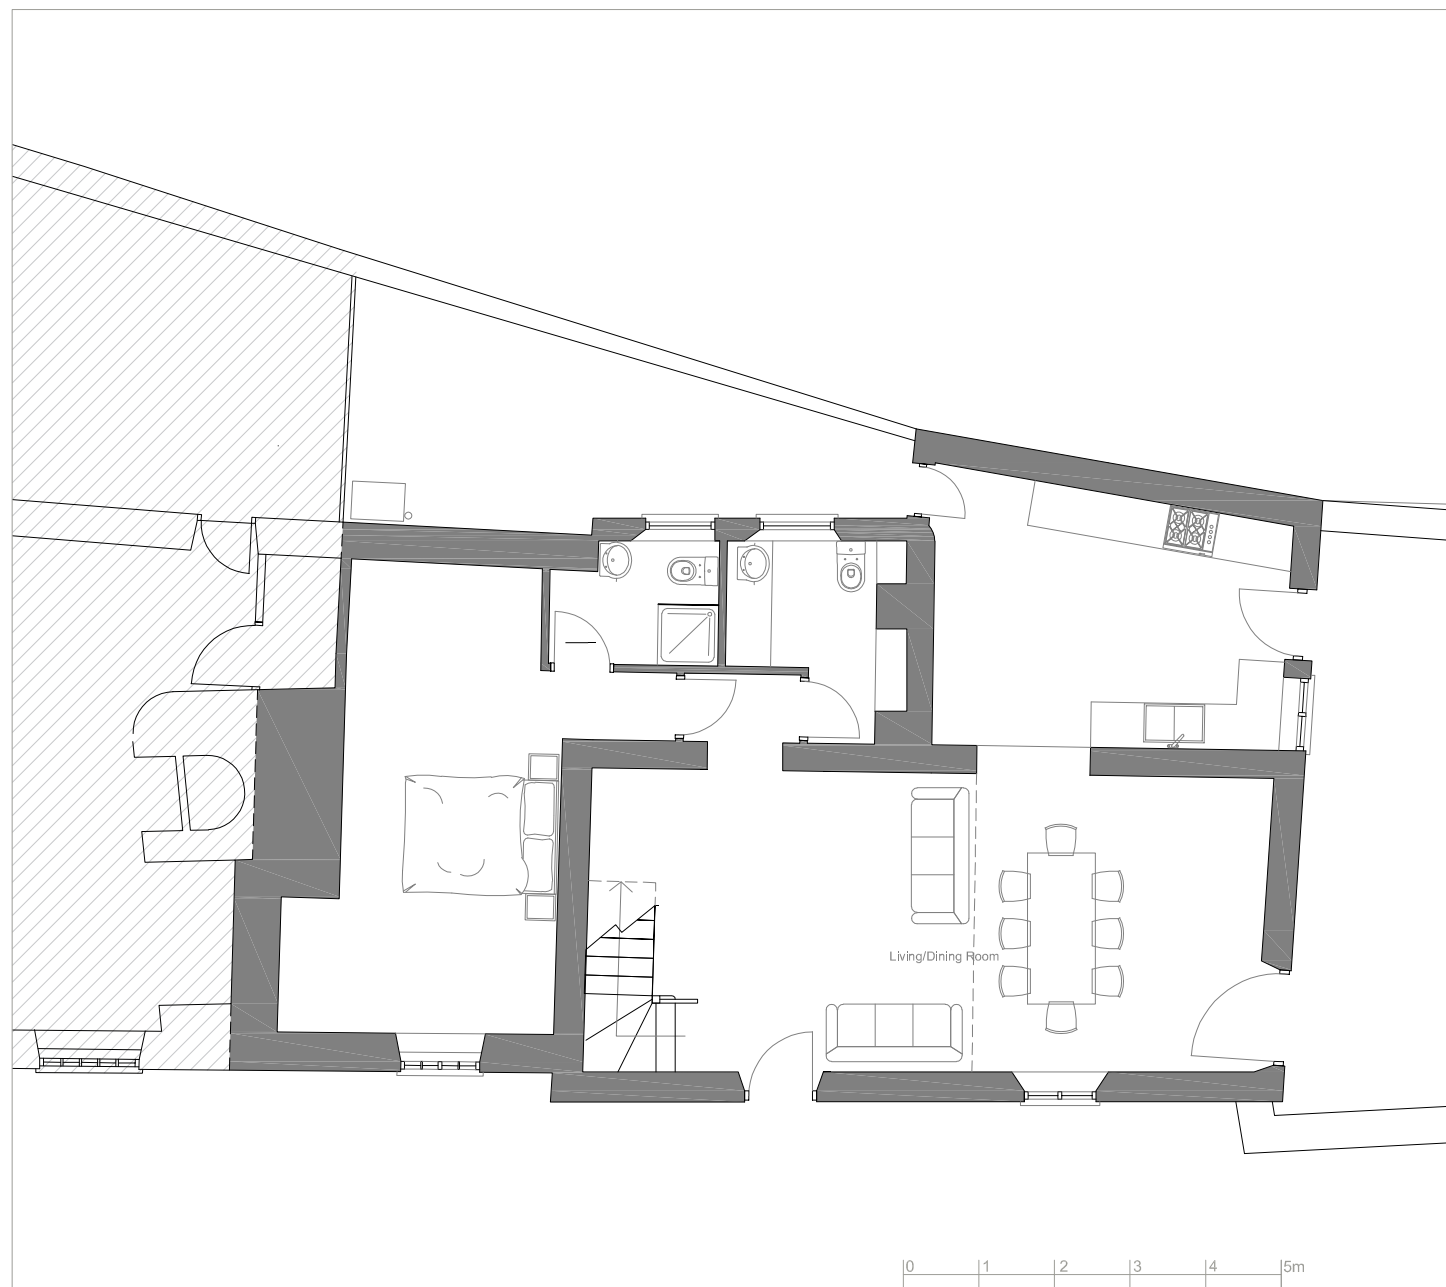

Ground Floor Plan 1:100

First Floor Plan 1:100

Mott - Little Thenford

Alterations & Outbuilding Conversion

House Floor Plans - Existing

job no 2151 dwg no P-03 rev A scale 1:100@A3

Use figured dimensions only. All levels and dimensions to be checked on site. Drawing to be read in conjunction with all relevant information.
©Alistair Ellen Architect All rights reserved

alistair@alistairellen.co.uk
07771 956771
www.alistairellen.co.uk

Dormers, The Green, Hinton Charterhouse, Bath
BA2 7TJ

Alistair Ellen Architect