



NOTES:
This drawing is copyright of the Architects and must not be used without their permission.
All dimensions to be checked on site.
Discrepancies and omissions to be reported immediately to the Architect.

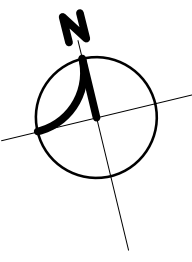

KEY

- WALL BELOW
- DEMOLISH / REMOVE
- BOUNDARY LINE
- EXISTING WALLS/ PARTITIONS
- PROPOSED WALLS/ PARTITIONS & ALTERATIONS
- SUB-TERRAIN

NB: Room No.'13' not used.

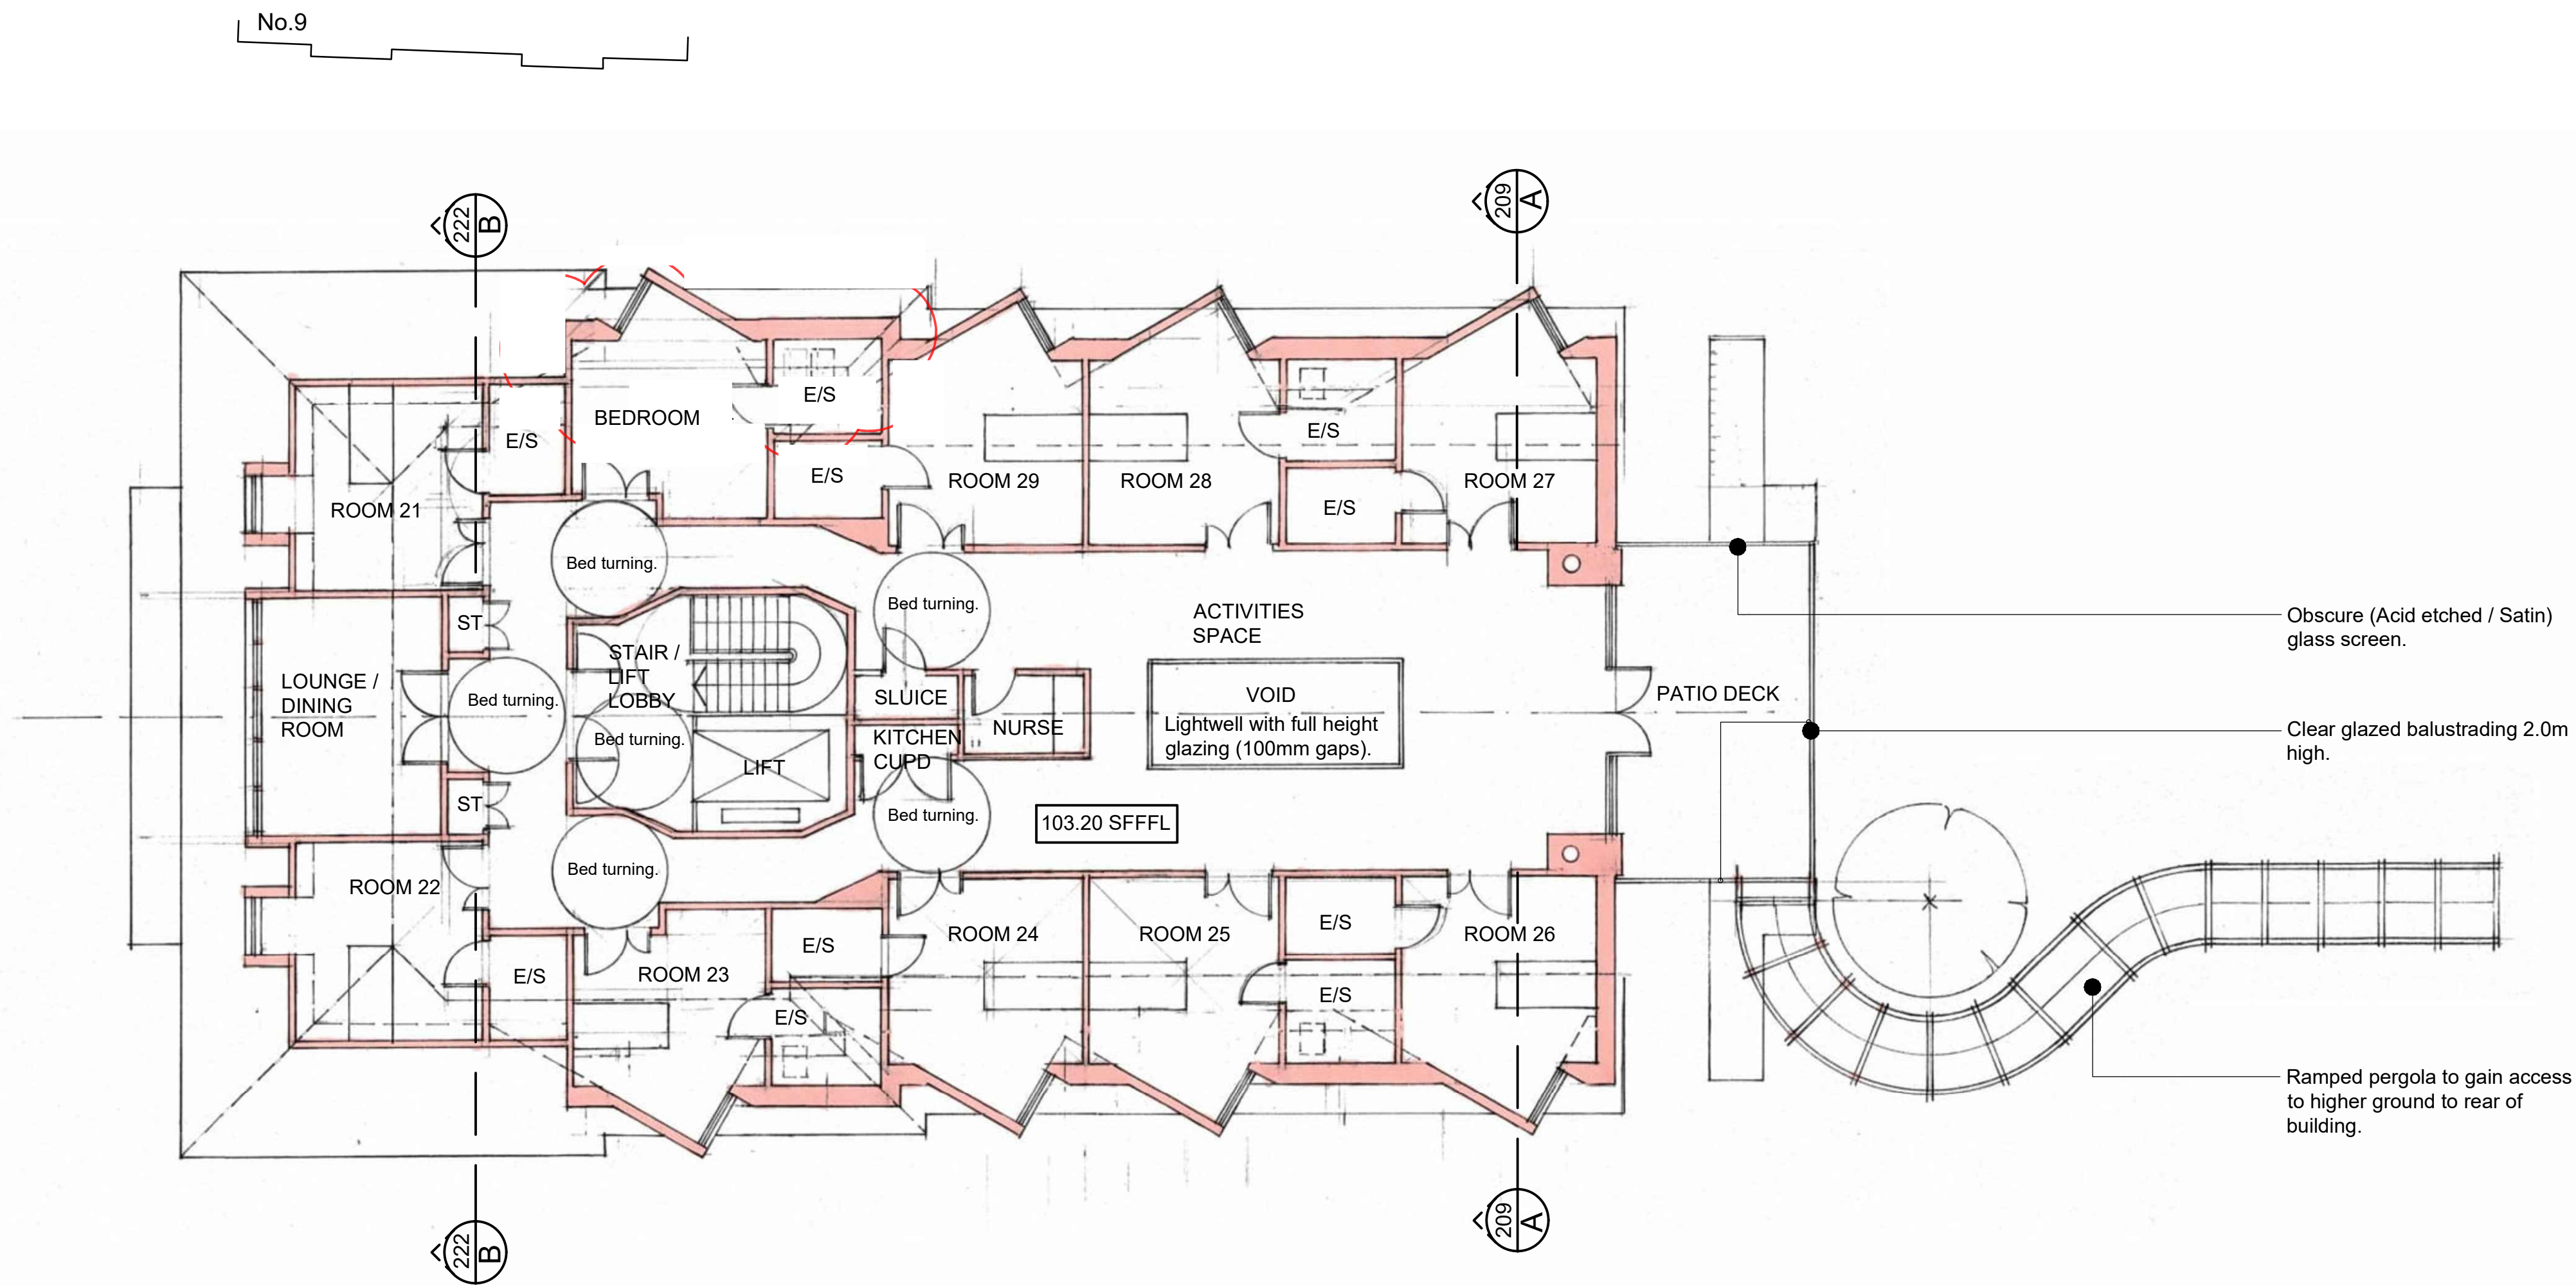

Proposed Second Floor Plan

1:100 @A1 (1:200 @A3)

F	Bed 30 omitted / Store bay added.	20.07.22
E	N/W Angled bay amended.	02.12.21
D	Location of No.9 and additional section line added.	13.03.20
C	Bed 30 & bay omitted.	15.01.20
B	PLANNING SUBMISSION	20.08.19
A	Text added.	18.03.19
Rev	Revision	Date

relphross
partnership
architects

The Relph Ross Partnership Ltd.
35a Brown Street, Salisbury,
Wiltshire, SP1 2AS
Email: enquiries@relphross.co.uk
Tel: 01722 410141 Fax: 01722 339846

Title: **Second Floor Plan**
Proposed

Project: **Castle View Care Home**
8 Old Castle Road, SP1 3SF

Client: **Wessex Care**

Drawing Scale: **1:100 @A1**

Drawing Date: **March 19**

Drawn By: **BM** Checked By: