



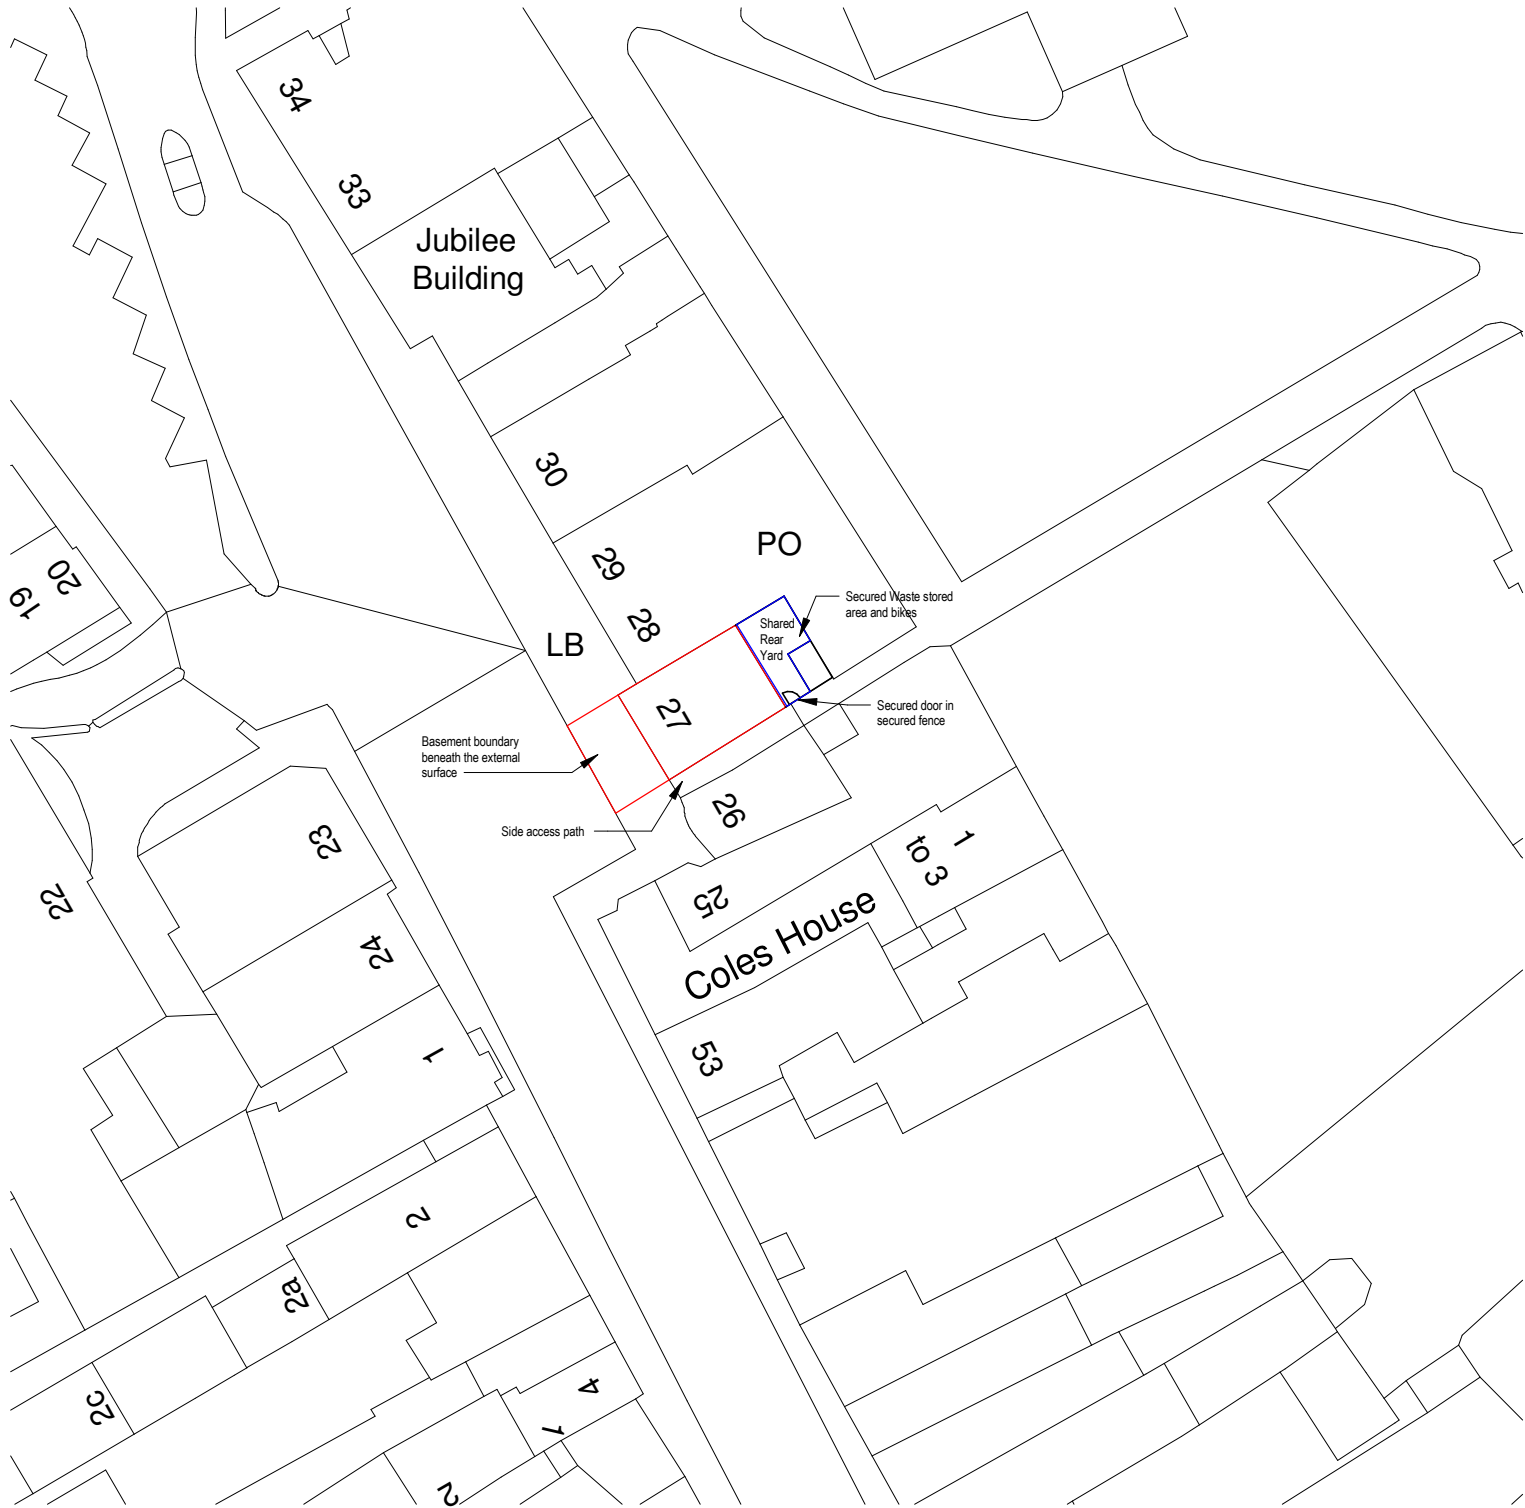

- GENERAL DRAWING NOTES:
1. This drawing is the property of KSD Architecture and must not be reproduced or distributed to any third party without written consent. Scaling from this drawing is not recommended, and any discrepancies found should be reported to KSD Architecture Ltd immediately.
 2. This drawing is issued for the purpose indicated in the title block only and should not be used for any other purpose.
 3. All dimensions must be checked on-site prior to commencement of works.
 4. Any discrepancies, errors, or omissions identified in this drawing should be reported to the designer immediately.
 5. This drawing should be read in conjunction with all other project documentation, including but not limited to specifications, schedules, and consultant or subcontractor information.
 6. This drawing represents design intent and does not substitute for specialist design, structural verification, or construction approvals.
 7. The contractor is responsible for ensuring compliance with all applicable regulations, standards, and statutory requirements.
 8. Any unauthorized reproduction, alteration, or misuse of this drawing is prohibited.
 9. All structural, mechanical, electrical, and specialist design aspects are to be checked and coordinated with relevant consultants prior to construction.
 10. No construction work is to begin on-site until all pre-construction conditions, planning permissions, and necessary approvals are fully discharged. Any work started without such approvals is at the sole risk of the client.
 11. The contractor shall provide as-built drawings showing all modifications and deviations from the original plans at the completion of construction.
 12. It is the contractor's responsibility to ensure that appropriate site-specific risk assessments and safe systems of work are in place to address any residual risks identified.

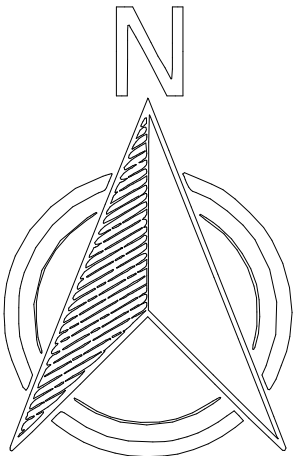

Rev	Description	Rev'd	Date



@ Studio@ksdarchitecture.com
www.ksdarchitecture.com
@ ksdarchitecture

12 Cathedral Rd, Pontcanna, Cardiff CF11 9LJ United Kingdom

PROJECT TITLE :
Retrospective Planning Application
27 Market Pl, Chippenham SN15 3HP

DRAWING TITLE :
Site Plan

PLANNING

DRAWING NUMBER	KSD1049-XX-ZZ-DR-A 90001		
SCALE:	1 : 500 @ A3		
DRAWN BY:	KG	CHECKED BY:	SDD
DATE:	24.02.2026	REVISION:	

Produced on 24 February 2026 from the Ordnance Survey National Geographic Database and incorporating surveyed revision available at this date.
This map shows the area bounded by 392211 173102,392311 173102,392311 173202,392211 173202,392211 173102
Crown copyright and database rights 2026 OS 100054135. Supplied by copla ltd trading as UKPlanningMaps.com a licensed Ordnance Survey partner (OS 100054135).
Data licence expires 24 February 2027. Unique plan reference: v1f//1381569/1851234

