


VALE COTTAGE - STERT

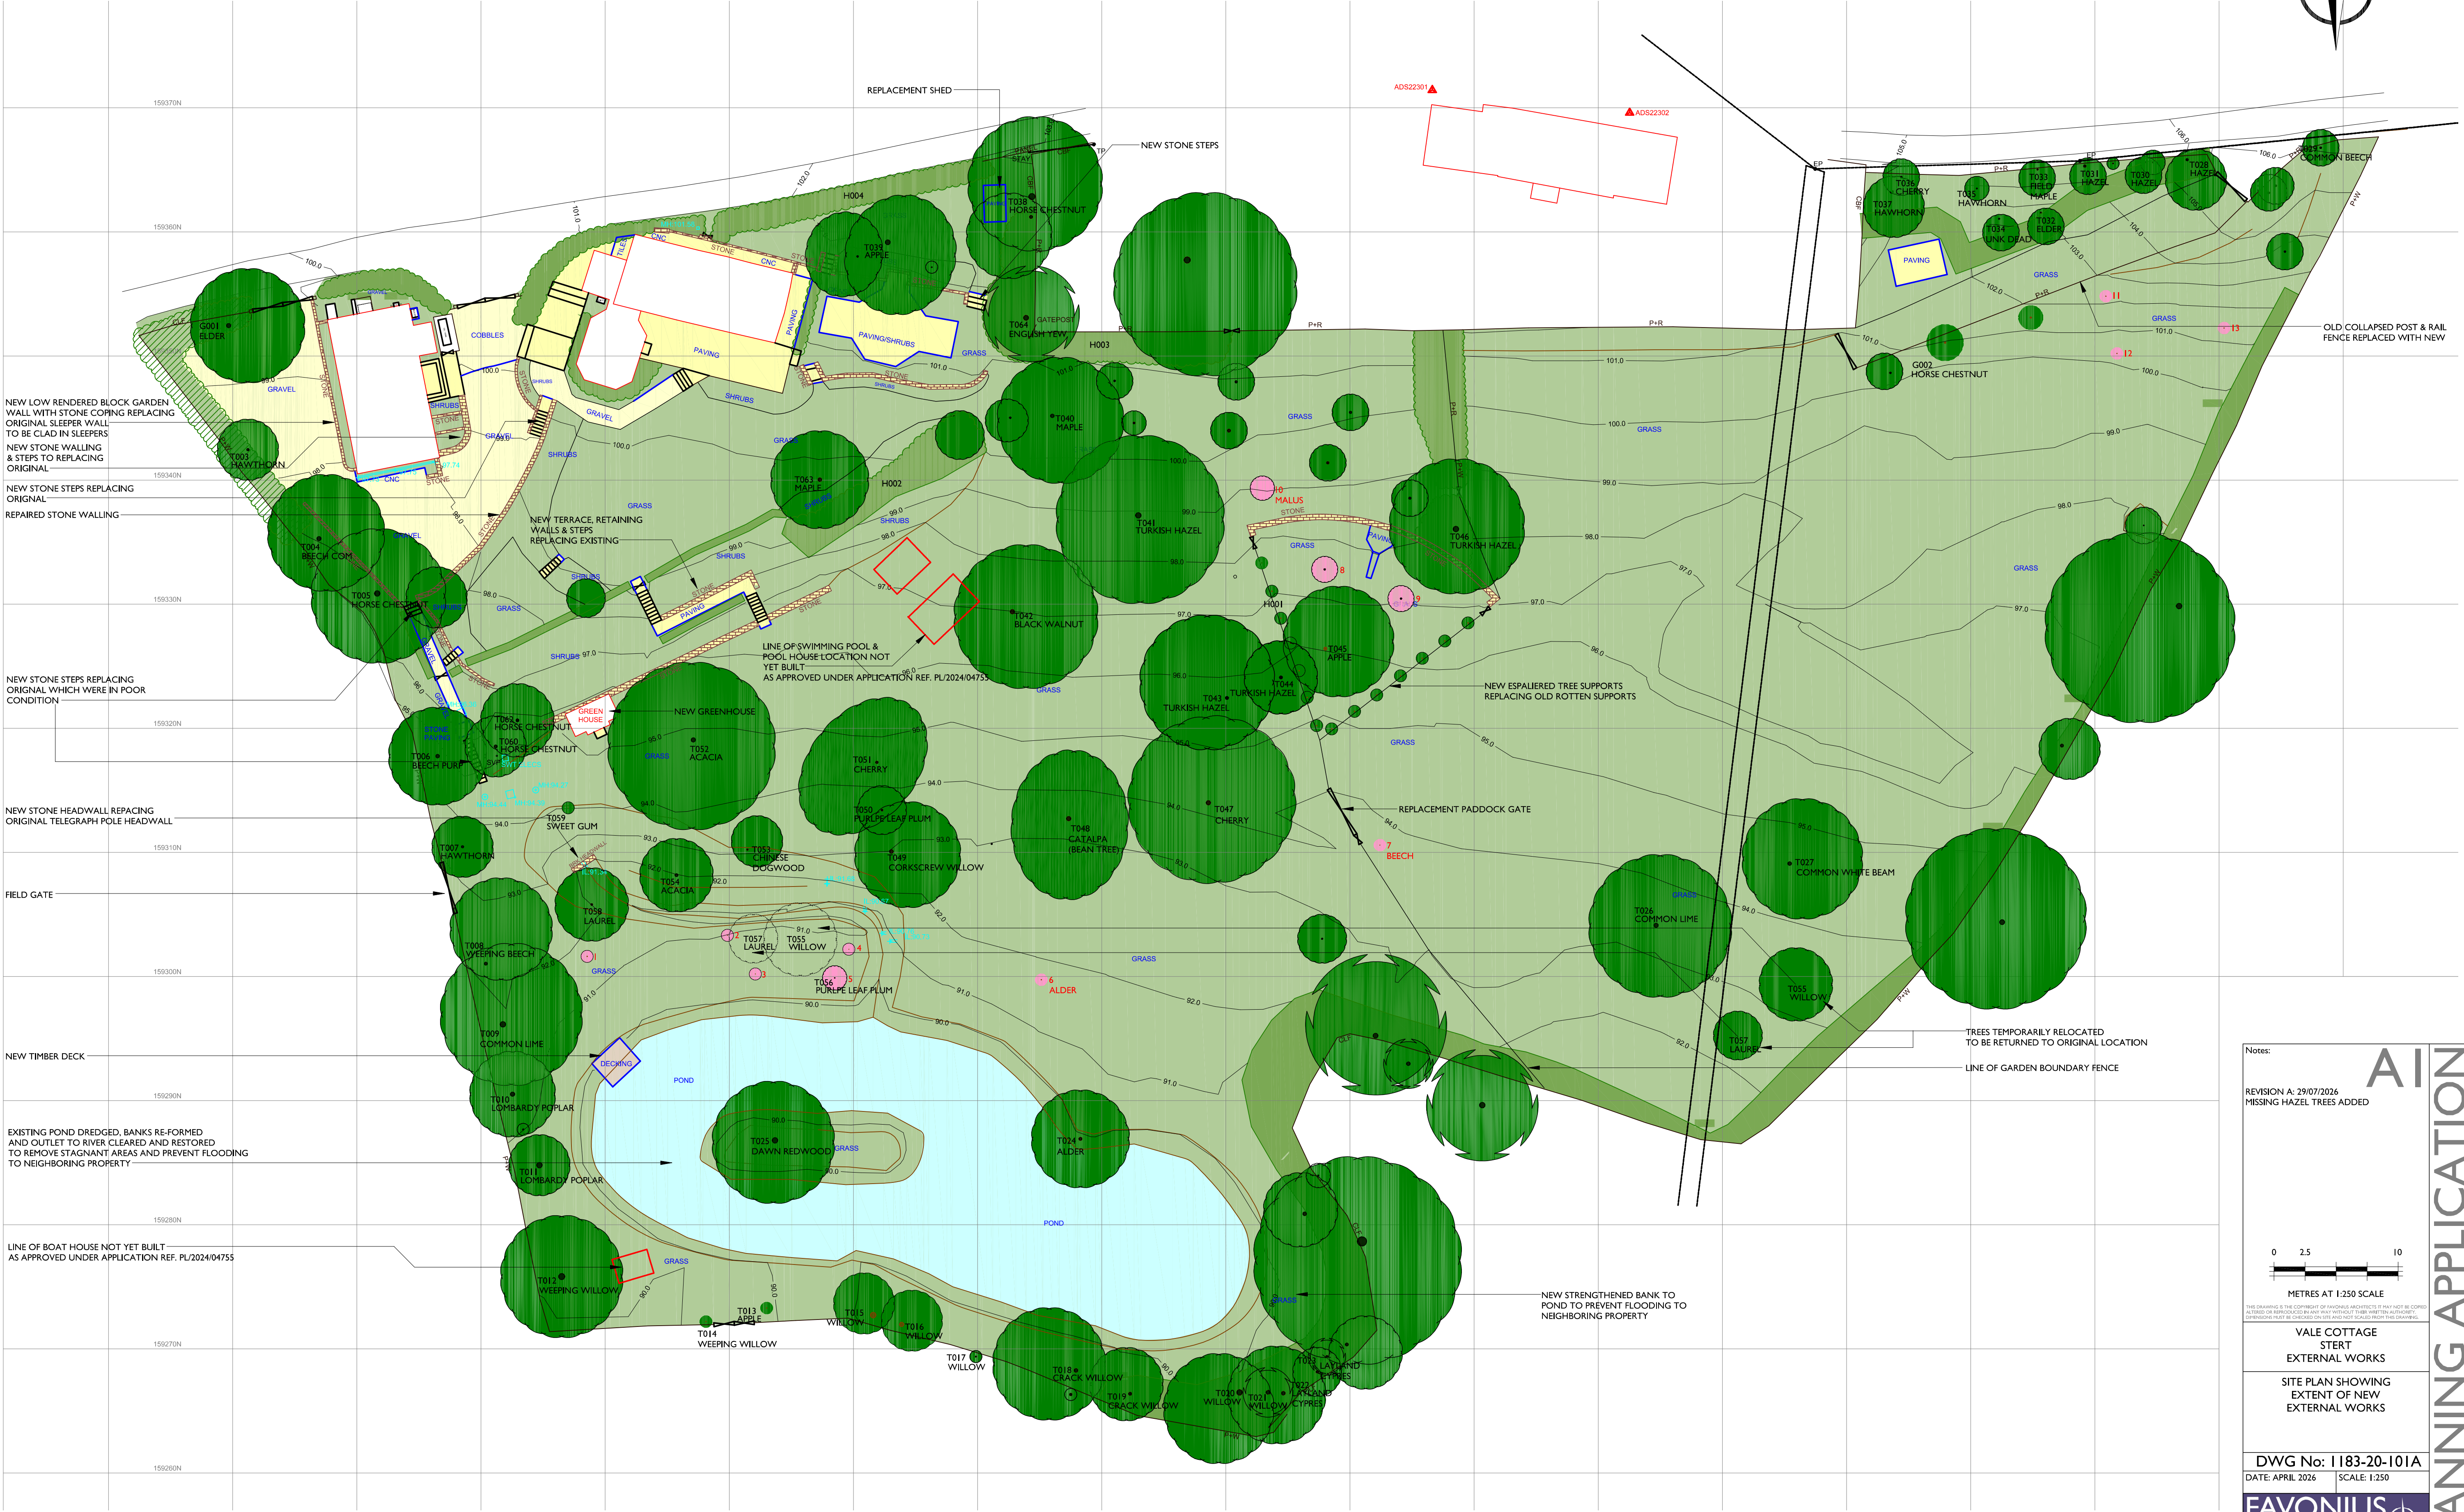

SITE PLAN 1:250 SCALE

Notes:

REVISION A: 29/07/2026
MISSING HAZEL TREES ADDED

0 2.5 10
METRES AT 1:250 SCALE

VALE COTTAGE
STERT
EXTERNAL WORKS

SITE PLAN SHOWING
EXTENT OF NEW
EXTERNAL WORKS

DWG No: 1183-20-101A
DATE: APRIL 2026 SCALE: 1:250

FAYONIUS
ARCHITECTS

Tel: 01722 412 391
Wyndham House, 65 The Close, Salisbury, Wiltshire SP1 2EN

AI
PLANNING APPLICATION