
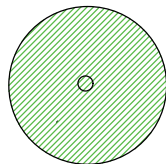


PROPOSED TREE WORKS - PLANNED FOR SEPT 2026
FELLING SELF SET ELDER TREE NOTED T57 TO ALLOW REPLACEMENT
OF EXISTING EASTERN BOUNDARY FENCE

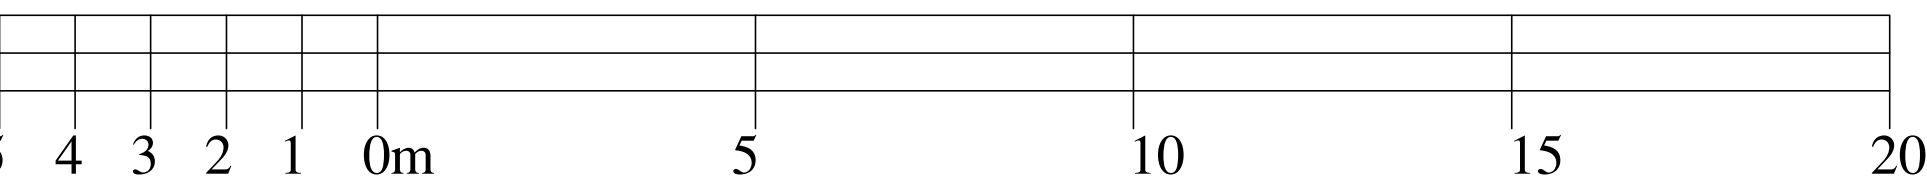

- MAJOR TREES ITEMISED
- T1 - HOLLY - FELLED (JAN '26)
 - T2 - HOLLY - FELLED (JAN '26)
 - T3 - MAJOR HOLLY
 - T4 - SILVER BIRCH
 - T5 - HOLLY
 - T6 - HOLLY
 - T7 - A & B - ACERS
 - T8 - HORSE CHESTNUT
 - T9 - HOLLY
 - T10 - LABURNUM
 - T11 - HOLLY
 - T12 - SILVER BIRCH
 - T13 - SILVER BIRCH
 - T14 - SILVER BIRCH
 - T15 - PRUNUS
 - T16 - MAGNOLIA
 - T17 - SCOTS PINE
 - T18 - DECORATIVE ACER
 - T19 - DECORATIVE ACER
 - T20 - PEAR
 - T21 - PEAR
 - T22 - HAWTHORN
 - T23 - CERCIS (DIED SPRING '26)
 - T24 - HAZEL - COPPICED JAN '26
 - T25 - MACROCARPA
 - T26 - HORSE CHESTNUT
 - T27 - FIELD MAPLE
 - T28 - SYCAMORE
 - T29 - CORSICAN PINE
 - T30 - HANDKERCHIEF TREE
 - T31 - APPLE - FELLED (JAN '26)
 - T32 - PRUNUS
 - T33 - PRUNUS
 - T343 - SORBUS
 - T35 - SORBUS
 - T36 - SORBUS
 - T37 - PRUNUS
 - T38 - PRUNUS
 - T39 - PRUNUS
 - T40 - PRUNUS
 - T41 - SORBUS (DIED SPRING '26)
 - T42 - SORBUS (DIED SPRING '26)
 - T43 - SORBUS (DIED SPRING '26)
 - T44 - SILVER BIRCH
 - T45 - WALNUT
 - T46 - OAK
 - T47 - SORBUS
 - T48 - TULIP TREE
 - T49 - PRUNUS (DIED SPRING '26)
 - T50 - APPLE
 - T51 - HAWTHORN - FELLED (JAN '26)
 - T52 - PLUM - FELLED (JAN'26)
 - T53 - THUJA
 - T54 - LABURNUM
 - T55 - APPLE
 - T56 - PLUM
 - T57 - ELDERBERRY - TO BE FELLED
 - T58 - SPRUCE
 - T59 - CRAB APPLE
 - T60 - PLUM
 - T61 - CRAB APPLE
 - T62 - ALEMANTIA
 - T63 - LILAC
 - T64 - APPLE
 - T65 - PRUNUS
 - T66 - PRUNUS
 - T67 - APPLE
 - T68 - HAWTHORN
 - T69 - SILVER BIRCH
 - T70 - SILVER BIRCH
 - T71 - SILVER BIRCH
 - T72 - FIELD MAPLE

Rev.	Date	Details	Drawn	Checked
Issued for:				
PROJECTED TREE WORKS				
Project/Client:			Project No:	1600
MEADOW HOUSE			Dwg No:	2001
TREE WORKS			Scale:	1/100@A1
PROPOSED			North:	
Drawing:			Drawn By:	Date:
SITE PLAN			CPL	29.07.26
			Checked By:	Date:
			CPL	29.07.26

CPL ARCHITECTURE

CHRIS LITTLEMORE BA(Hons) BArch MSc RIBA
CHARTERED ARCHITECT