



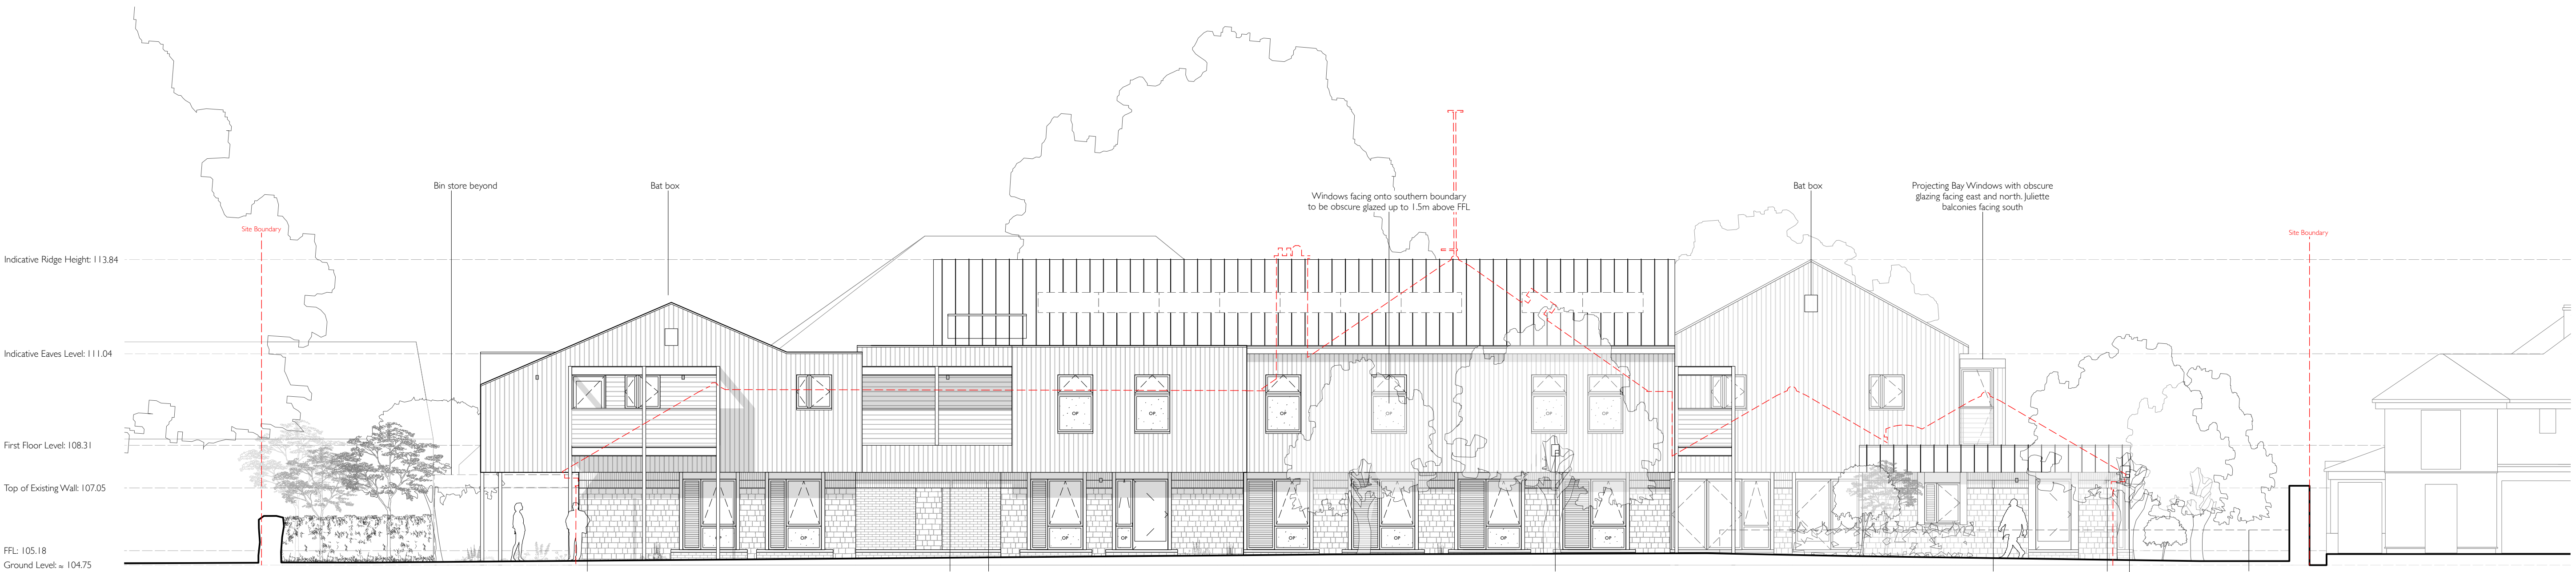

Proposed South elevation 1:100 at A1

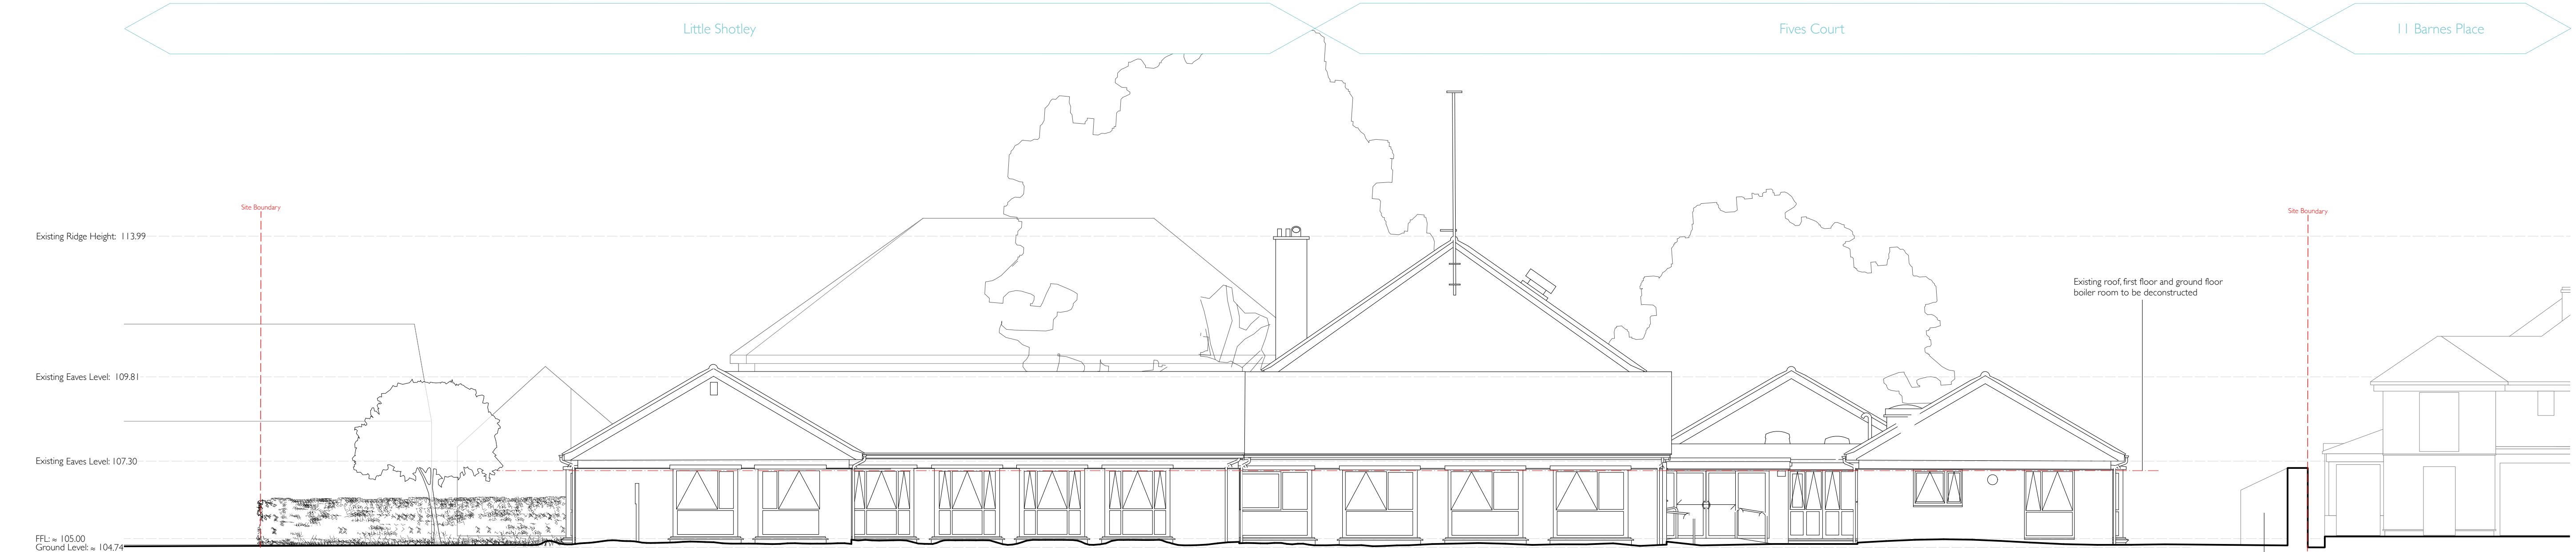

Existing South elevation 1:100 at A1



Key Plan, not to scale



KEY Indicative PV Locations	NOTES Refer to Landscape Architect drawing: 324-GLA-00-00-DR-L-1001 Landscape Plan for planting, surface materials and boundary treatments. Refer to Civil Engineer's drawings and documents for site levels, surface permeability drainage strategy. NOT FOR CONSTRUCTION	Rev. P06 Date 08/12/2025 By OB	Revision Notes Updated in line with landscape amendments.	Design Firm one50studio	Project Title Fives Court, Mere Wiltshire, 3PQJ+RGX	Sheet Scale 1 : 100 @A1	Drawn By MLS	Sheet No. Project ID - Originator - Volume - Level - Type - Role - Number WCMRFC-050 -00 -XX-DR-A-0203 Suitability Code - Description S0 INITIAL STATUS Revision Code - Number P07
		P07 17/06/2026 OB	Representation of balcony screening updated. Windows to flats 13 + 14 updated to reduce overlooking to neighbours		Sheet Title South Elevation	Total Sheets 41	Reviewed By MSS	
		FOR PLANNING				File Name 2116 - Sections and Elevations v2026.vwx		