


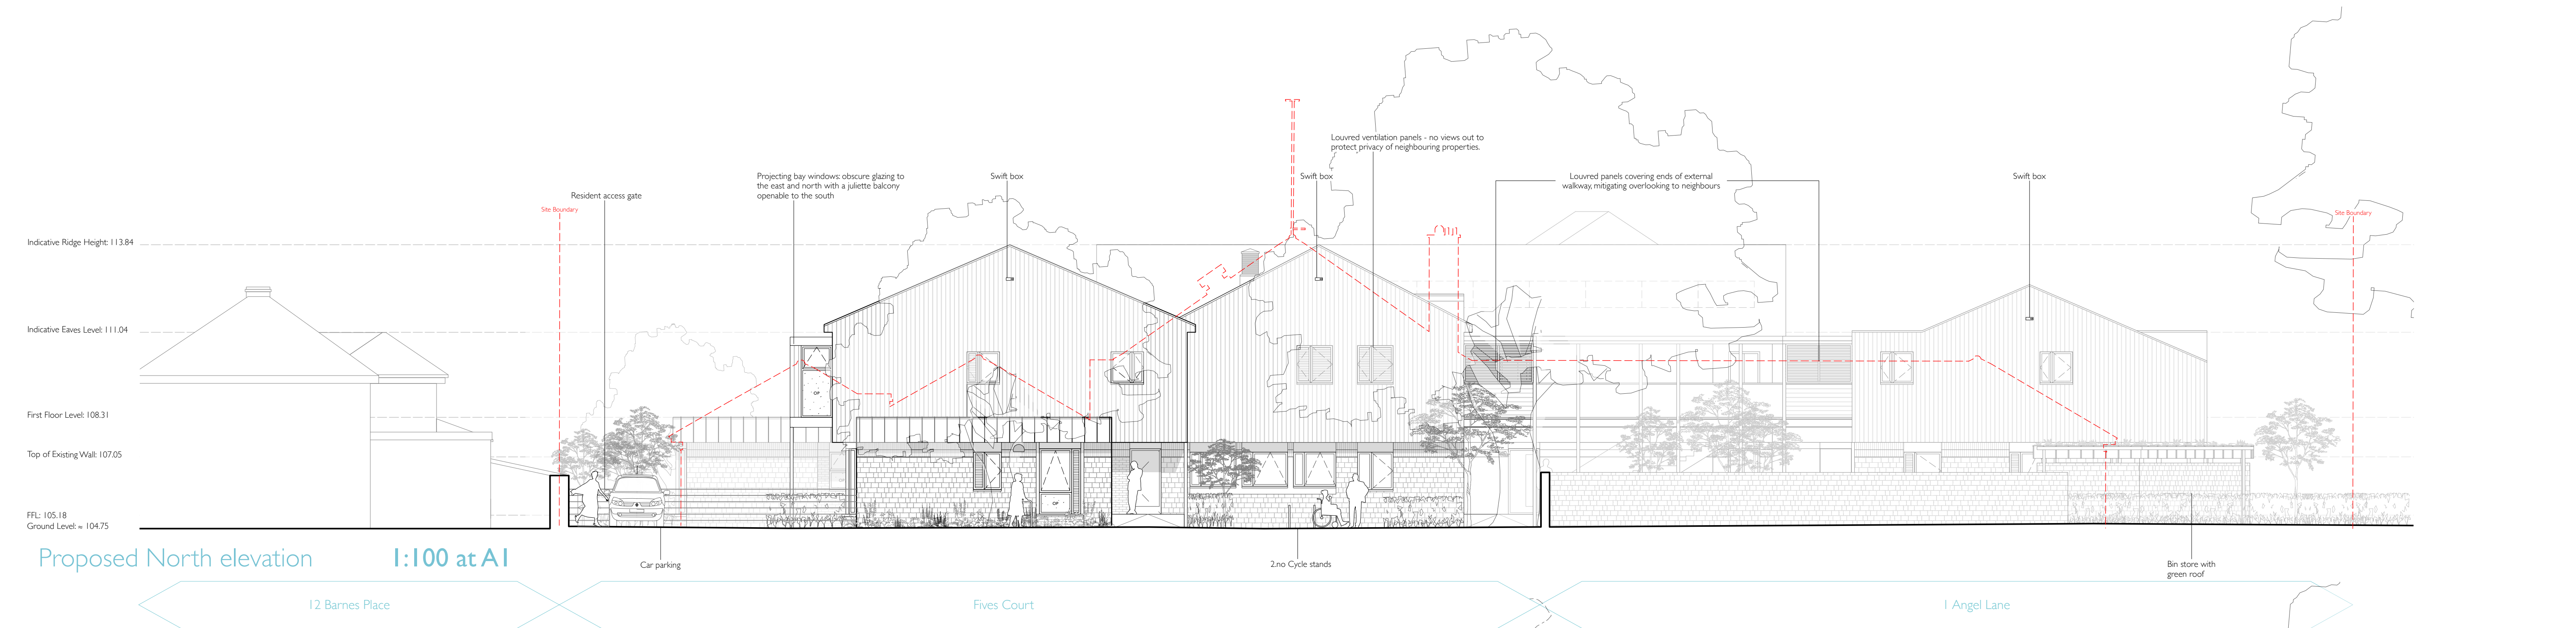

Proposed North elevation 1:100 at A1



Existing North elevation 1:100 at A1



Key Plan, not to scale



KEY Indicative PV Locations	NOTES Refer to Landscape Architect drawing: 324-GLA-00-00-DR-L-1001 Landscape Plan for planting, surface materials and boundary treatments. Refer to Civil Engineer's drawings and documents for site levels, surface permeability drainage strategy. NOT FOR CONSTRUCTION	Rev. Date By Revision Notes P05 08/12/2025 OB Updated in line with landscape amendments.	Design Firm one50studio	Project Title Fives Court, Mere Wiltshire, 3PQJ+RGX	Sheet Scale 1 : 100 @A1	Drawn By MLS	Sheet No. Project ID - Originator - Volume - Level - Type - Number WCMRFC-050 -00 -XX-DR-A-0201		
		P06 01/07/2026 MLS Updates to western block and bin store following urban design and conservation officer comments			Total Sheets 41	Reviewed By MSS		Suitability Code - Description S0 INITIAL STATUS	Revision Code - Number P06
		File Name 2116 - Sections and Elevations v2026.vwx							