


Key Plan, not to scale

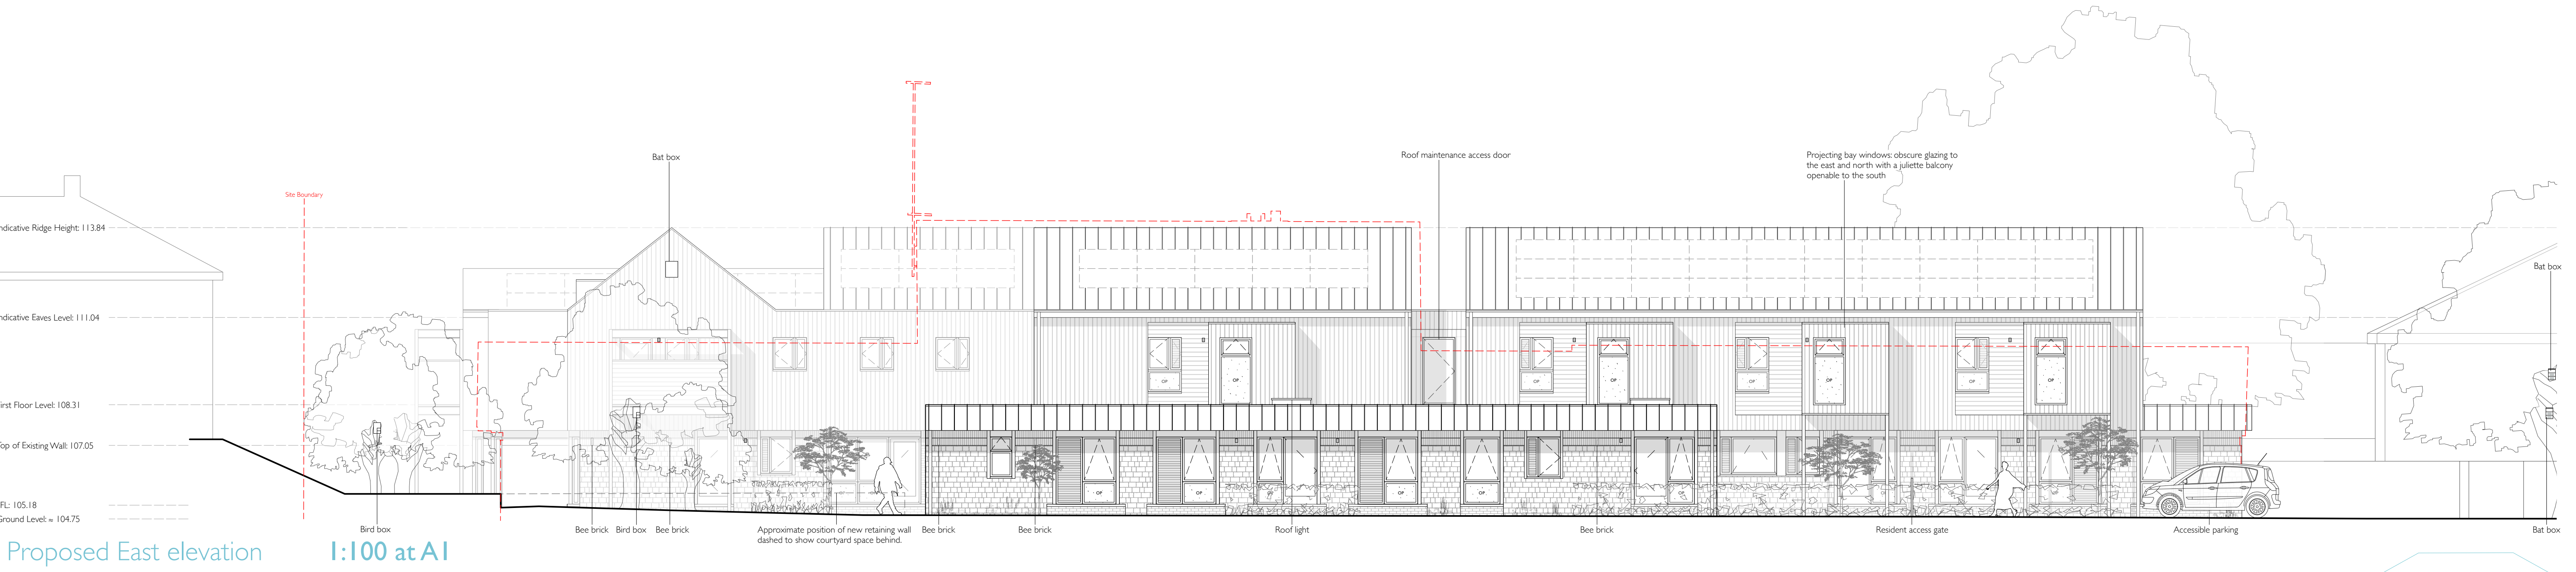

KEY Indicative PV Locations	NOTES Refer to Landscape Architect drawing: 324-GLA-00-00-DR-L-1001 Landscape Plan for planting, surface materials and boundary treatments. Refer to Civil Engineer's drawings and documents for site levels, surface permeability and drainage strategy. NOT FOR CONSTRUCTION	Rev. P06 Date 08/12/2025 By OB	Revision Notes Updated in line with landscape amendments.	Design Firm one50studio	Project Title Fives Court, Mere Wiltshire, 3PQJ+RGX	Sheet Scale 1 : 100 @A1	Drawn By MLS	Sheet No. Project ID - Originator - Volume - Level - Type - Role - Number WCMRFC-050-00-XX-DR-A-0202	
		P07 01/07/2026	Changes made following urban design and conservation officer comments		Total Sheets 41	Reviewed By MSS	Suitability Code - Description S0 INITIAL STATUS		Revision Code - Number P08
					Sheet Title East Elevation	File Name 2116 - Sections and Elevations v2026.vwx			