


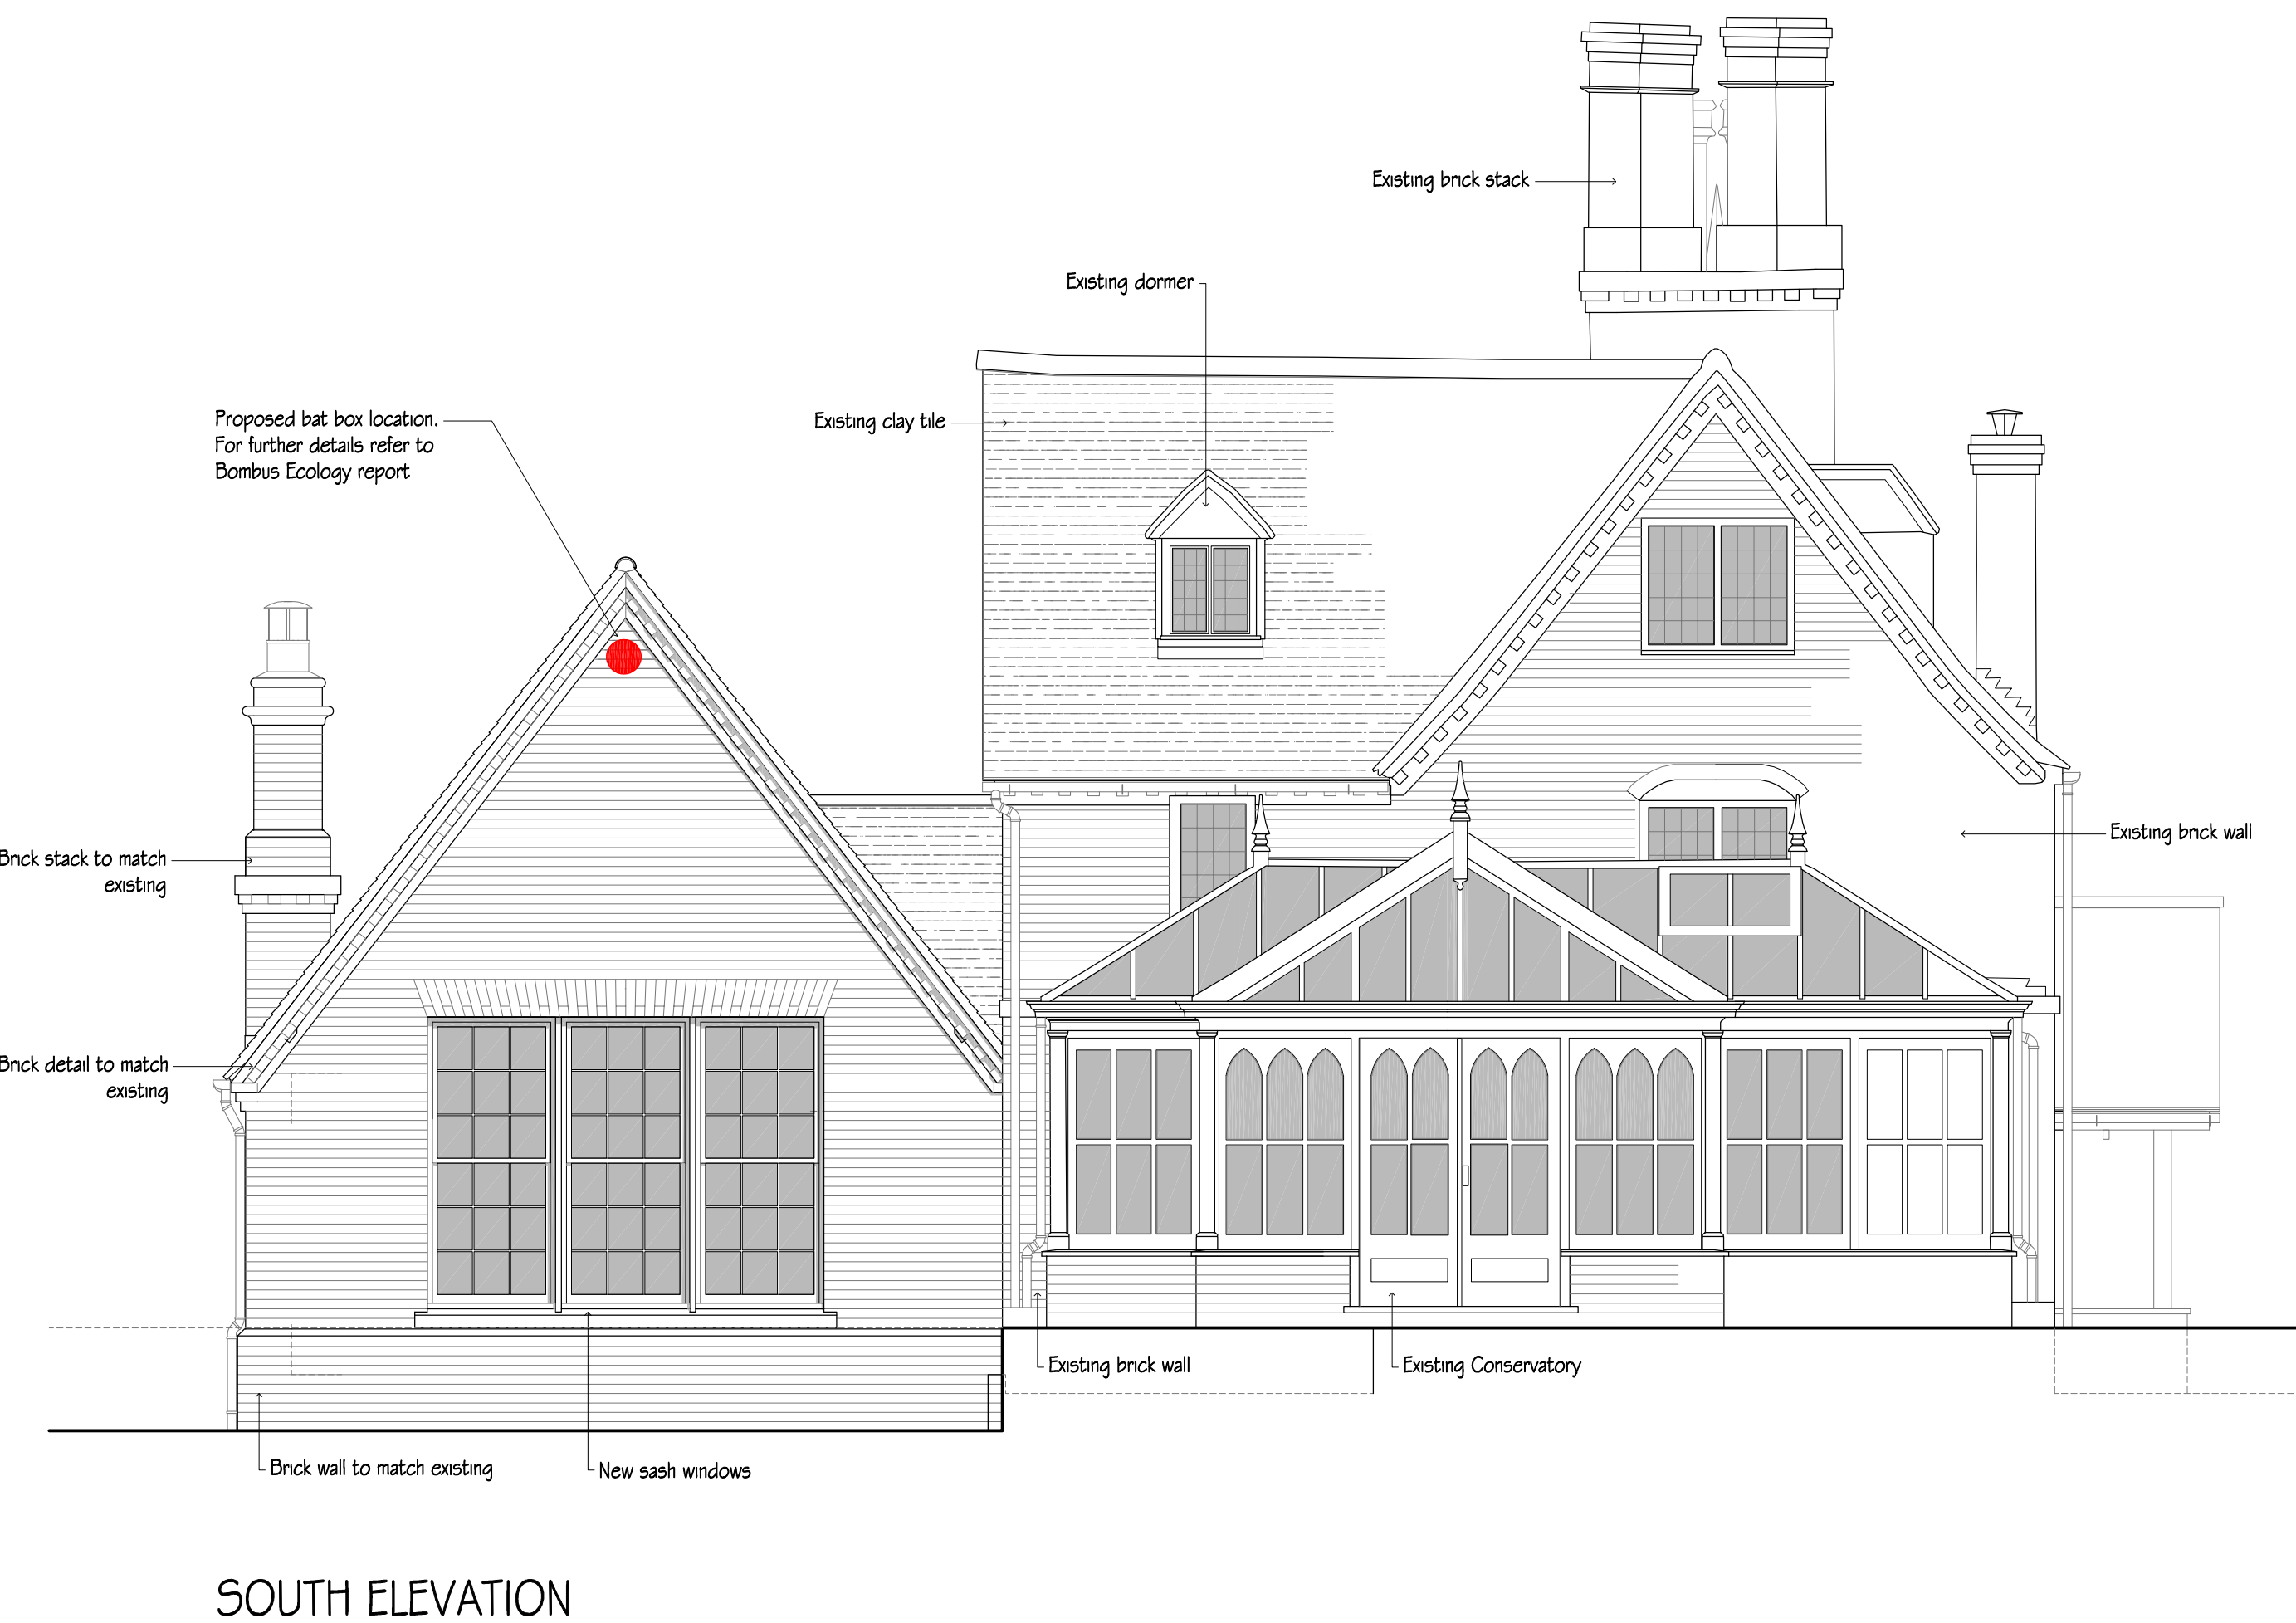

revisions	initial	date
A Bat boxes added	SK	03.08.26

Contractors, Sub Contractors and Suppliers are to check all relevant dimensions and levels of site and buildings before commencing any shop drawings or building work.

This drawing is copyright and may not be reproduced in any part of form without the written consent of Fowler Architecture and Planning

project
KEEPERS COTTAGE
Durley SN8 3AZ

Proposed West & South elevation

scale 1:50 @A1 drawn by - date Sep 25

240314-06 drawing no A rev

FOWLER
ARCHITECTURE & PLANNING

39 High Street
Pewsey
Wiltshire
SN9 5AF

tel (01672) 569444
fax (01672) 569488
enquiries@faap.co.uk