



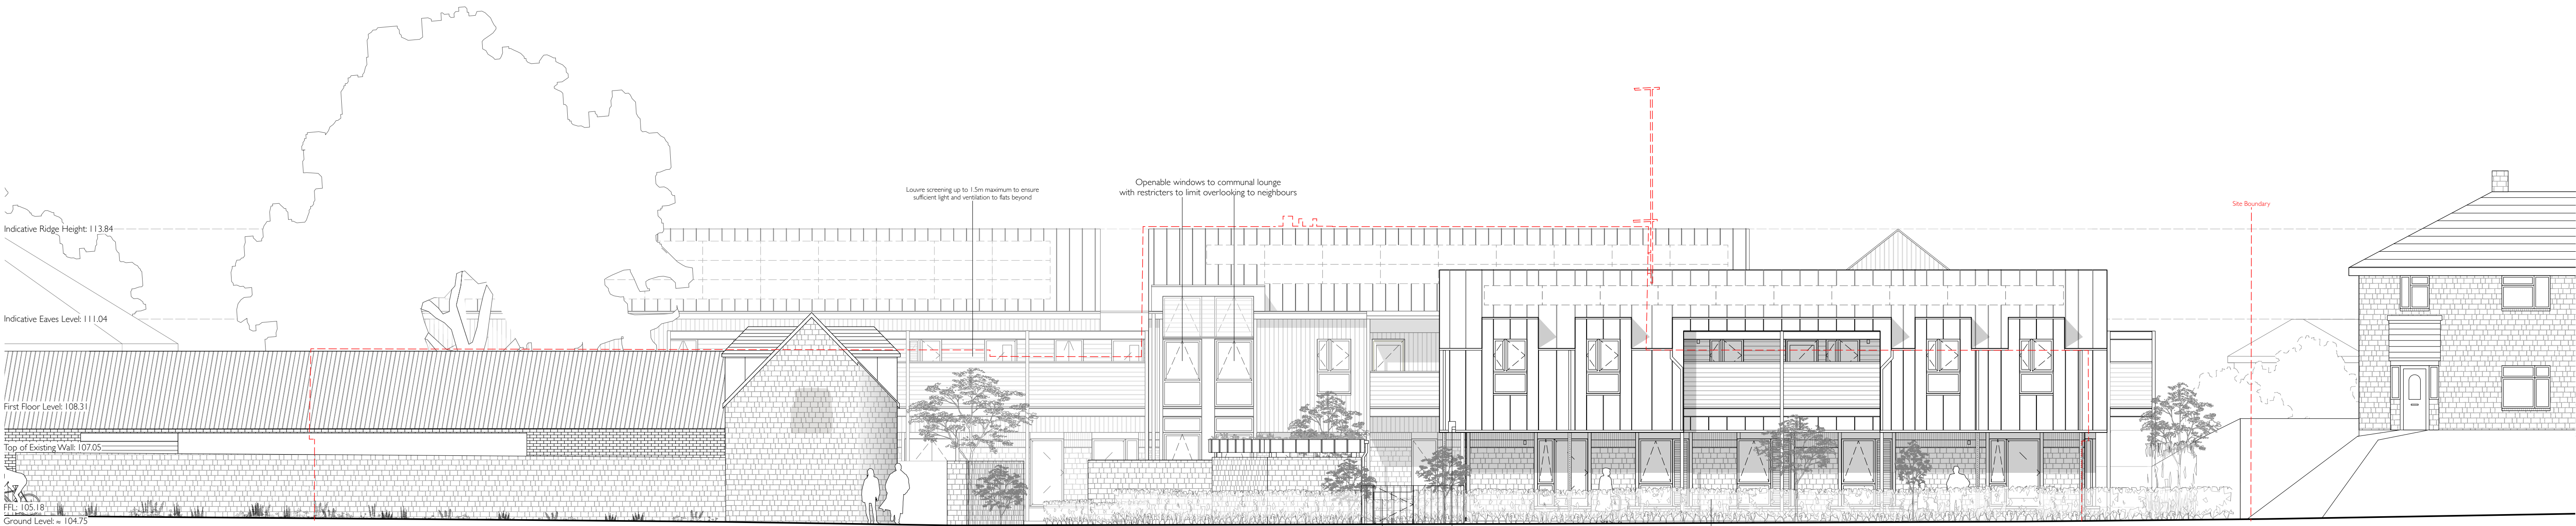

Proposed West elevation - Angel Lane 1:100 at A1

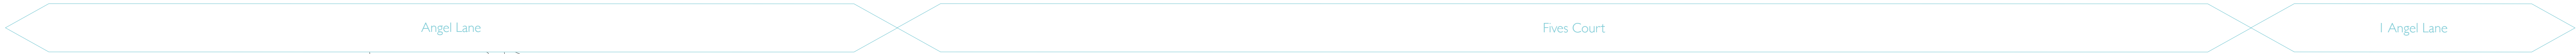

Existing West elevation - Angel Lane 1:100 at A1



Key Plan, not to scale



KEY Indicative PV Locations	NOTES Refer to Landscape Architect drawing: 324-GLA-00-00-DR-L-1001 Landscape Plan for planting, surface materials and boundary treatments. Refer to Civil Engineer's drawings and documents for site levels, surface permeability and drainage strategy. NOT FOR CONSTRUCTION	Rev. P06 Date 01/07/2026 By MLS Revision Notes Updates to western block and bin store following urban design and conservation officer comments	Design Firm one50studio	Project Title Fives Court, Mere Wiltshire, 3PQJ+RGX Sheet Title West Elevation	Sheet Scale 1 : 100 @A1	Drawn By MLS	Sheet No. Project ID - Originator - Volume - Level - Type - Role - Number WCMRFC-050 -00 -XX-DR-A-0204 Suitability Code - Description S0 INITIAL STATUS Revision Code - Number P06
					Total Sheets 41	Reviewed By MSS	
					File Name 2116 - Sections and Elevations v2026.vwx		