


no.5 Tinneys Close


Duty of care: The design, so far as is reasonably practicable, has been created so that the construction is carried out and managed without risks to the health or safety of those who build, use and maintain them.

This drawing is copyright and is not to be reproduced. The contractor will be held responsible for the accuracy of works involving the setting out and checking of all dimensions on the drawing and on site. Dimensions must not be scaled from this drawing.

Unless for planning purposes

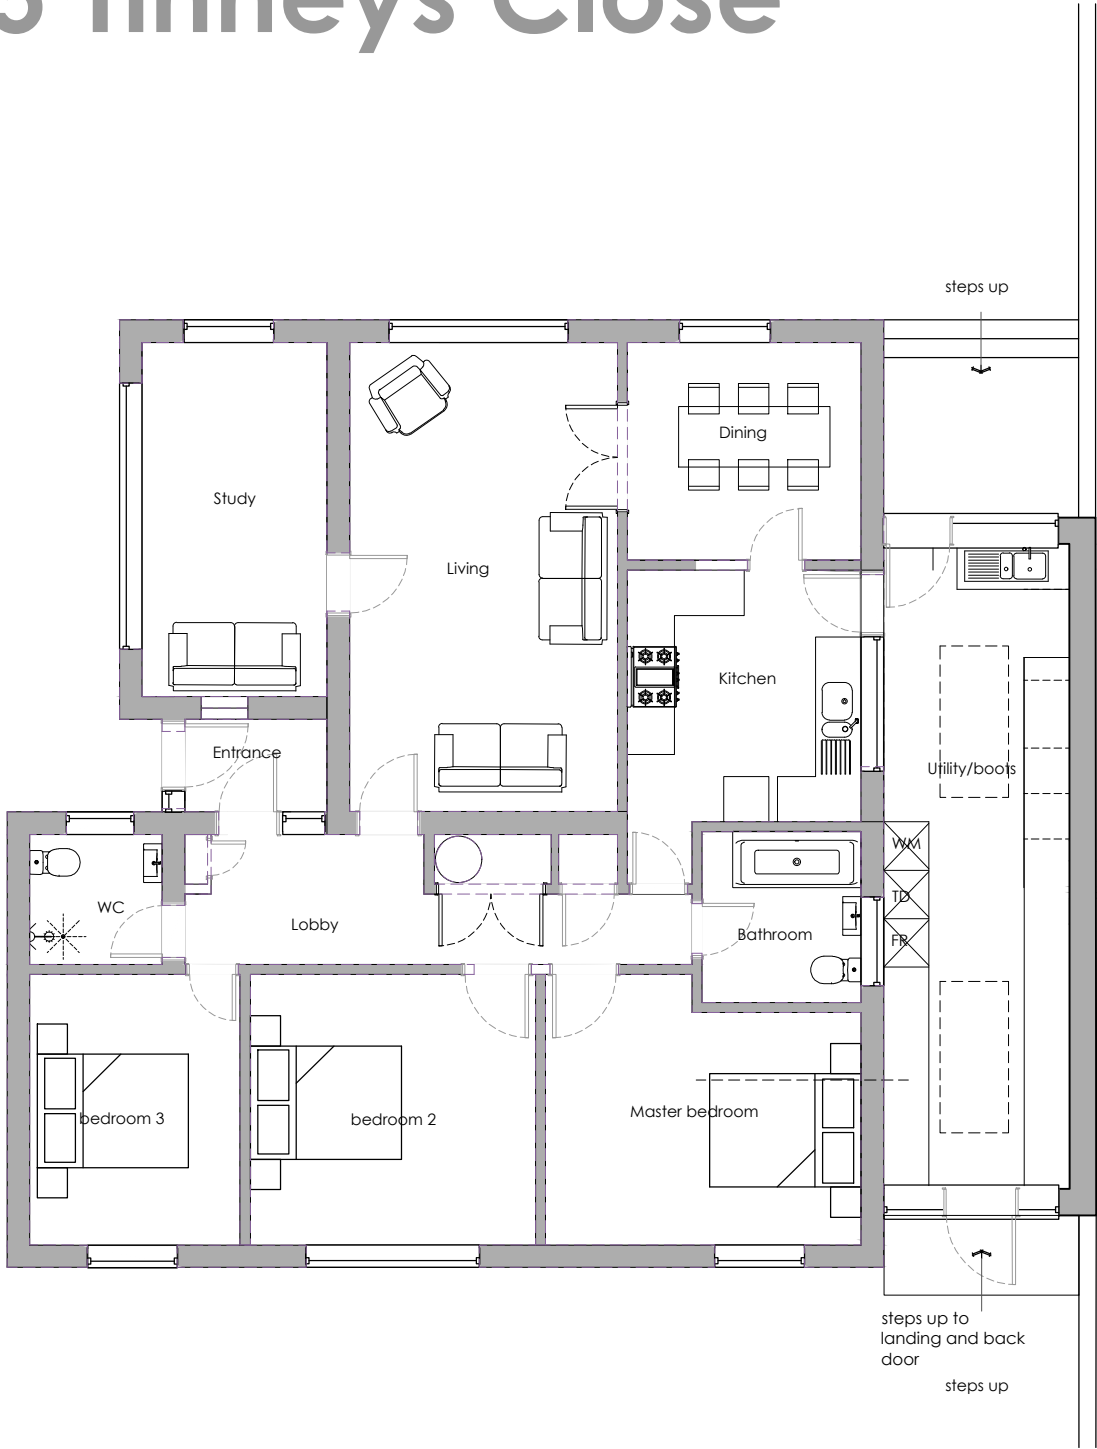

Proposed Ground Floor plan 1:100

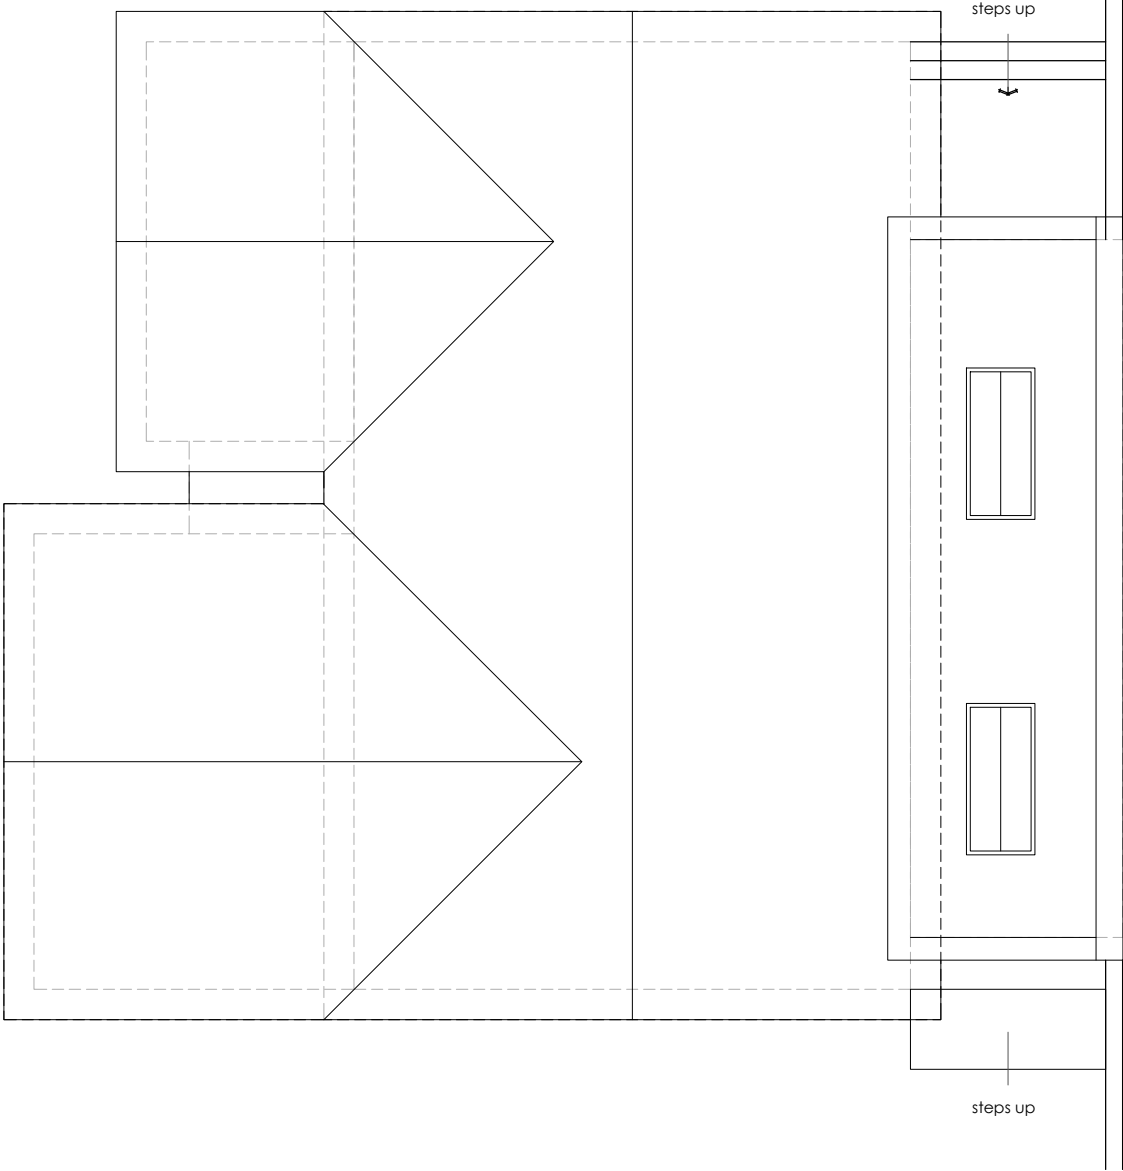


Proposed Roof plan 1:100



rev A- 03-08-2026_High level window removed

Client: Mr and Mrs Rochefort		Planning	
Project: 5 Tinneys Close, Woodfalls, Salisbury, Wilts, SP5 2LU		Drawing No: 0546-02-005	Revision: A
Title: Proposed ground floor and roof Plans	Drawn: sb Check: NB	Scale: 1:100 @a3	First Issue: May 2026

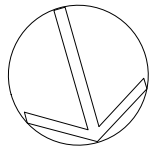

bircharchitects
Lambourne, Grove Lane, Redlynch, Salisbury, Wilts, SP5 2NR
T: +44 (0)1725 510407
e: info@bircharchitects.co.uk