




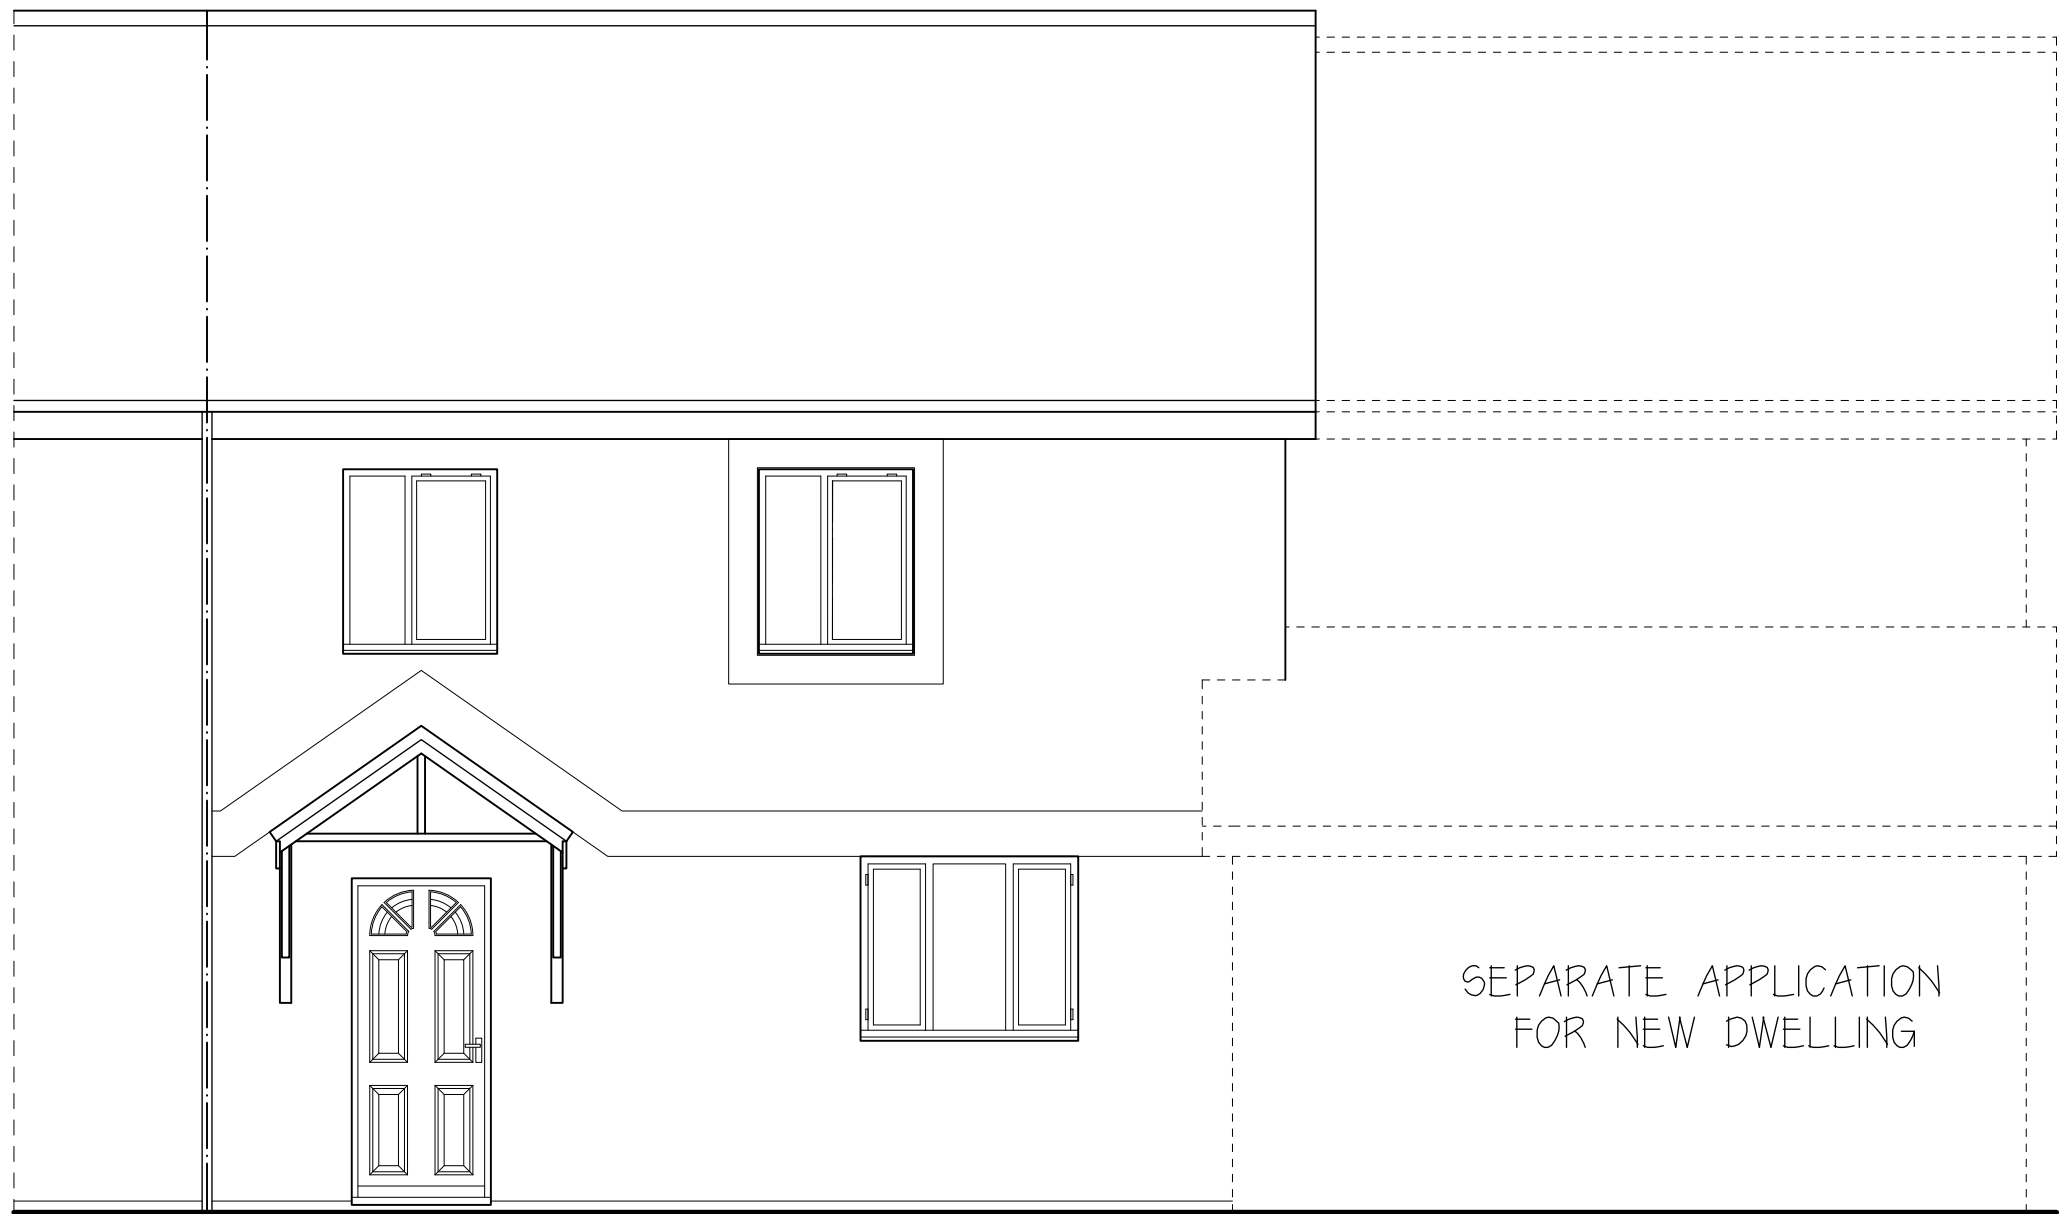


PROPOSED FRONT ELEVATION
WITH SEPERATE APPLICATION
OUTLINED

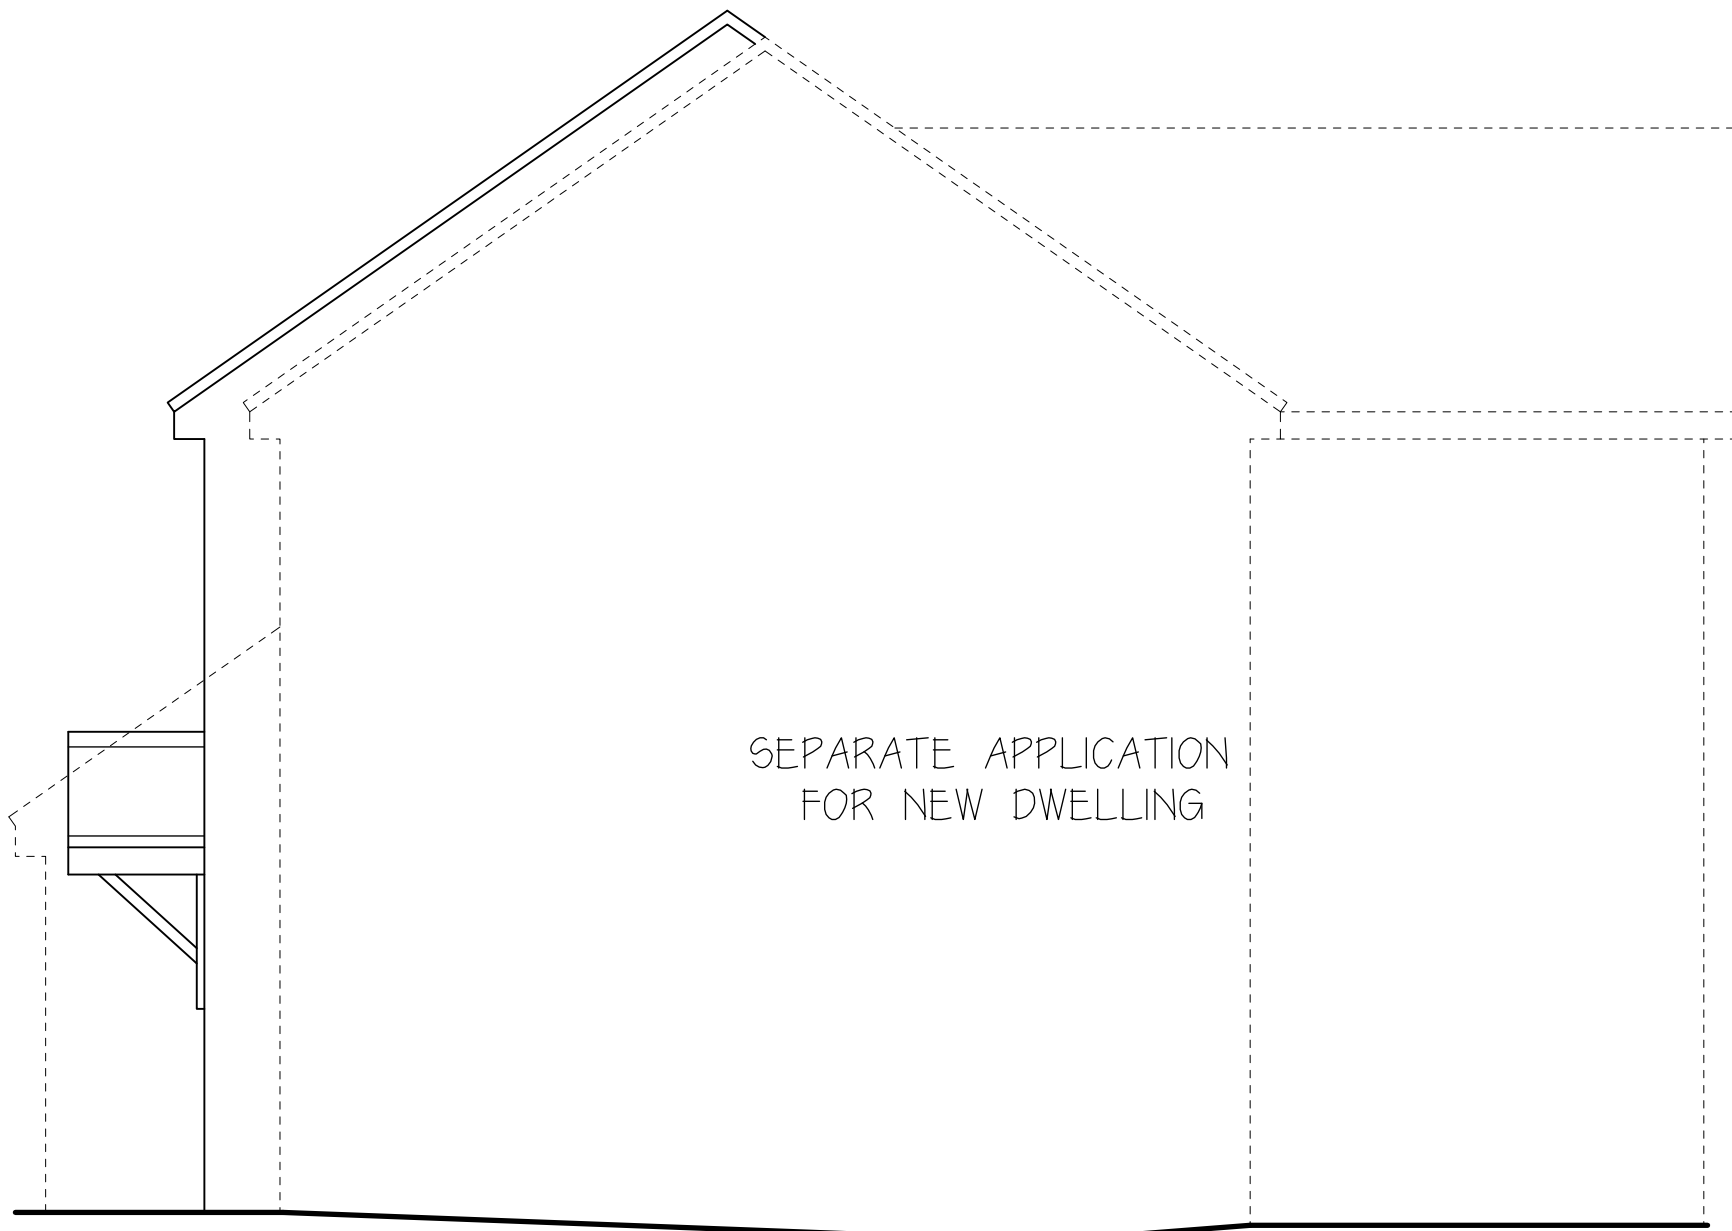

PROPOSED SIDE ELEVATION
WITH SEPERATE APPLICATION
OUTLINED

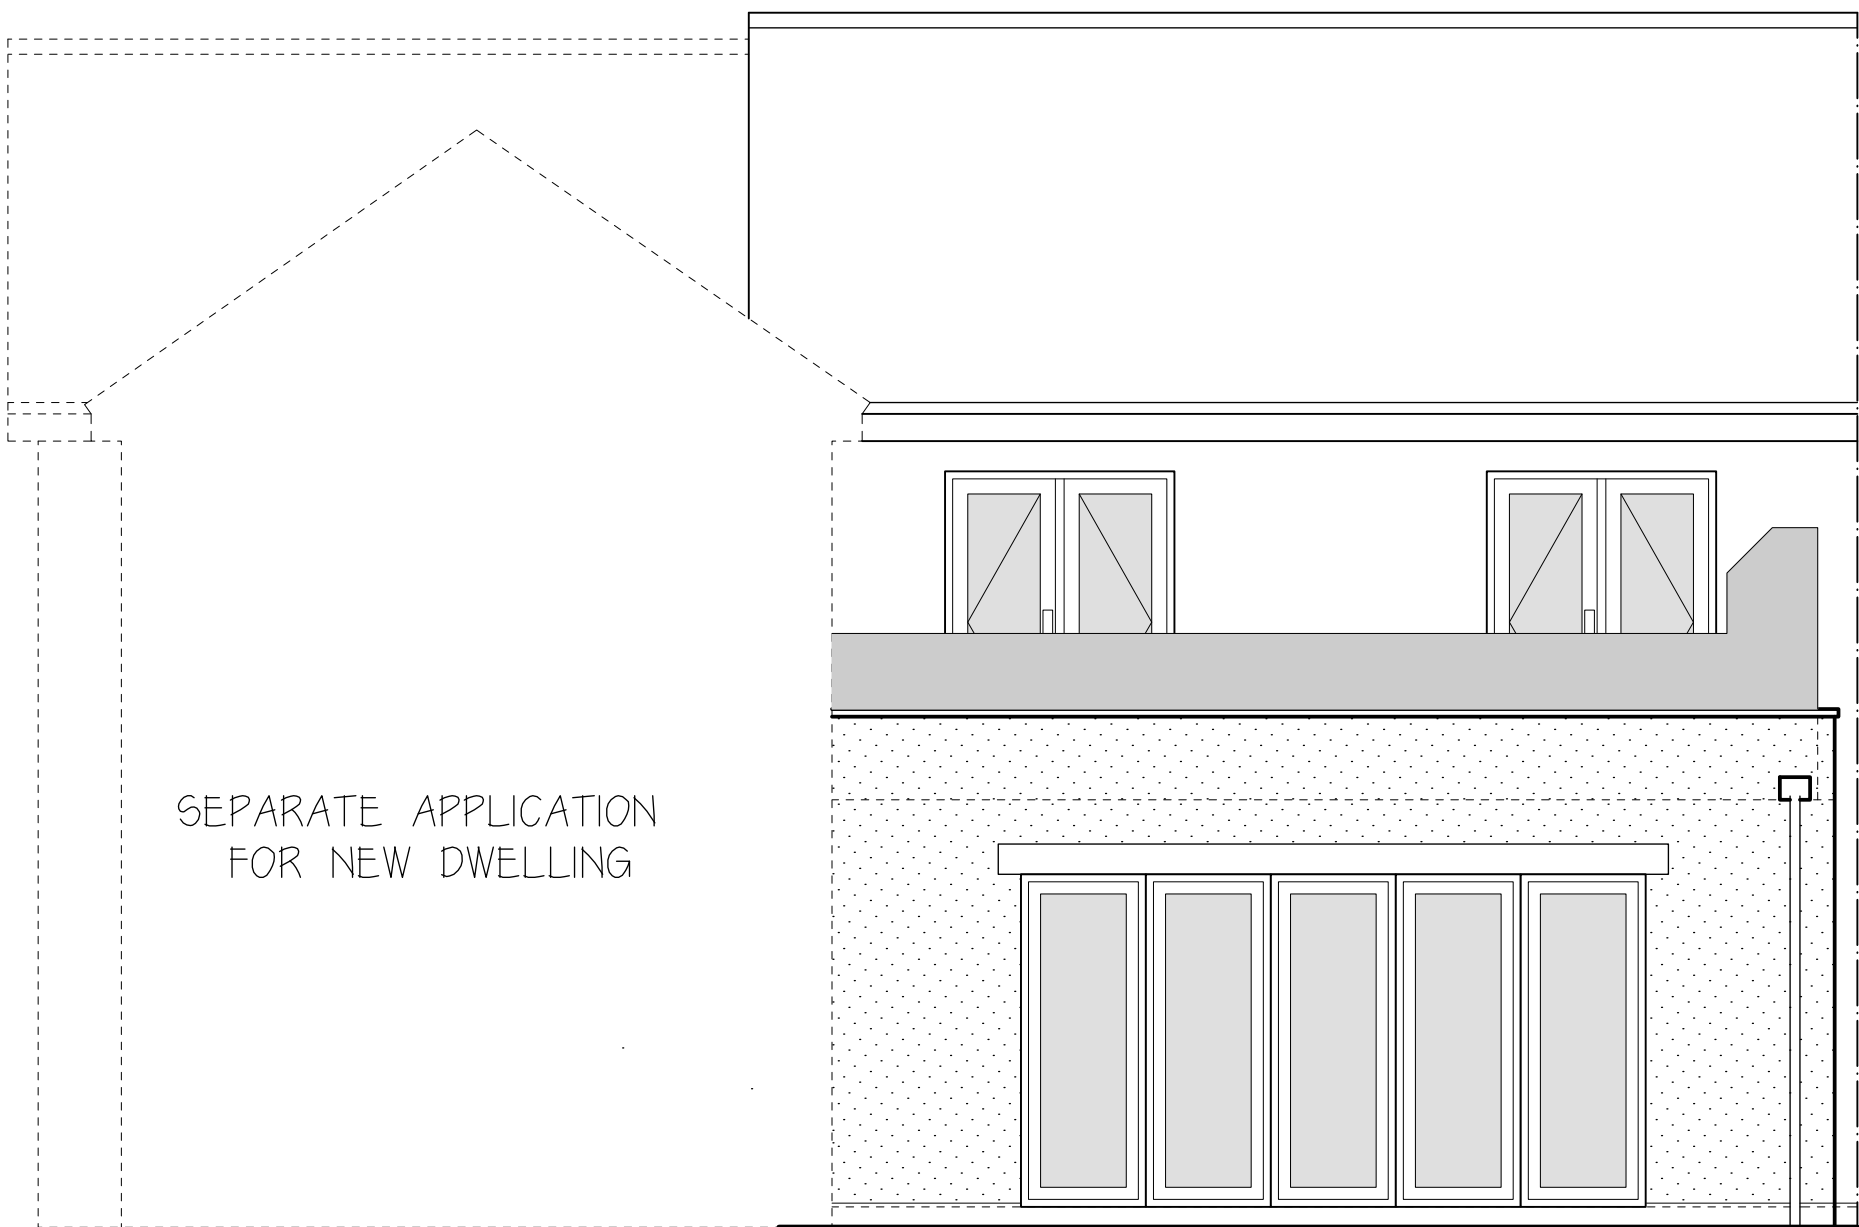

PROPOSED REAR ELEVATION
WITH SEPERATE APPLICATION
OUTLINED

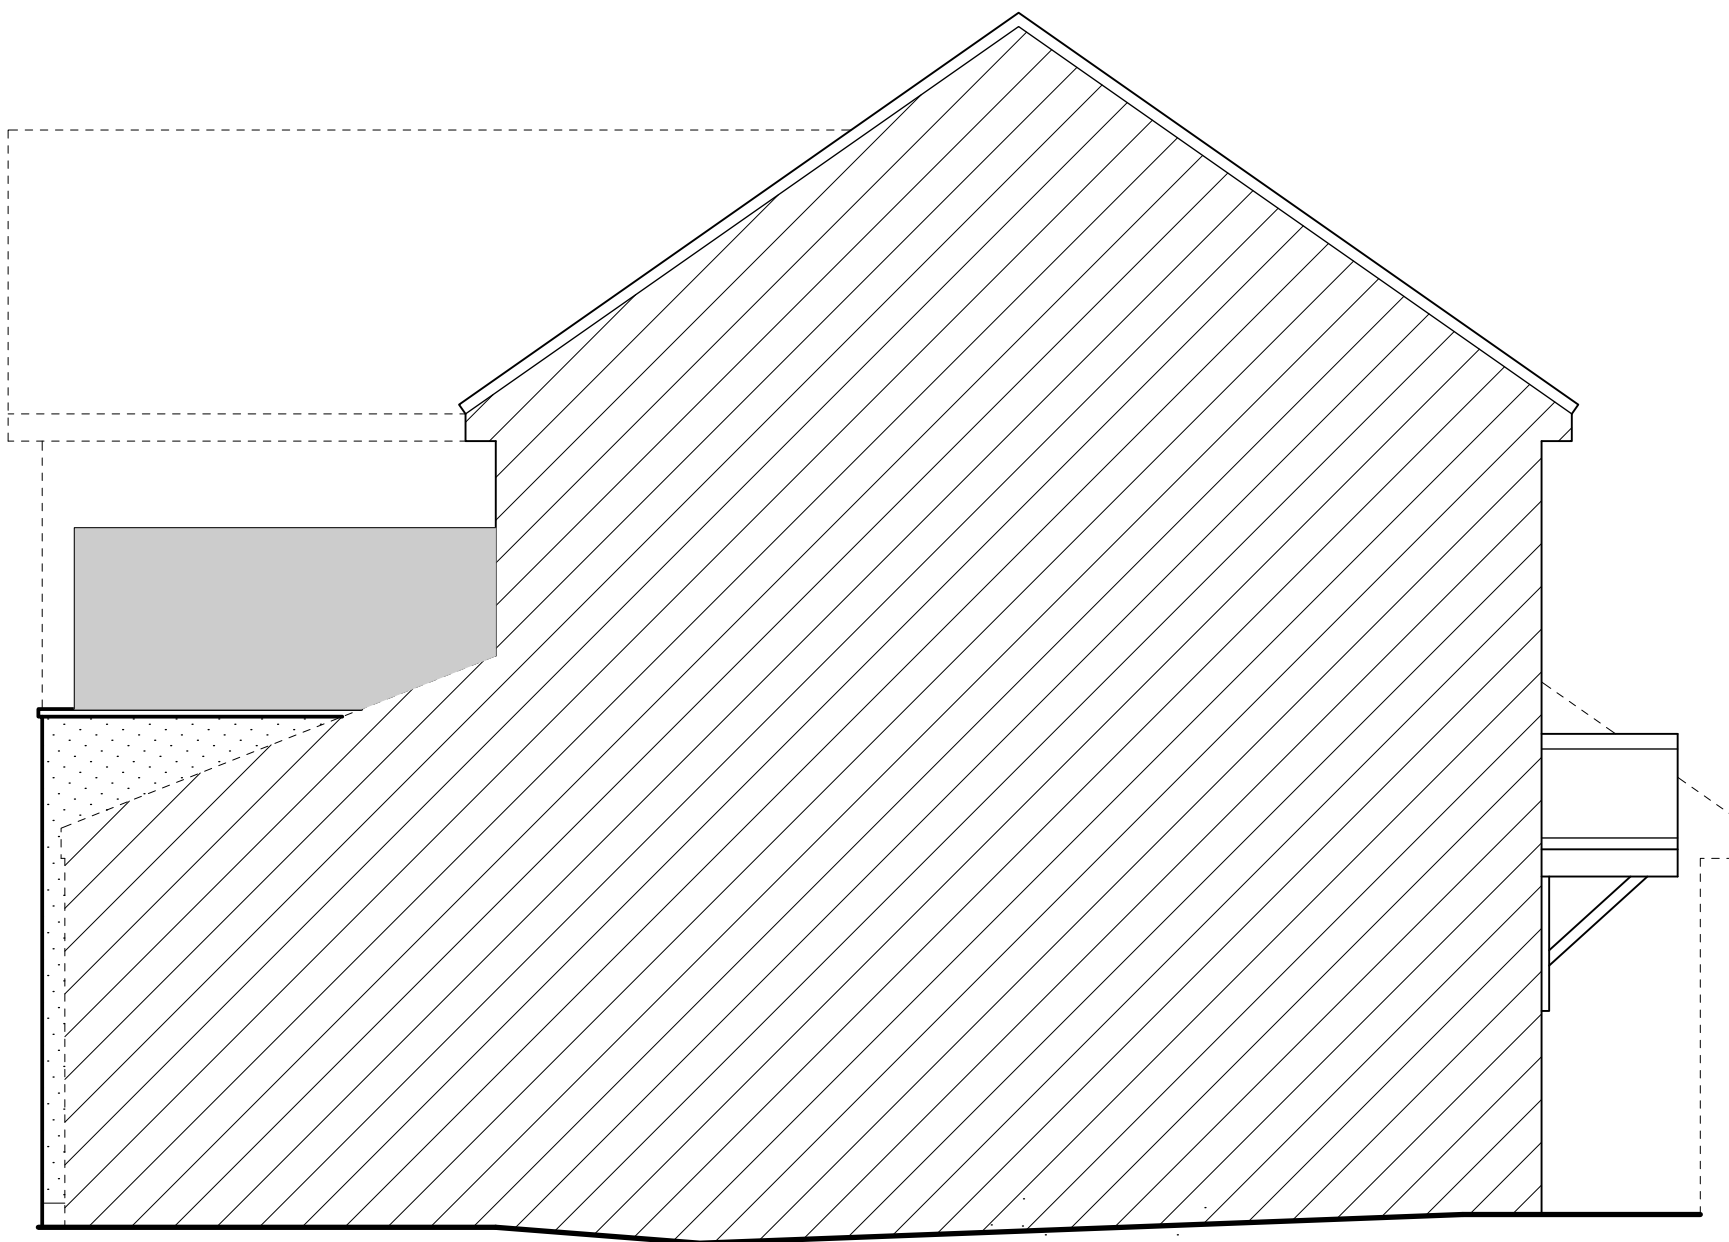

PROPOSED SIDE ELEVATION
WITH SEPERATE APPLICATION
OUTLINED

Rev.	Date	Description	By	Chk	App
------	------	-------------	----	-----	-----

Client/Project	SARAH HUDD
----------------	------------

Drawing Title	PROPOSED EXTENSION AT 4 SCOTTS CLOSE , HEDDINGTON WILTSHIRE
---------------	---

Designed SK	Drawn KK	Date 2 OCT 25	Scale 1:50,1:500
CAD Reference			Size A1

Stephen Kingshott MCABE Katie Kingshott ACABE
--

Stephen Kingshott Building Consultancy Ltd 54 Springdale Ave Broadstone, Poole Dorset BH18 9EX Tel. 07973638931

DRAWING NUMBER 0196/25 C	REVISION
-----------------------------	----------