




PROPOSED FRONT ELEVATION

NEW SEMI DETACHED DWELLING

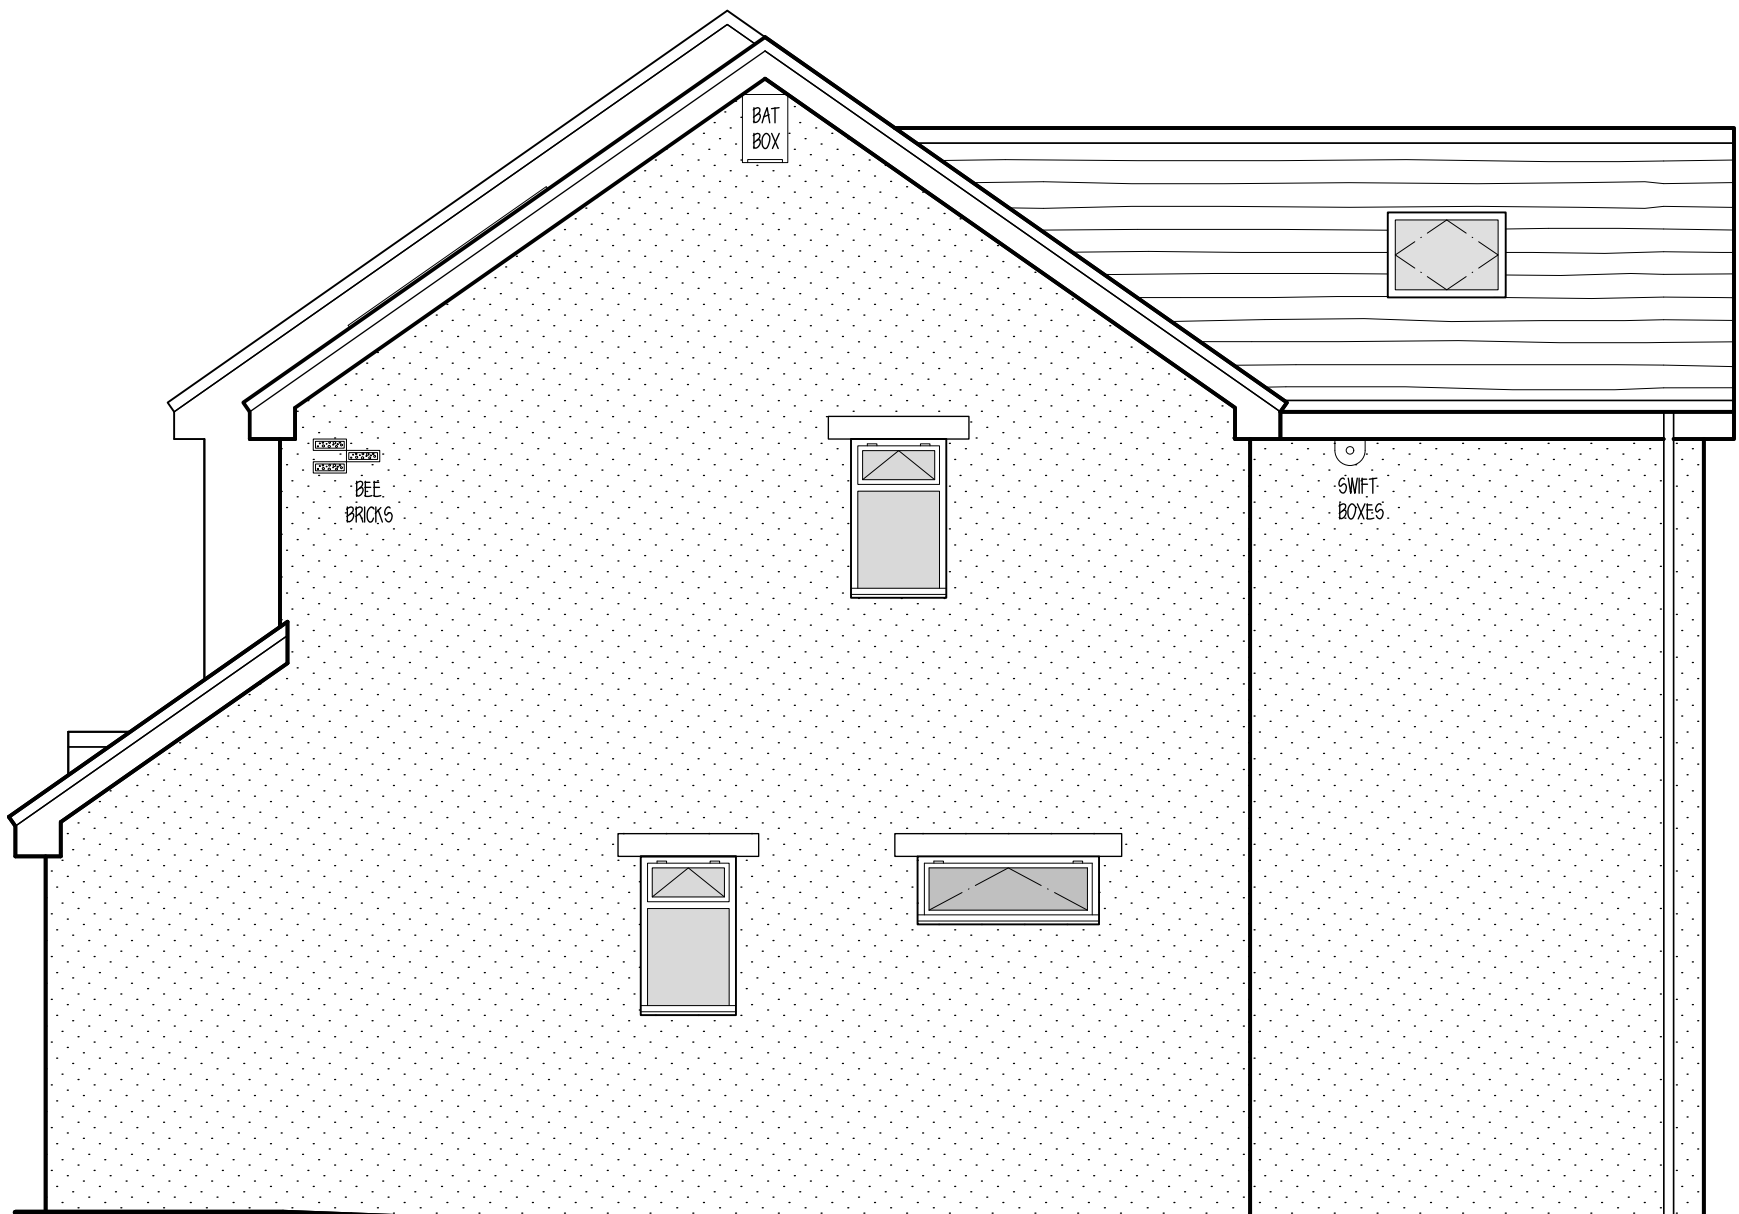


PROPOSED SIDE ELVATION



PROPOSED REAR ELEVATION

EXTENSION SUBJECT OF SEPARATE APPLICATION

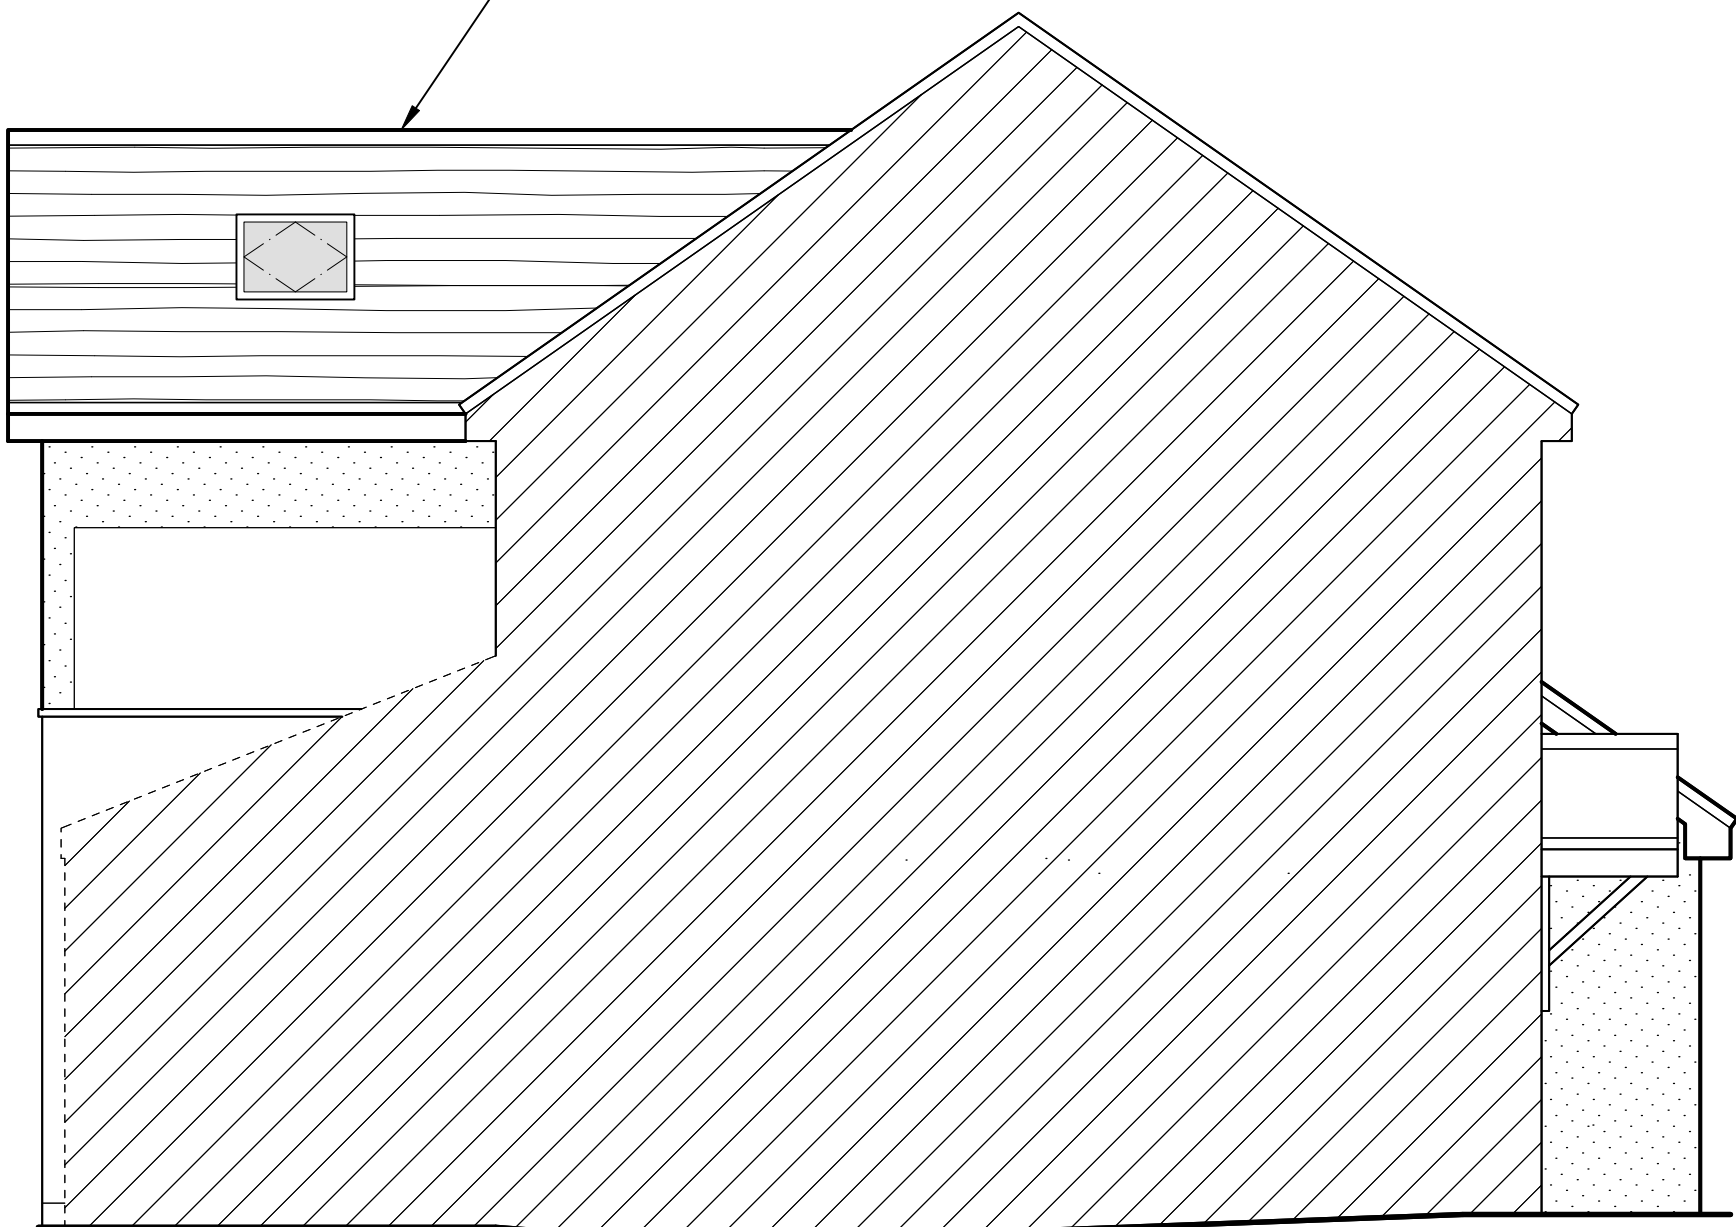

PROPOSED SIDE ELEVATION

Rev.	Date	Description	By	Chk	App
------	------	-------------	----	-----	-----

Client/Project	SARAH HUDD
----------------	------------

Drawing Title	PROPOSED ATTACHED DWELLING AT 4 SCOTTS CLOSE, HEDDINGTON
---------------	--

Designed SK	Drawn KK	Date 2 OCT 25	Scale 1:50,
CAD Reference			Size A1

Stephen Kingshott MCABE Katie Kingshott ACABE
--

Stephen Kingshott Building Consultancy Ltd 54 Springdale Ave Broadstone, Poole Dorset BH18 9EX Tel. 07973638931

DRAWING NUMBER 0197/25 F	REVISION
-----------------------------	----------