


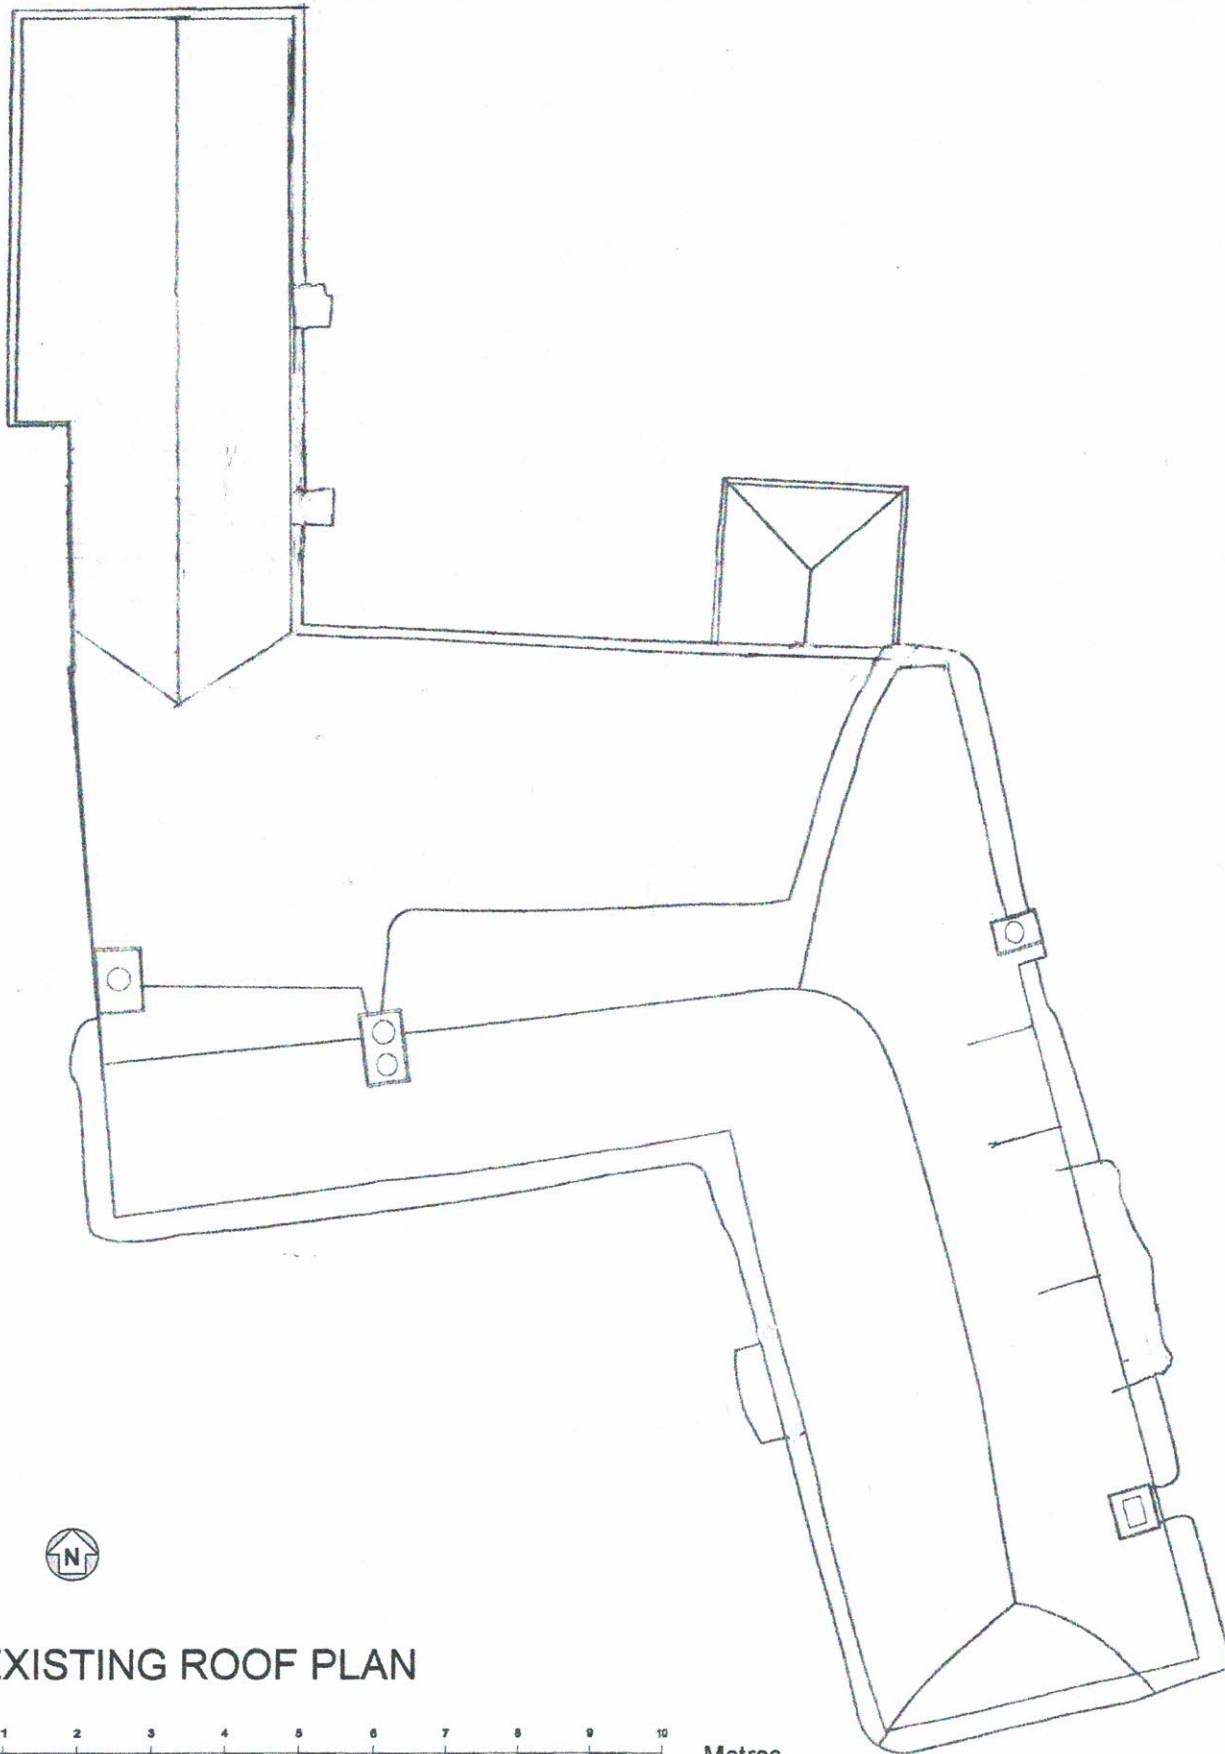

EXISTING ROOF PLAN

0 1 2 3 4 5 6 7 8 9 10 Metres

Client	Sarah Warry, The Willows, 89 High Street, Pewsey, SN9 5QS		
Project	existing thatched roof replaced with clay tiles		
Drawing Title	Existing Roof Plan		
Drawing No.	608/06	Revision	Date 27/04/26 Scale 1:100 at A4

Smith Associates. 46 Wilcot, Pewsey, Wilts. SN9 5NS. Tel 01672 562029: 07800 530336