


SITE PLAN - Town Hall, High Street, Marlborough, SN8 1AA

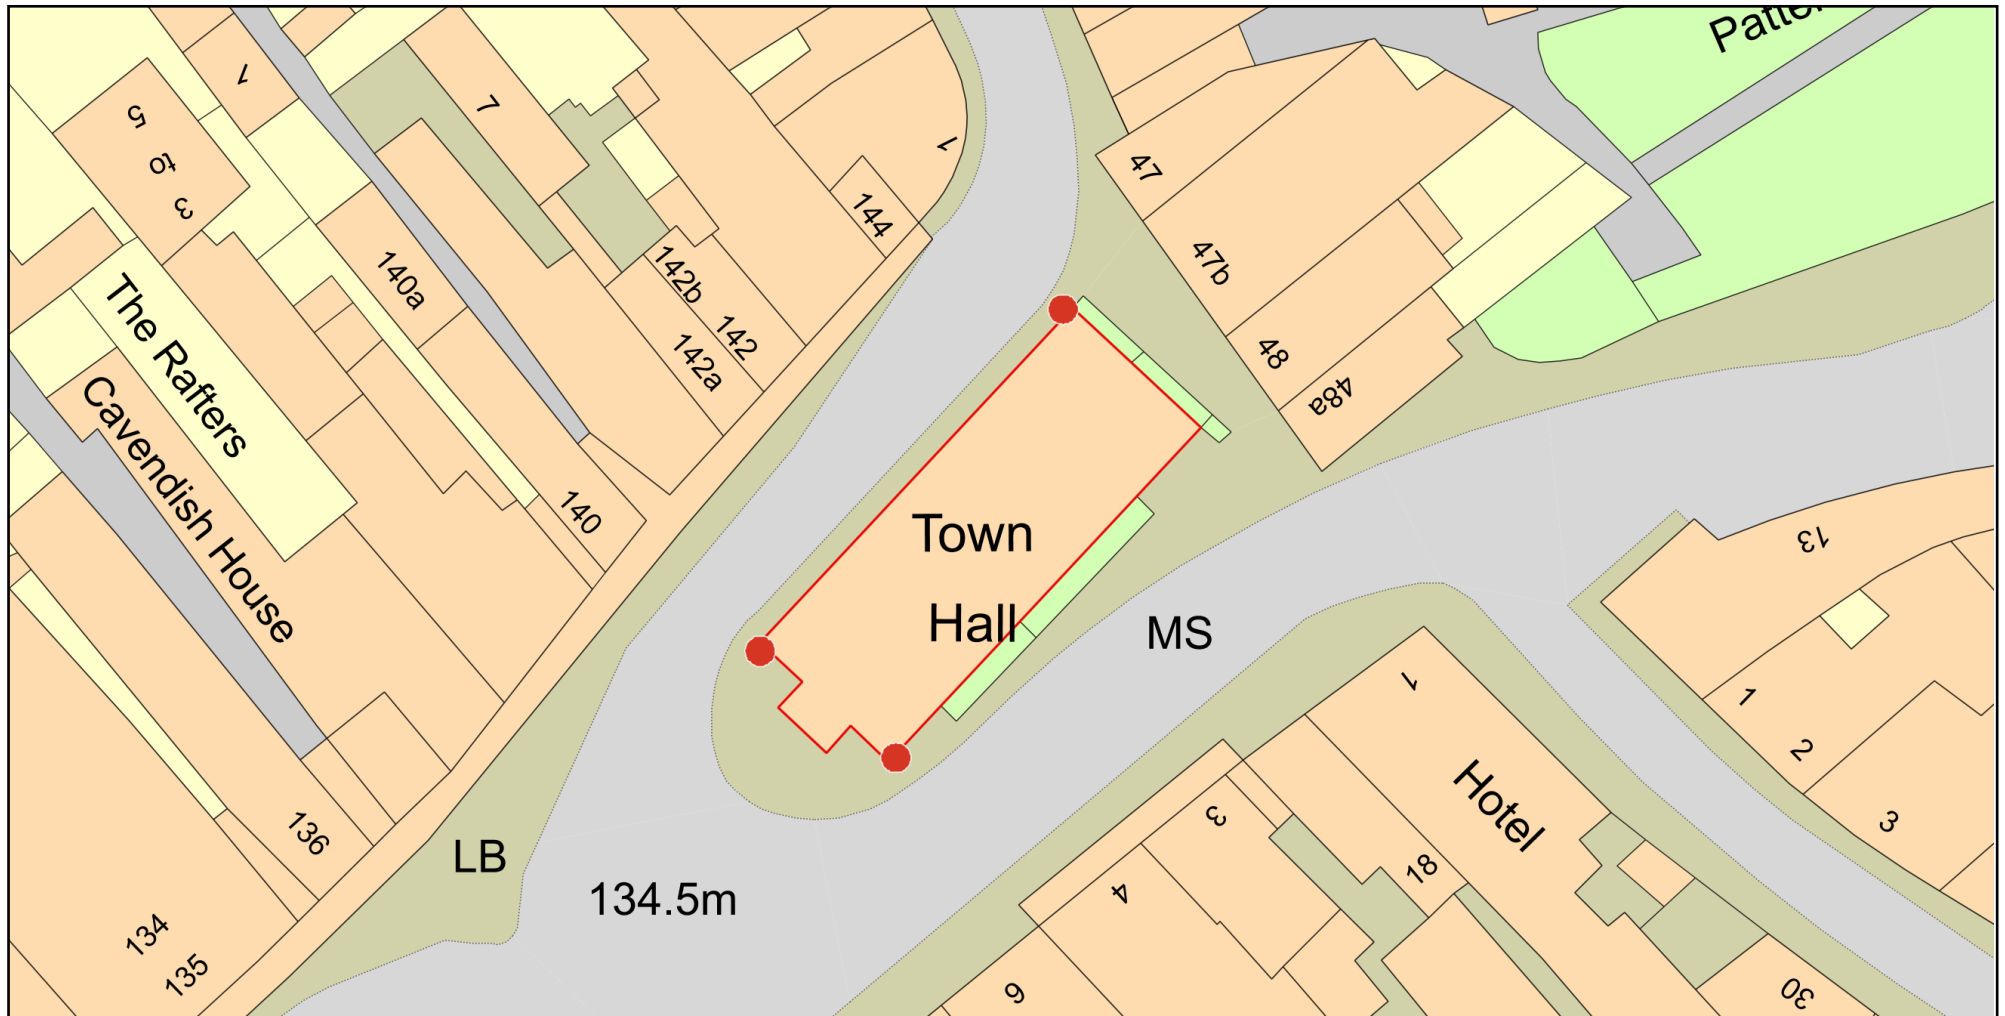

Plan Produced for: Marlborough Town Council

Date Produced: 03 Aug 2026

Plan Reference Number: TQRQM26215130651690

Scale: 1:500 @ A4

© Crown copyright and database rights 2025 OS 100042766