



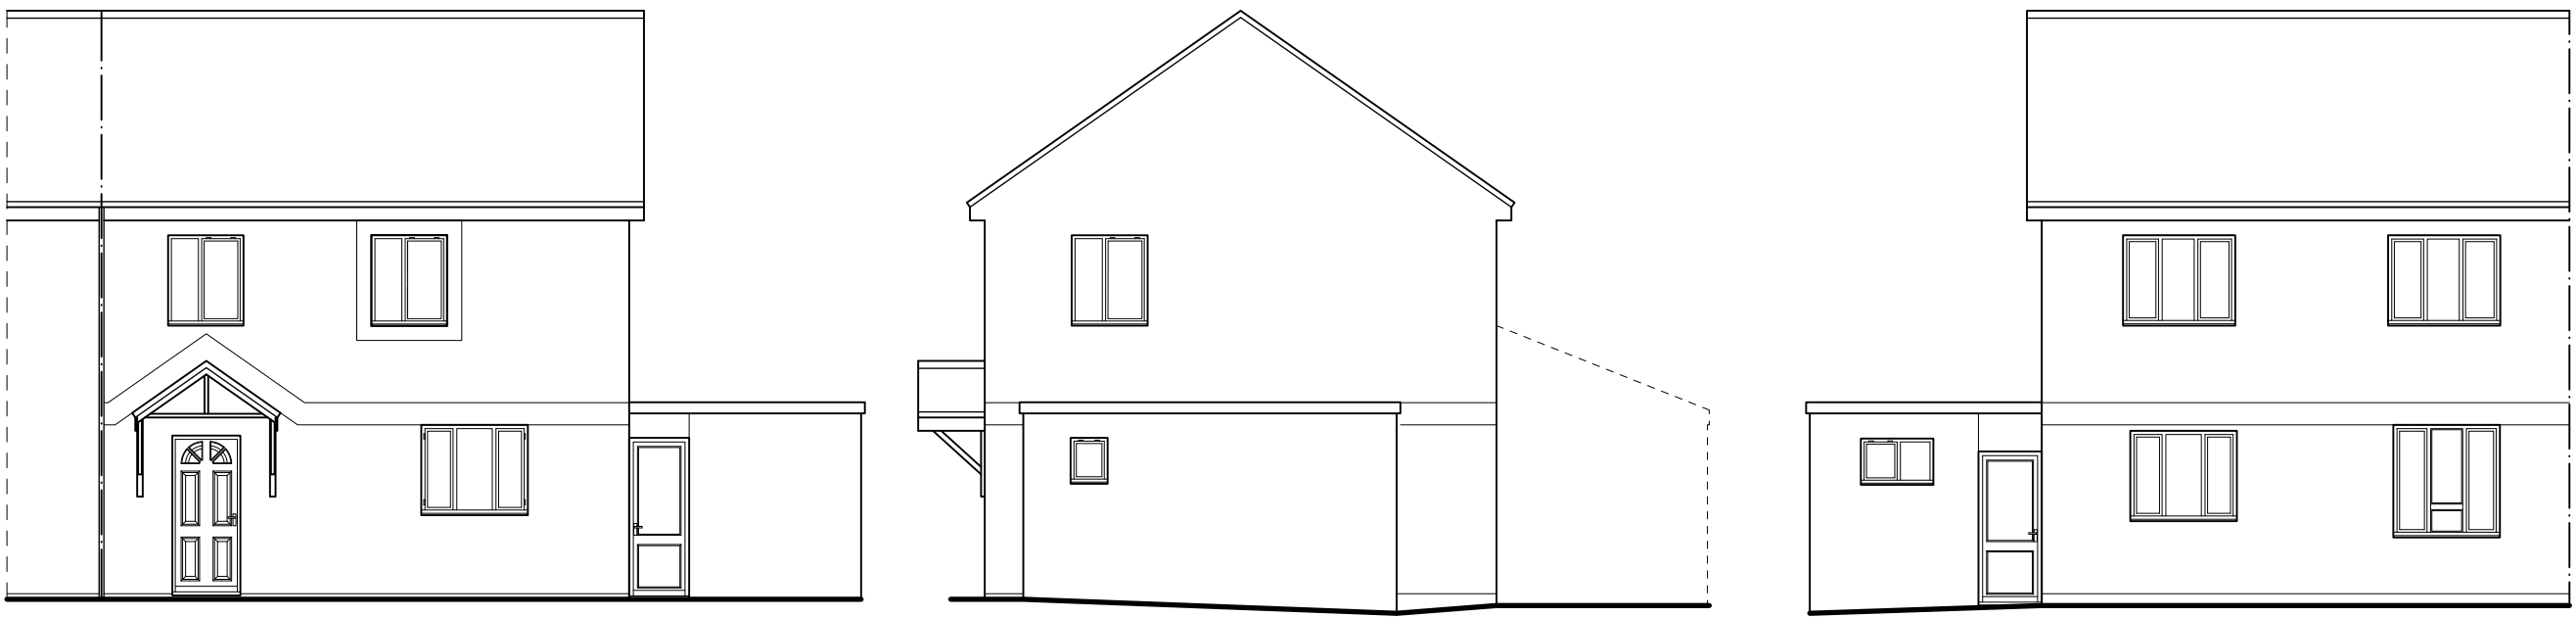


EXISTING FRONT ELEVATION

EXISTING SIDE ELEVATION

EXISTING REAR ELEVATION

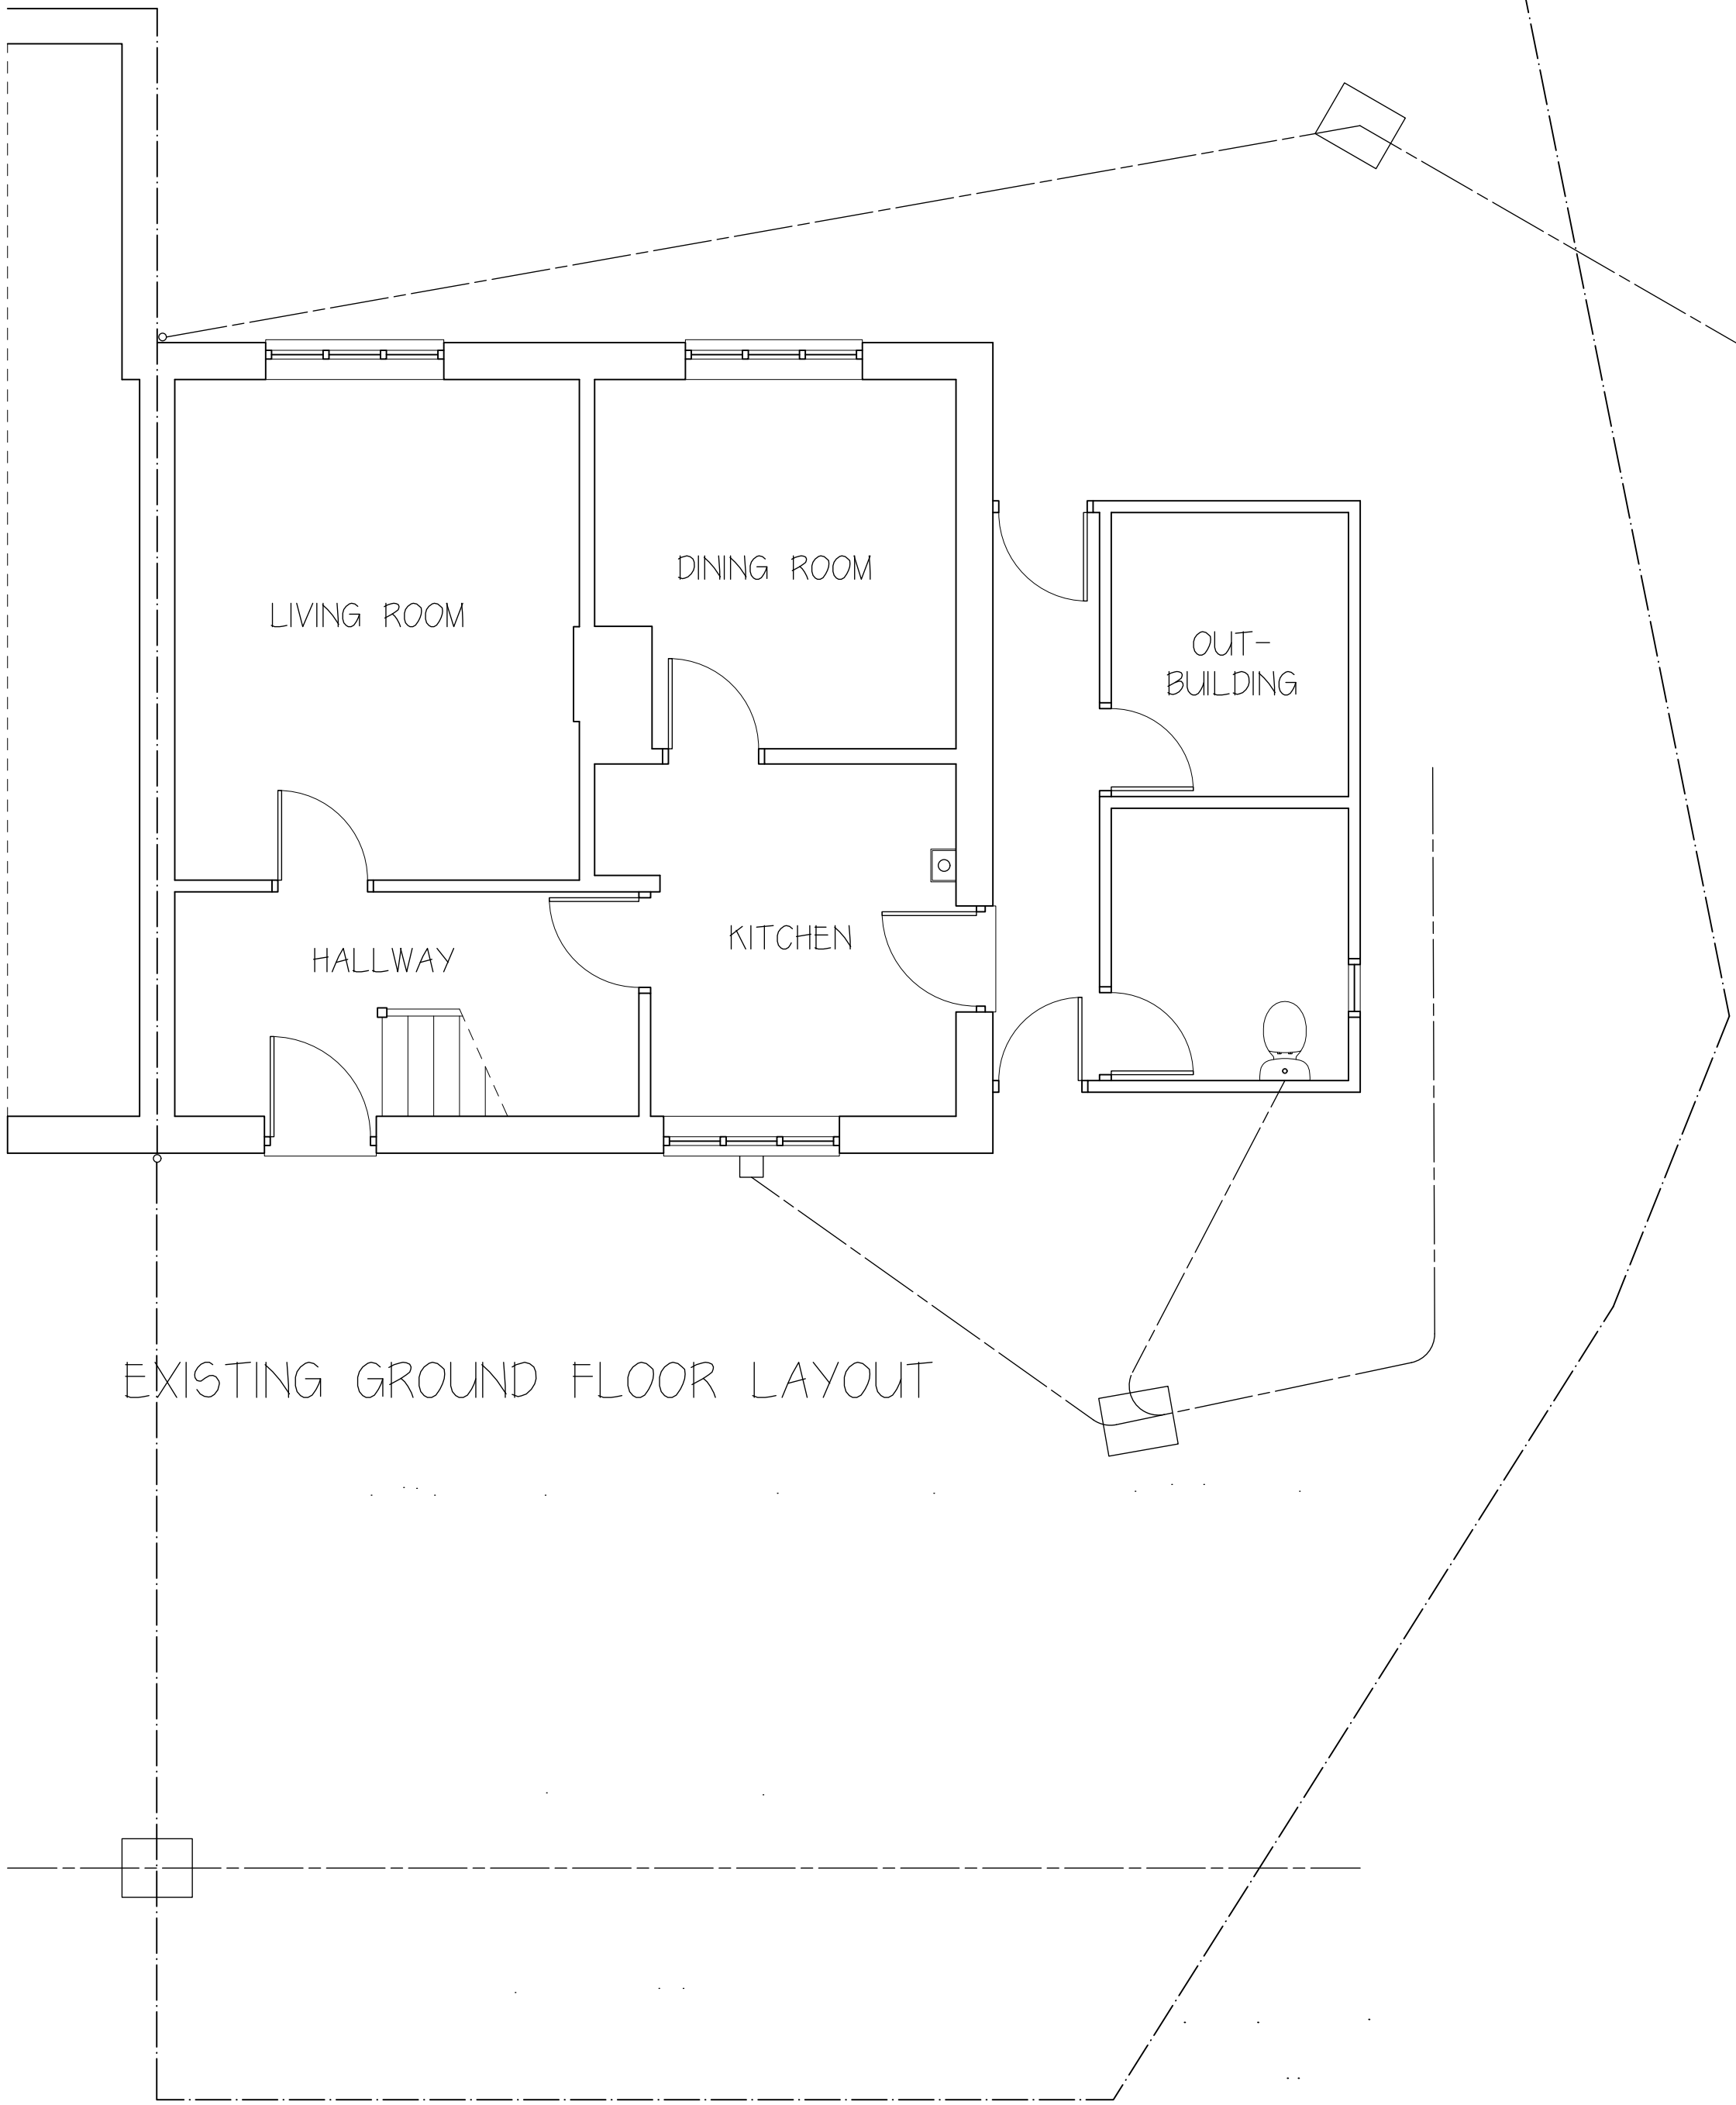

EXISTING GROUND FLOOR LAYOUT

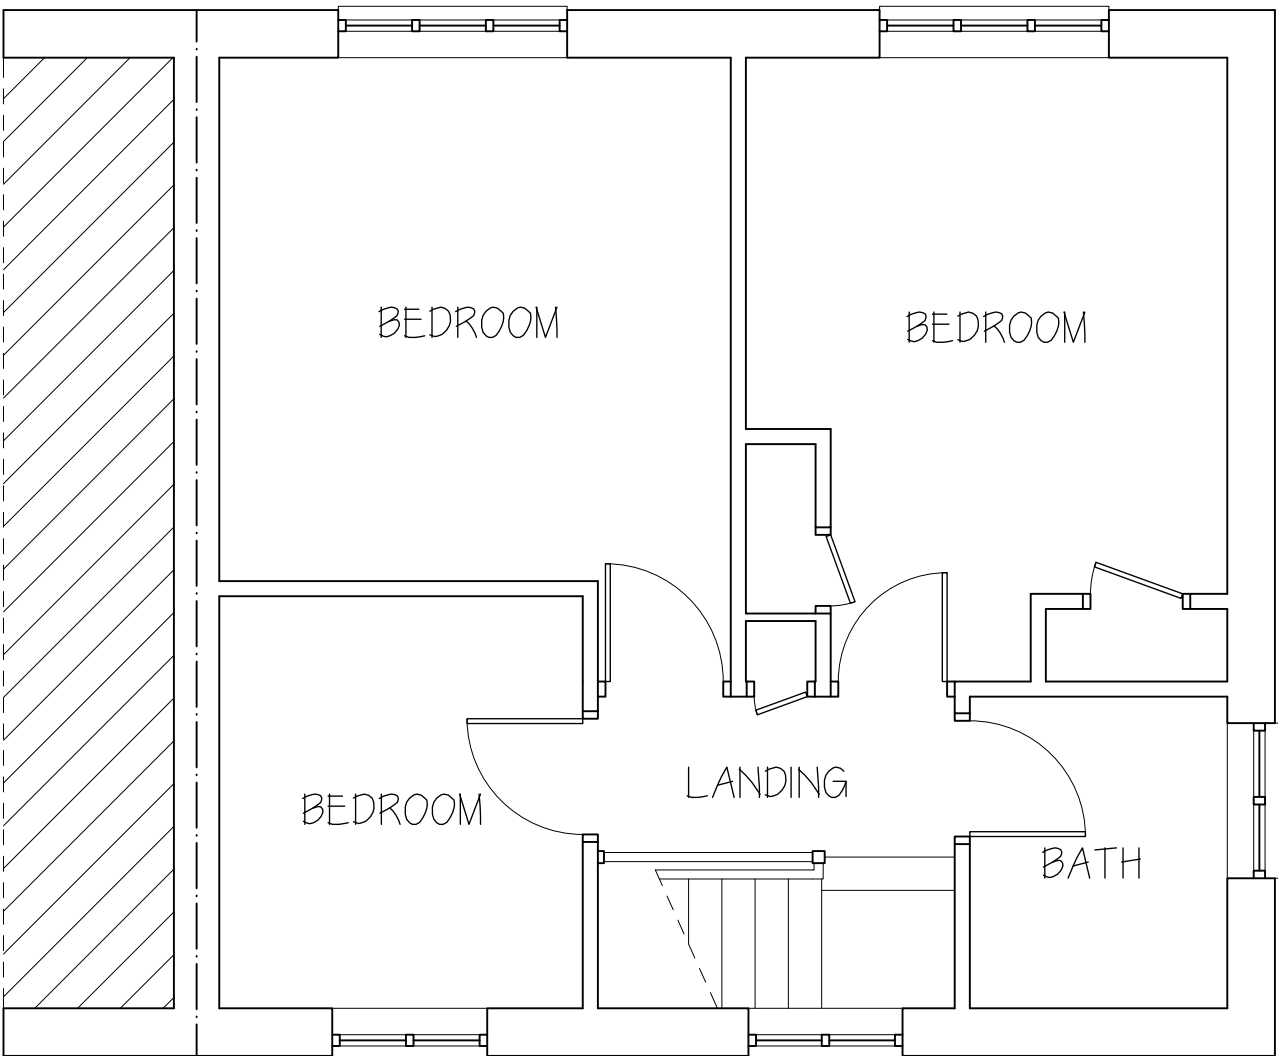

EXISTING FIRST FLOOR LAYOUT

Rev.	Date	Description	By	Chk	App
------	------	-------------	----	-----	-----

Client/Project	SARAH HUDD
----------------	------------

Drawing Title	SURVEY AT 4 SCOTTS CLOSE HEDDINGTON WILTSHIRE
---------------	---

Designed	SK	Drawn	KK	Date	24 SEPT 25	Scale	1:50, 1:100
CAD Reference						Size	A1

Stephen Kingshott MCABE Katie Kingshott ACABE
--

Stephen Kingshott Building Consultancy Ltd 54 Springdale Ave Broadstone, Poole Dorset BH18 9EX Tel. 07973638931

DRAWING NUMBER	0196/25 A	REVISION	
----------------	-----------	----------	--