





North Facing Elevation:

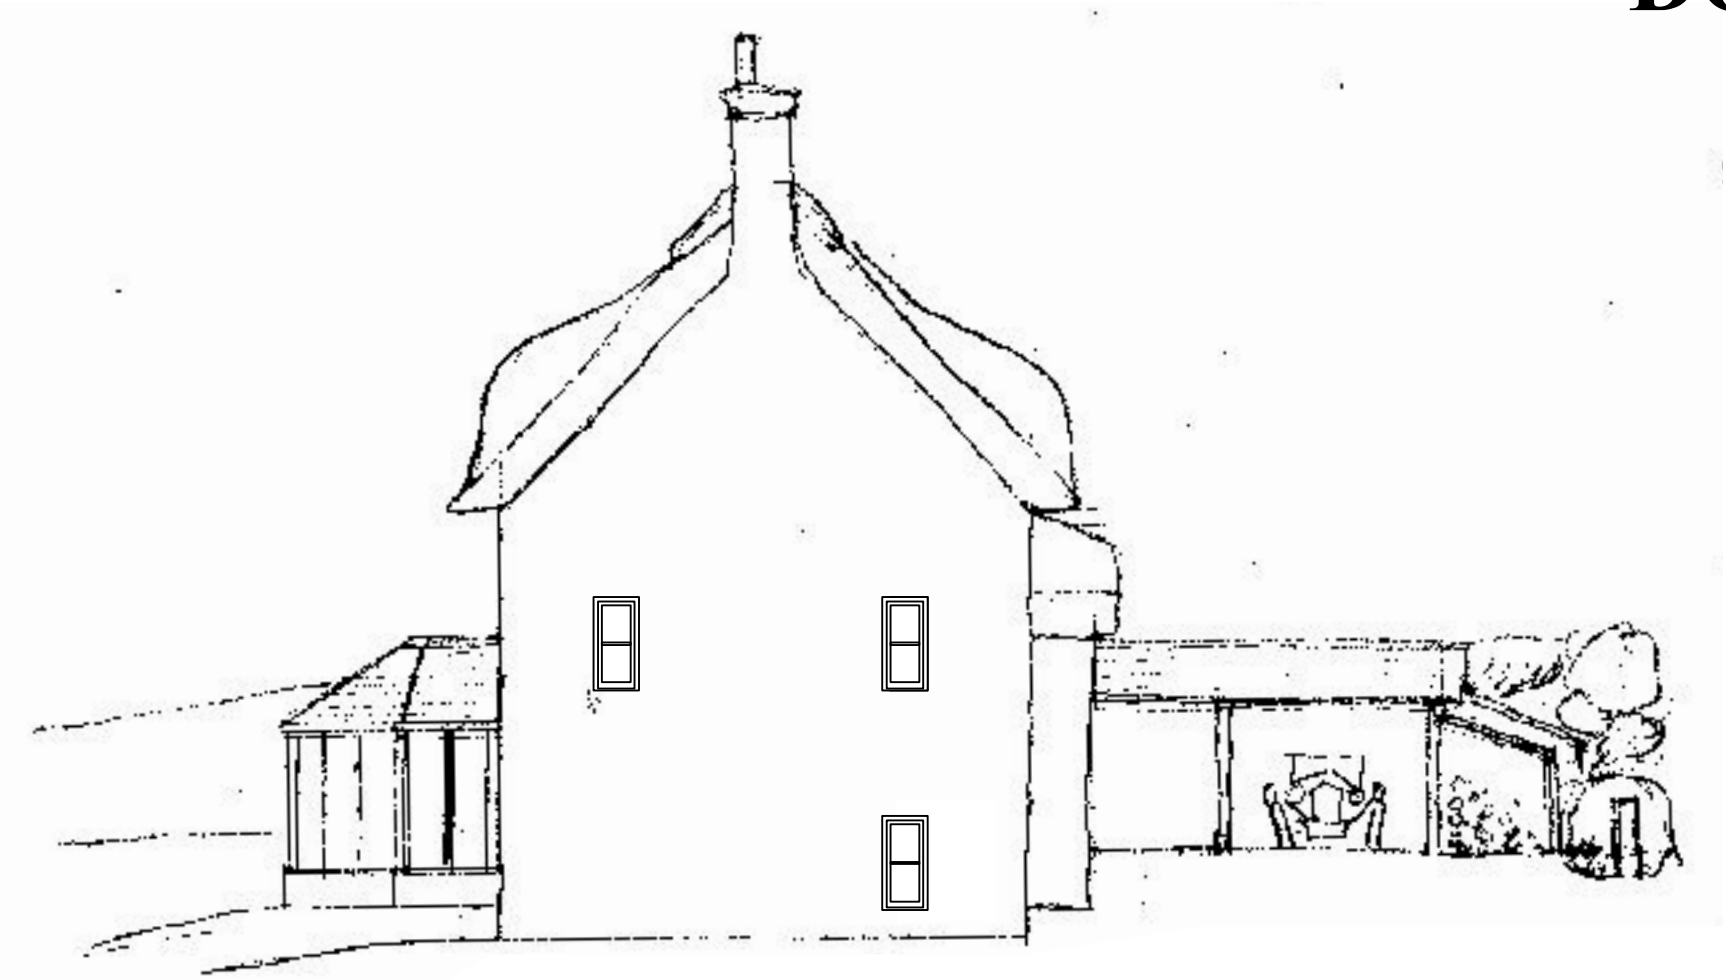


East Facing Elevation:




South Facing Elevation:

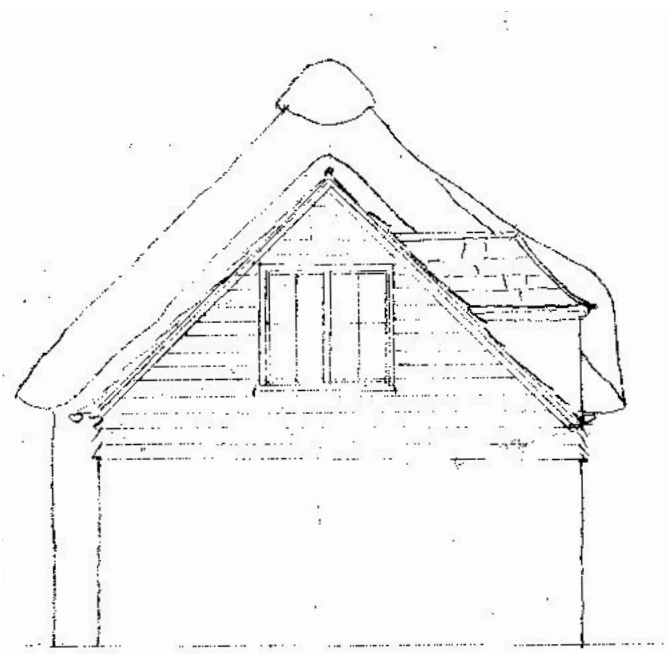

West Facing Elevation:

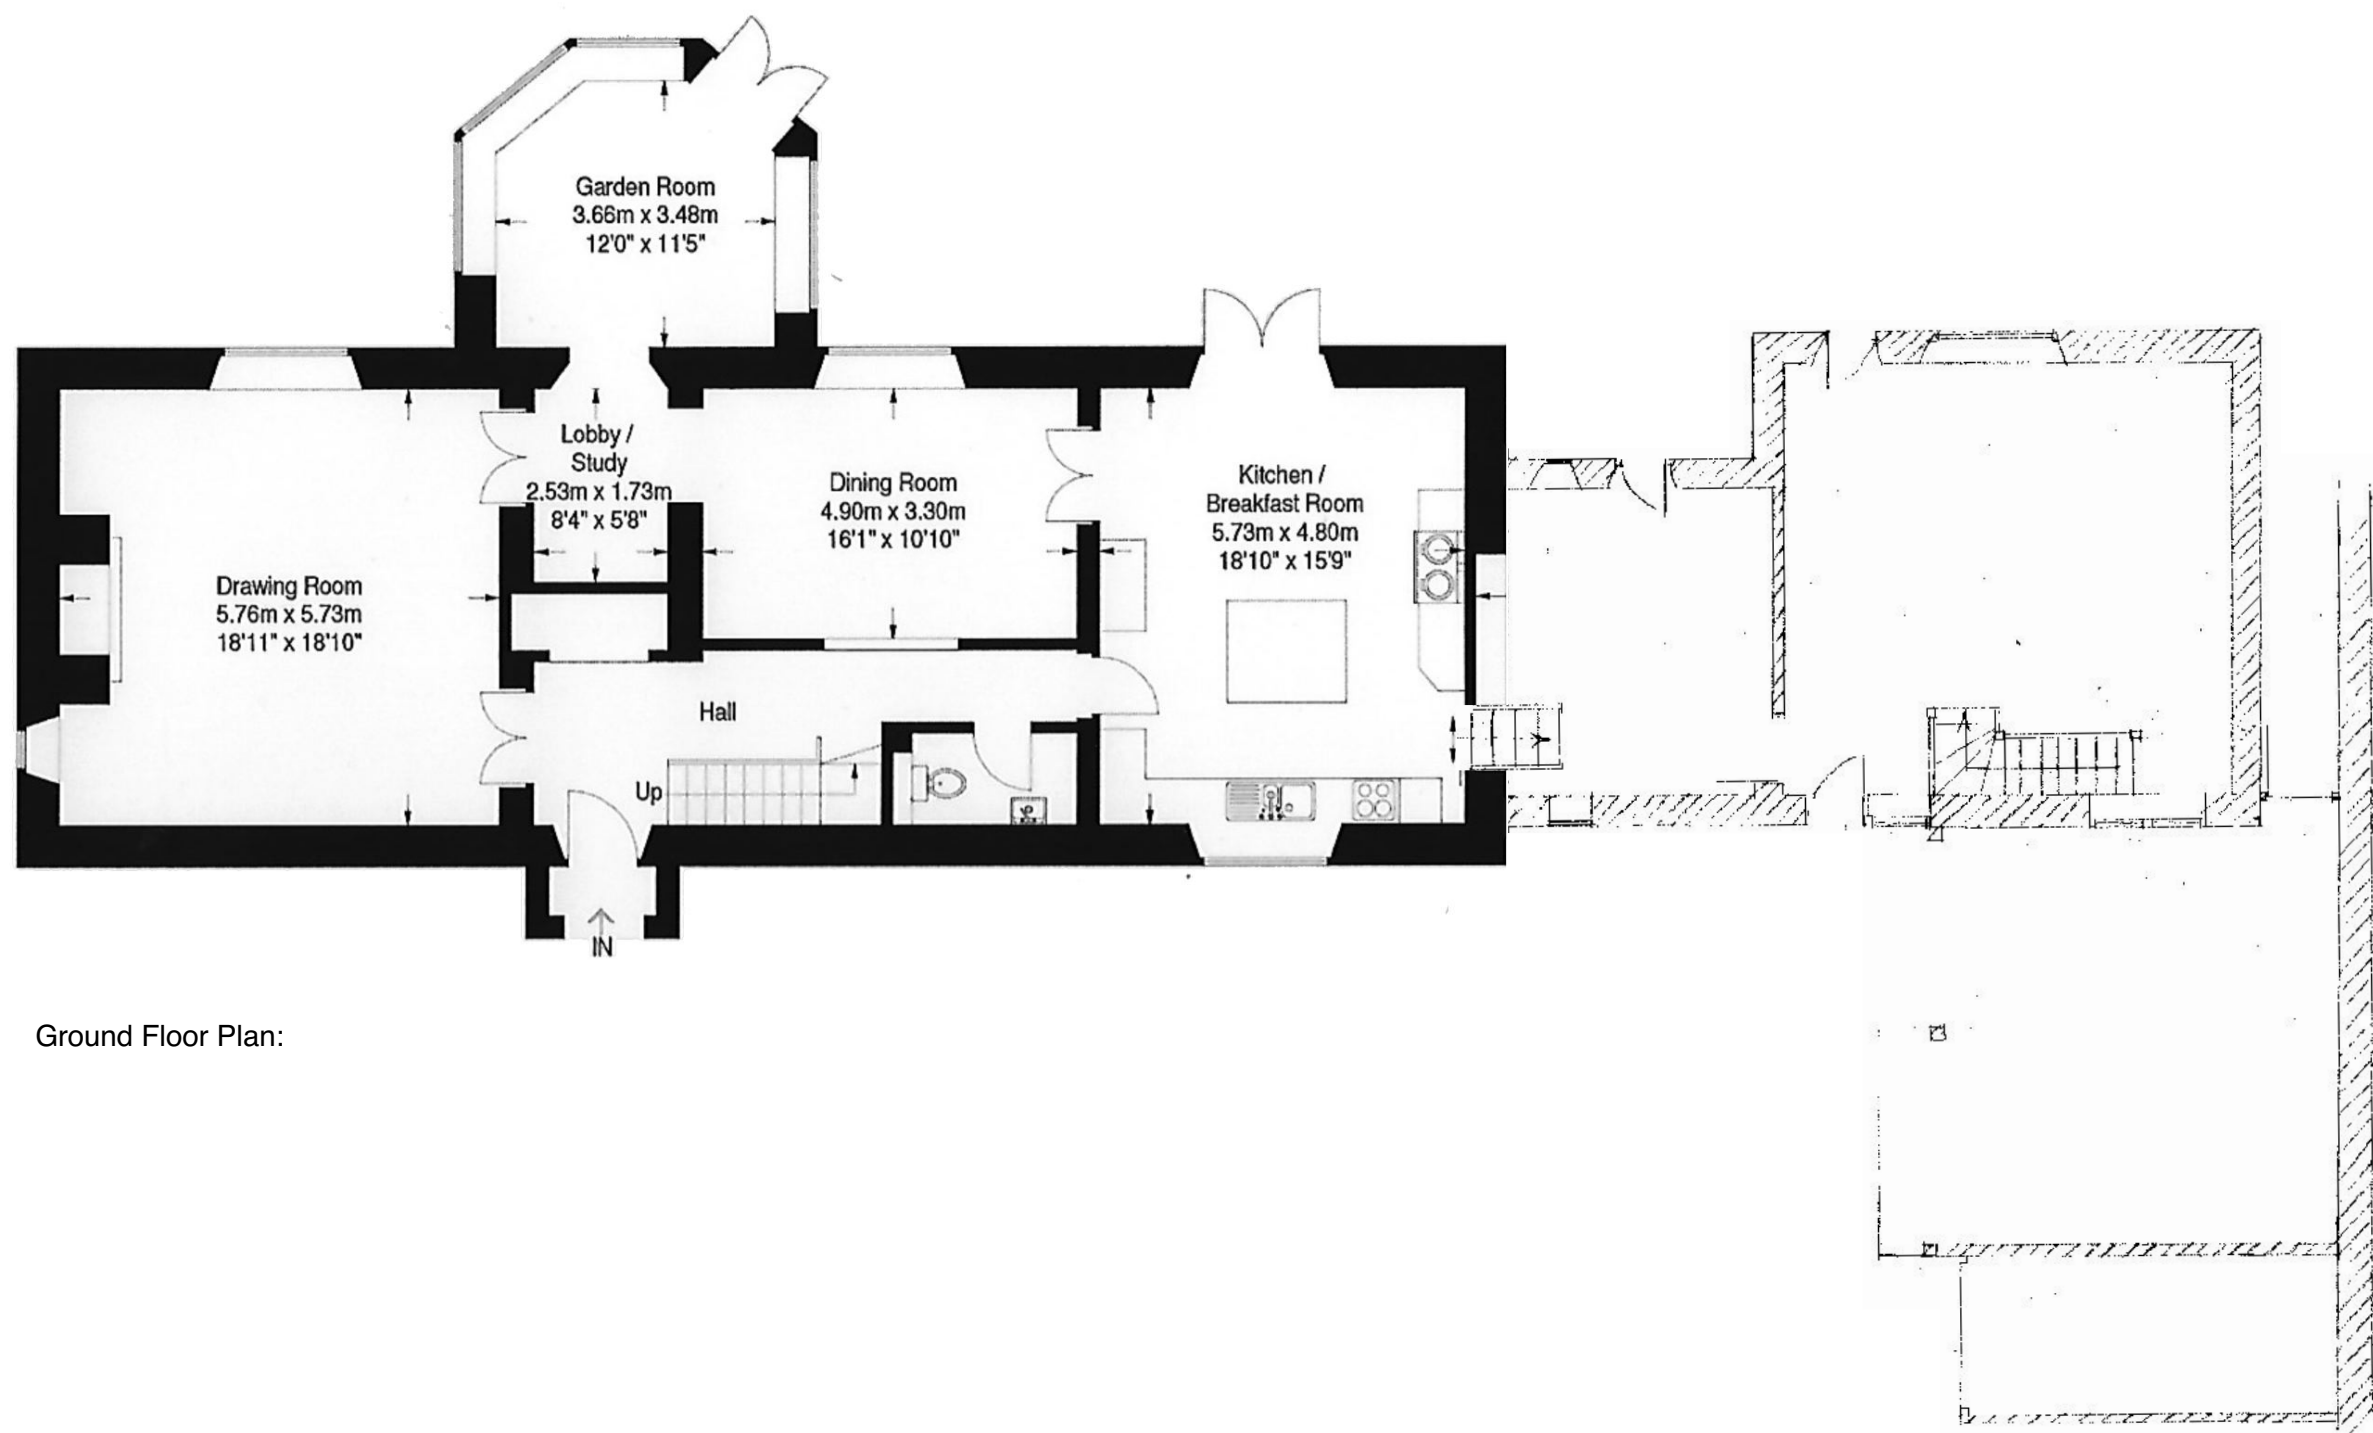


Ground Floor Plan:

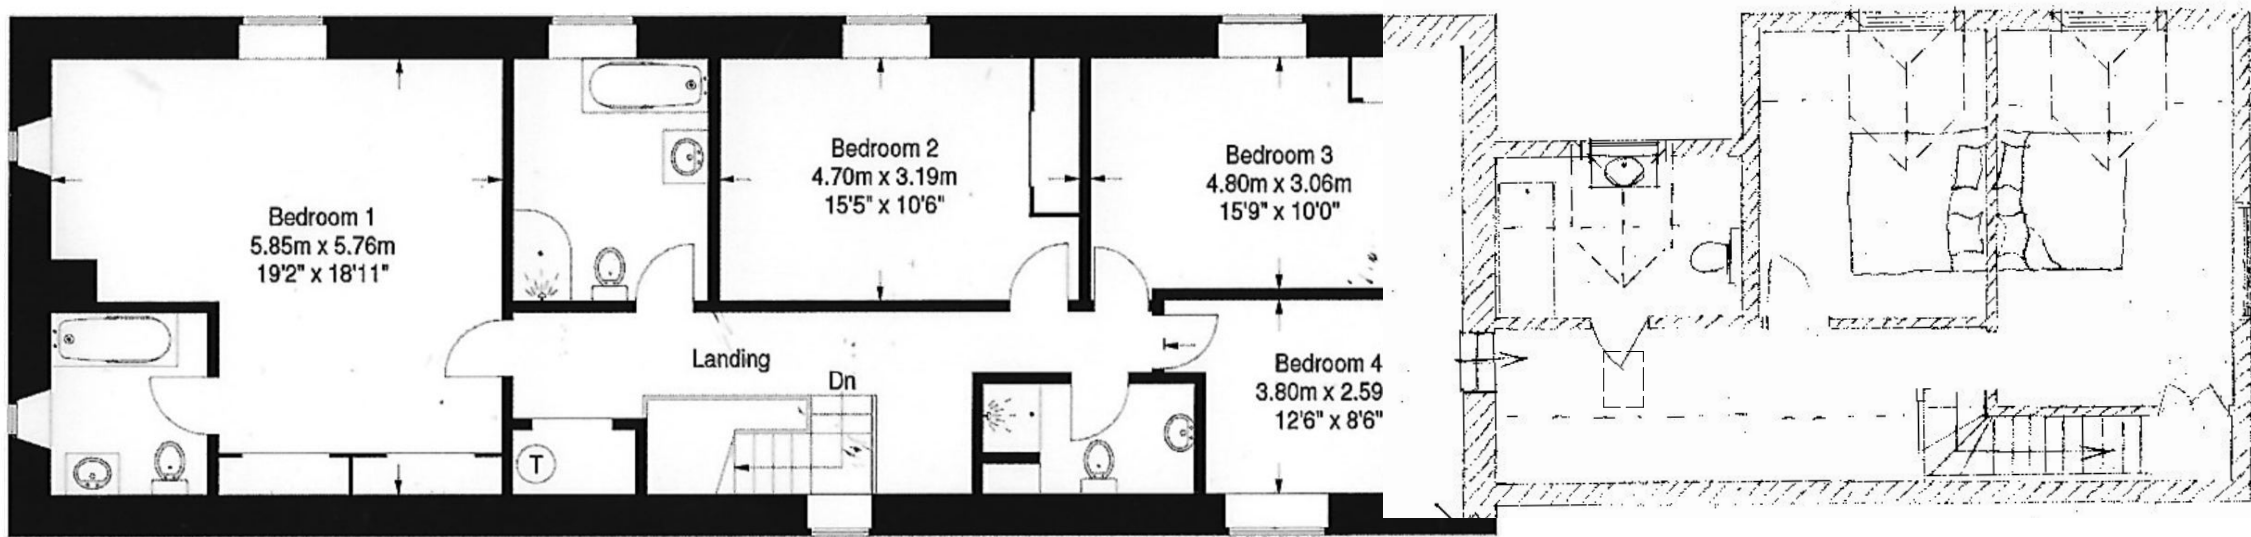

First Floor Plan:

THESE DRAWINGS ARE FOR PLANNING PURPOSES ONLY
ALL MEASUREMENTS MUST BE CHECKED ON SITE.
DO NOT SCALE FROM THIS DRAWING

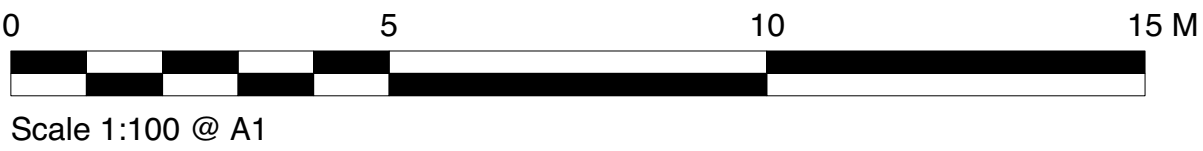

TFH REEVE

ARCHITECTURAL DESIGN · CONSULTANCY
SURVEYS · RESTORATION
CONSERVATION EXPERTISE

Tel: 01747 828677

DONHEAD MILL
DONHEAD ST ANDREW
SHAFTESBURY
DORSET SP7 9EP

FAX: 01747 829205
e-mail: mail@dalbyreeve.co.uk

CLIENT: Mr Bruce Hibbert
JOB: Glyn Barn, Donhead St Mary,
Shaftesbury, Dorset, SP7 9DL

DWG: Proposed Plans & Elevations

SCALE: as shown
DATE: 07/2026
DRAWN: TFR
CHECKED: TFR

DWG N°: 1318/05B