


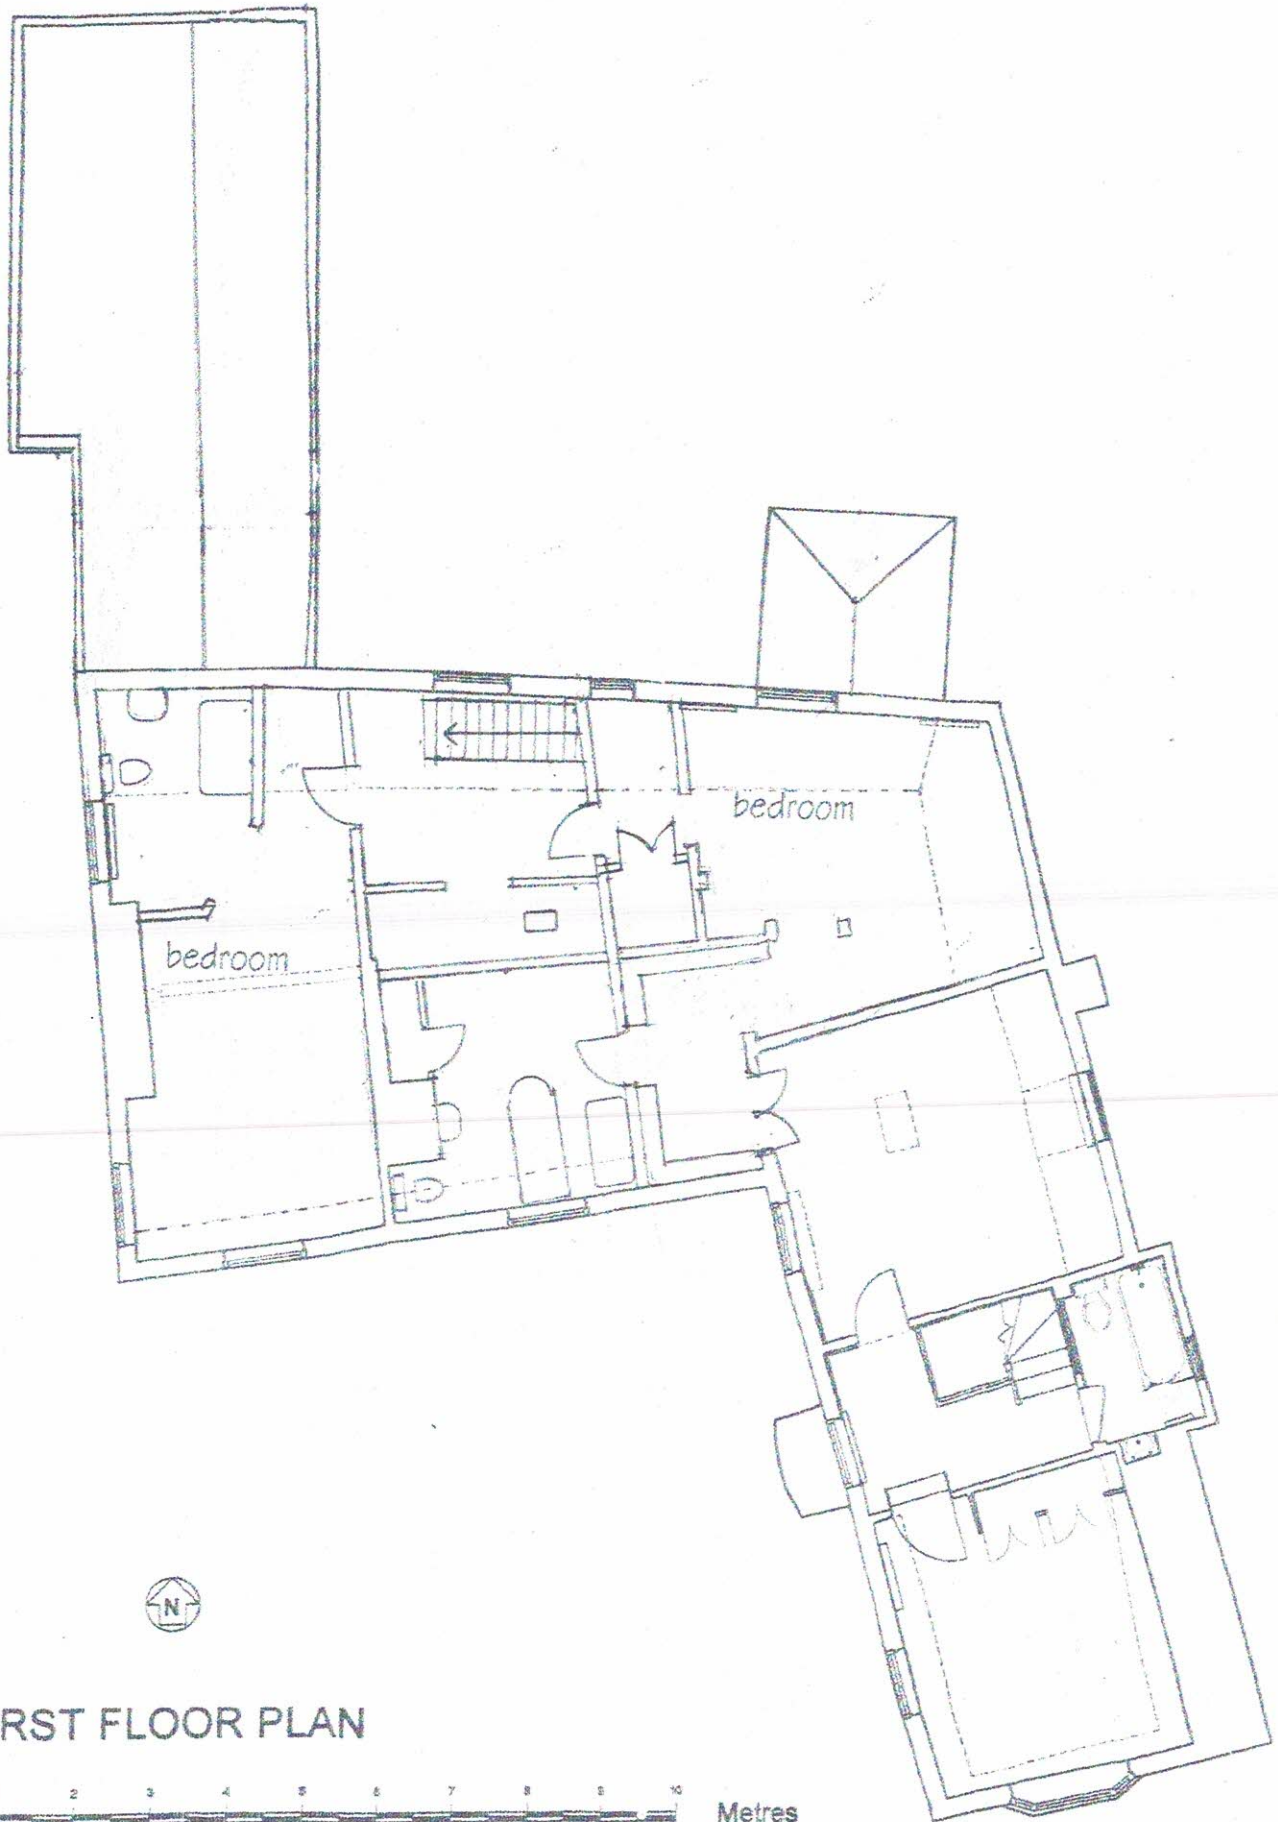

Client	Sarah Warry, The Willows, 89 High Street, Pewsey, SN9 5QS		
Project	existing thatched roof replaced with clay tiles		
Drawing Title	First Floor Plan		
Drawing No.	608/05	Revision	Date 27/04/26 Scale 1:100 at A4
Smith Associates.46 Wilcot, Pewsey, Wilts. SN9 5NS. Tel 01672 562029: 07800 530336			