


B4


C4

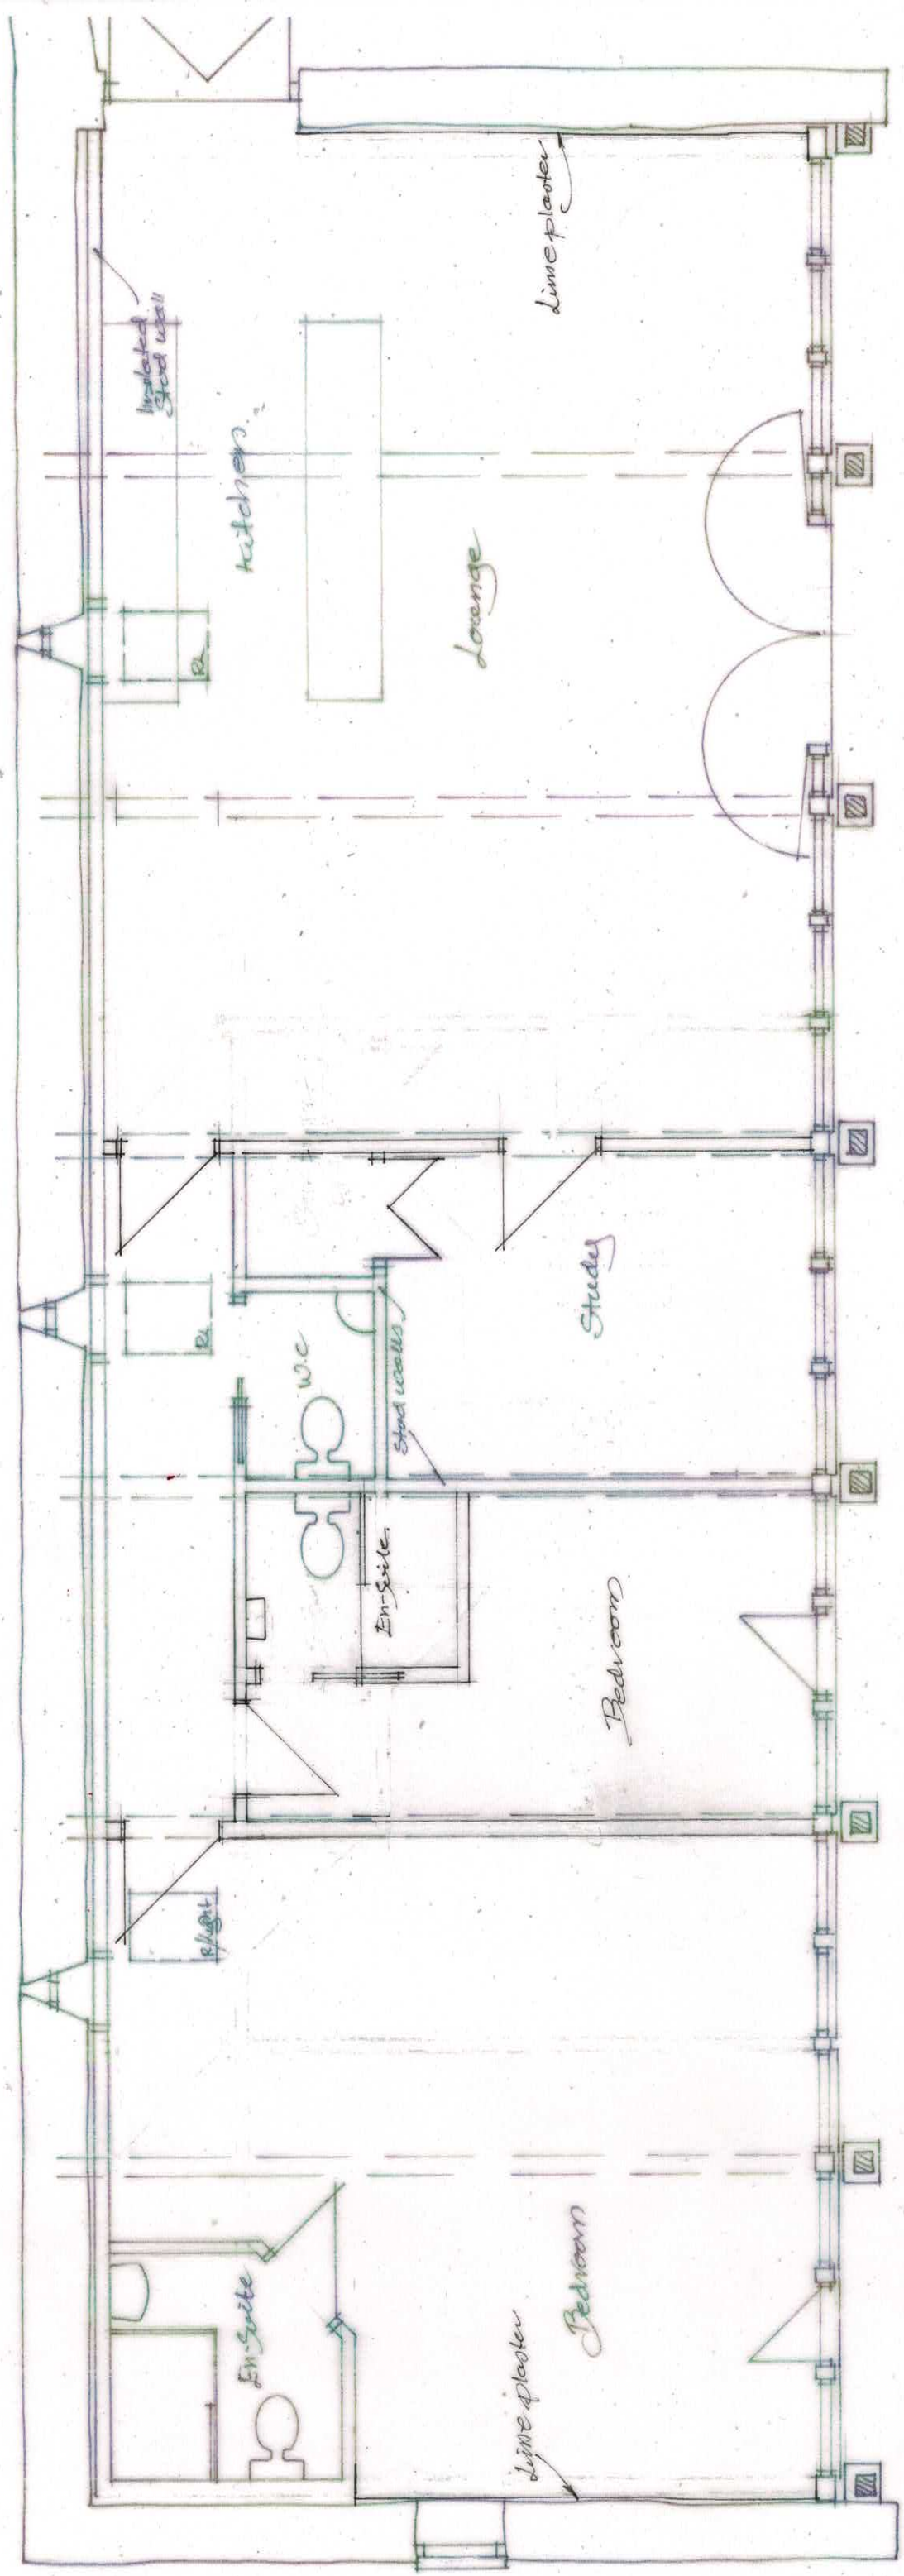

B4

C4

Floor Plans - Cartshed

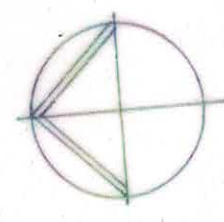

A 3.8.26
 Partitions moved.
 Rents floor to
 lime plaster
 gables internally

3 Poley Lane Chippenham, Wilt SN13 9RY 0125831057	
Project: Showell Farm Chippenham SN13 2NU	
Drawing: Cartshed Floor Plan Proposed	
Scale: 1:50	Date: 28/3/10
Drawn: C.H.	Check: H.H.
Date: Oct 2025	Check: H.H.



A3