


SITE PLAN - Library, 91 High Street, Marlborough, SN8 1HD

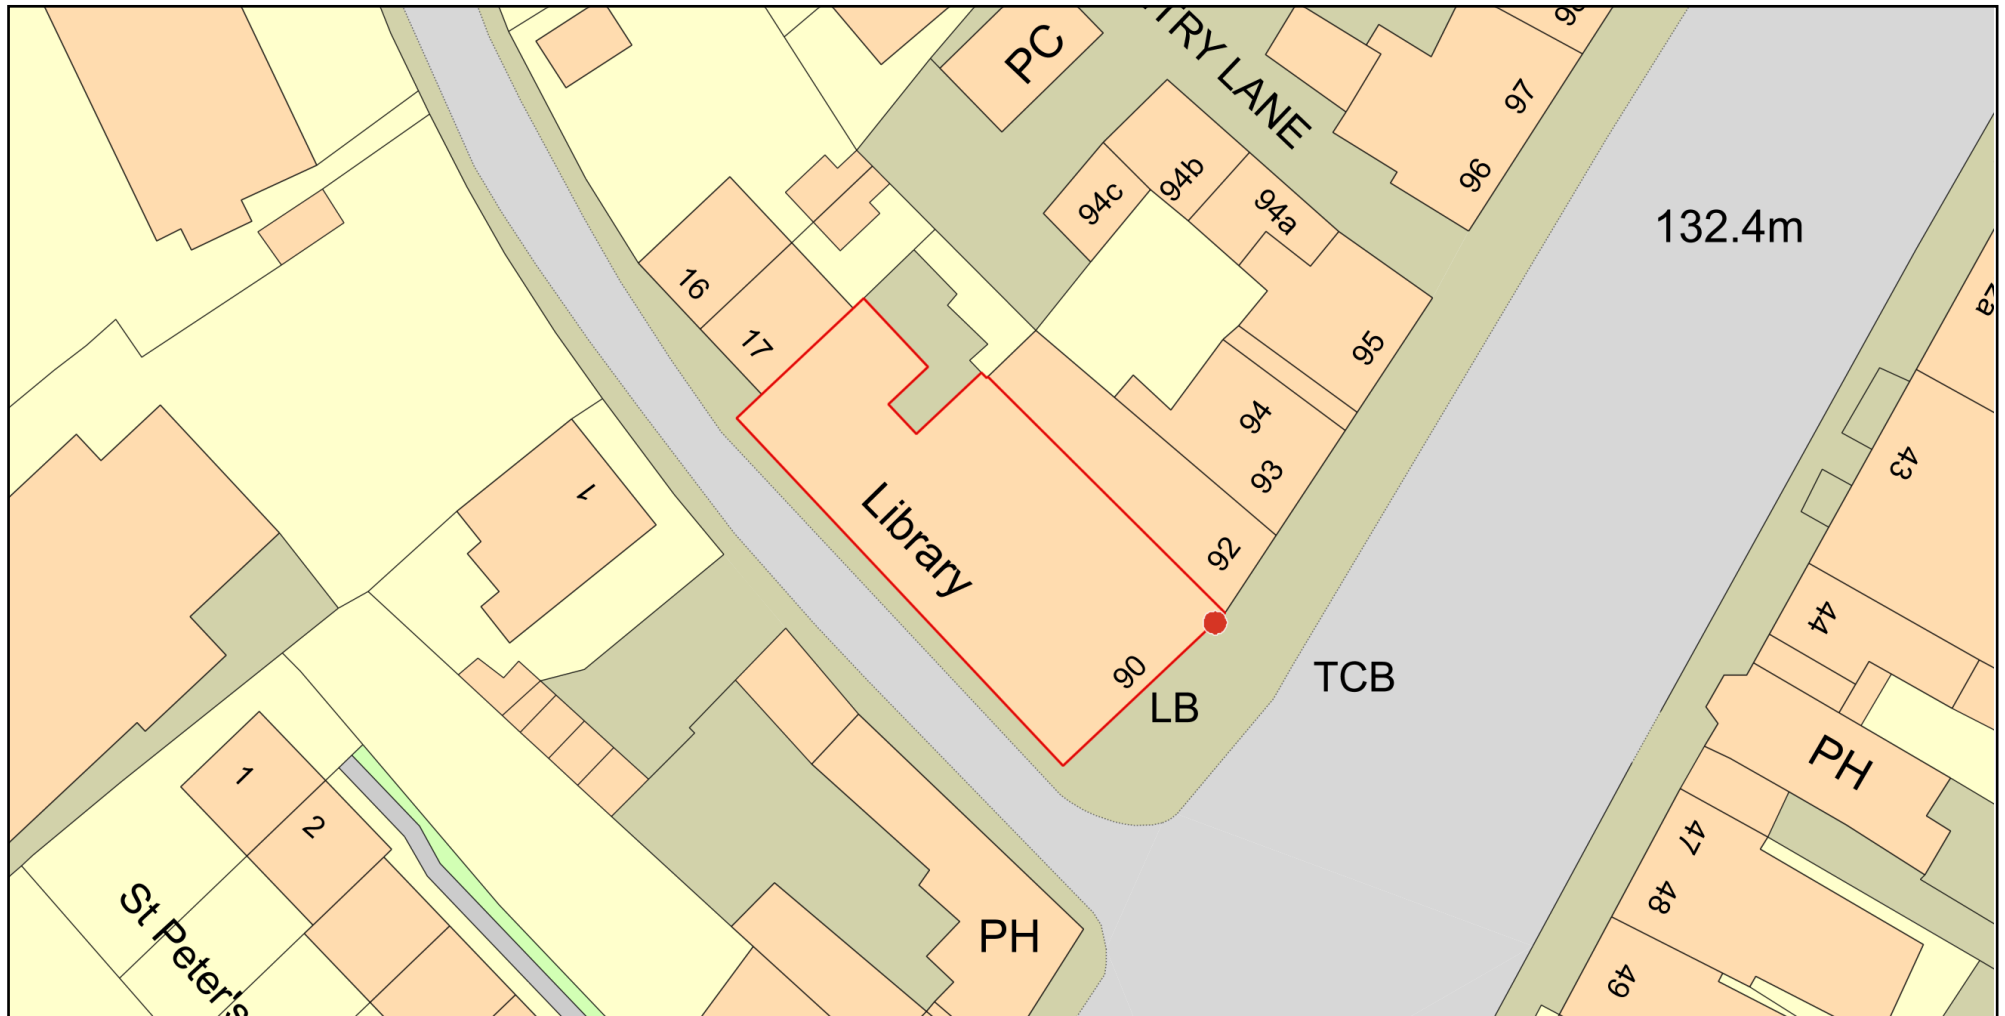

0 20
Metres



Plan Produced for: Marlborough Town Council

Date Produced: 03 Aug 2026

Plan Reference Number: TQRQM26215124315942

Scale: 1:500 @ A4

© Crown copyright and database rights 2025 OS 100042766