


BLOCK PLAN - scale 1:200

Existing Drawings - 185 Great Ashley

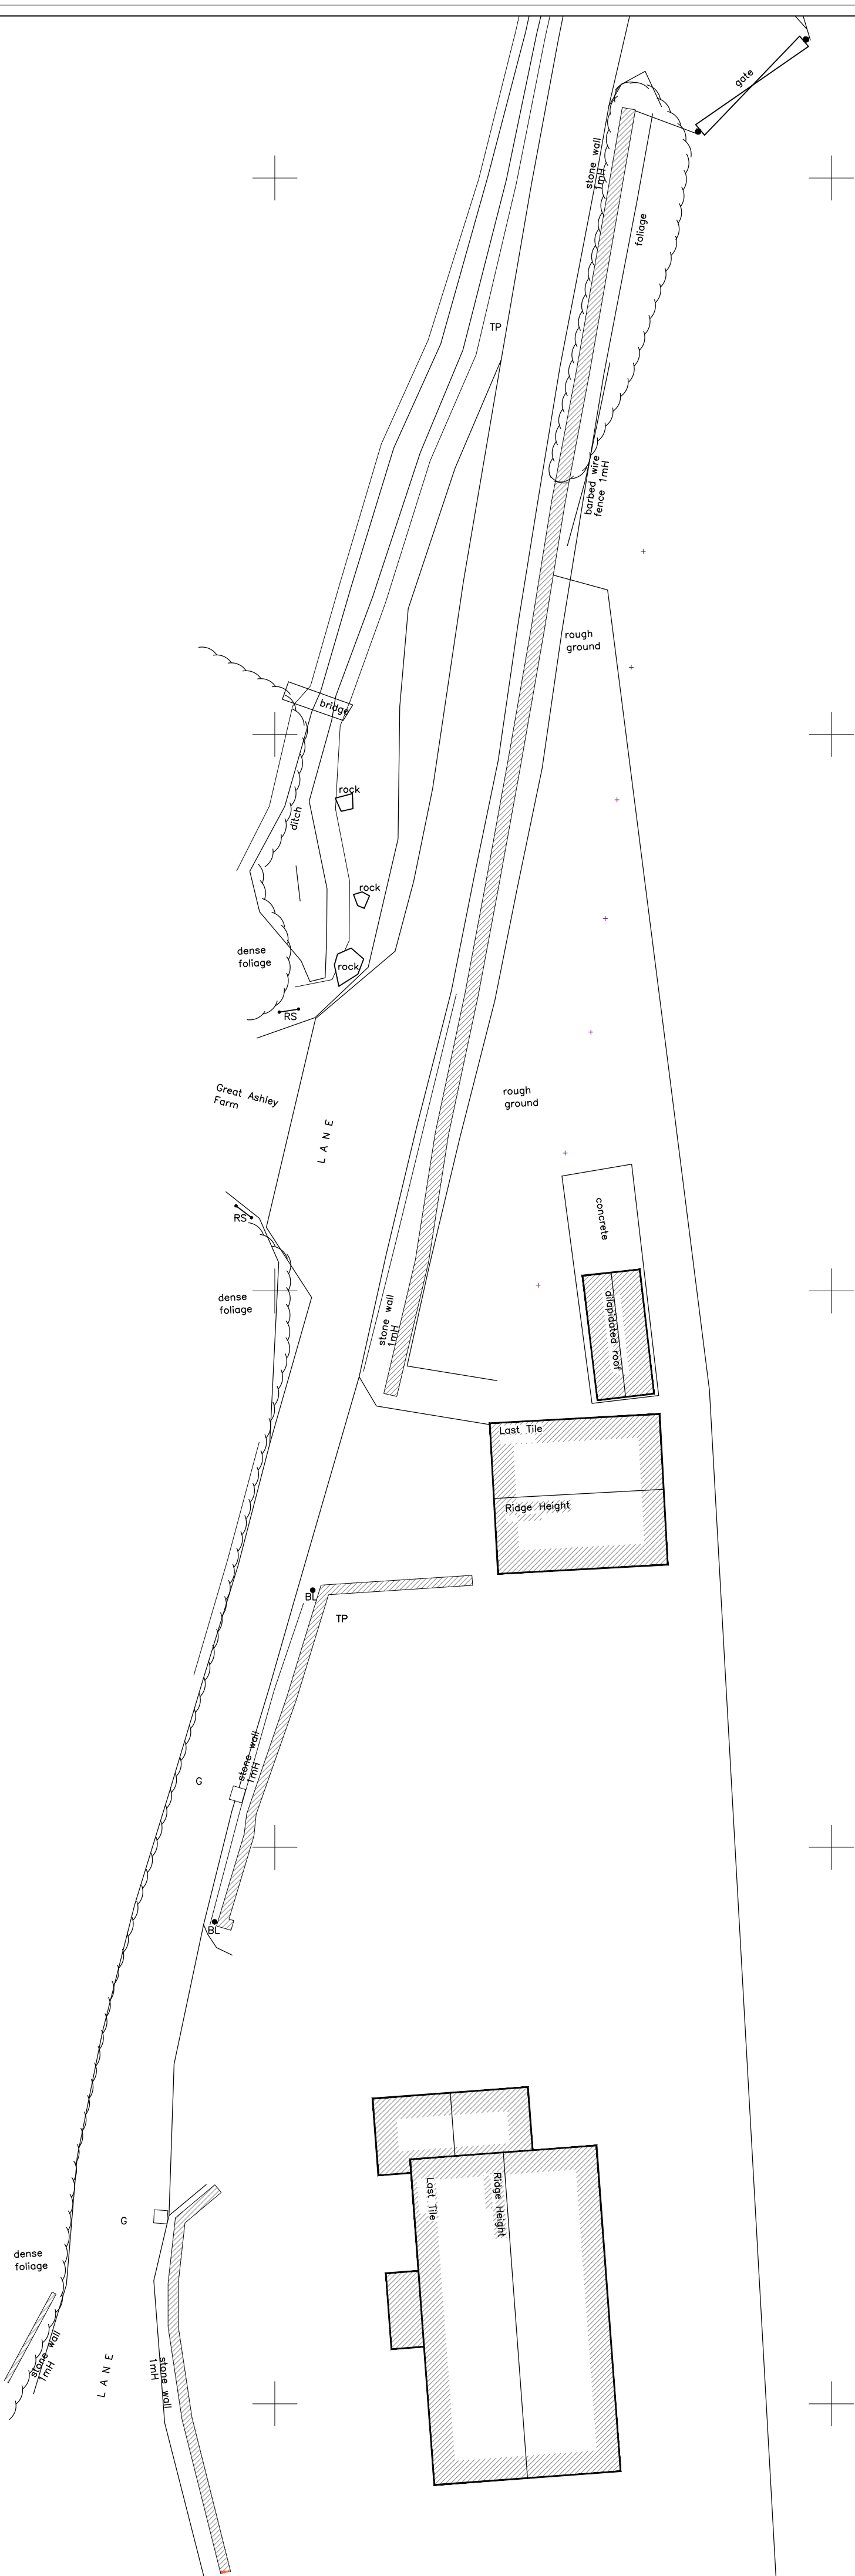

1:200

0

1.0

2.0

3.0

4.0

5.0

ISSUED FOR PLANNING

CLIENT	Sam Broadway
PROJECT	185 Great Ashley
DRWG TITLE	Proposed Site Plan
DRWG NO	A17 25 12 502 Rev B
DRAWN	NB
SCALE	1:100 @ A2
DATE	13.07.26
CHK'D	NB

atelier 17 ltd