




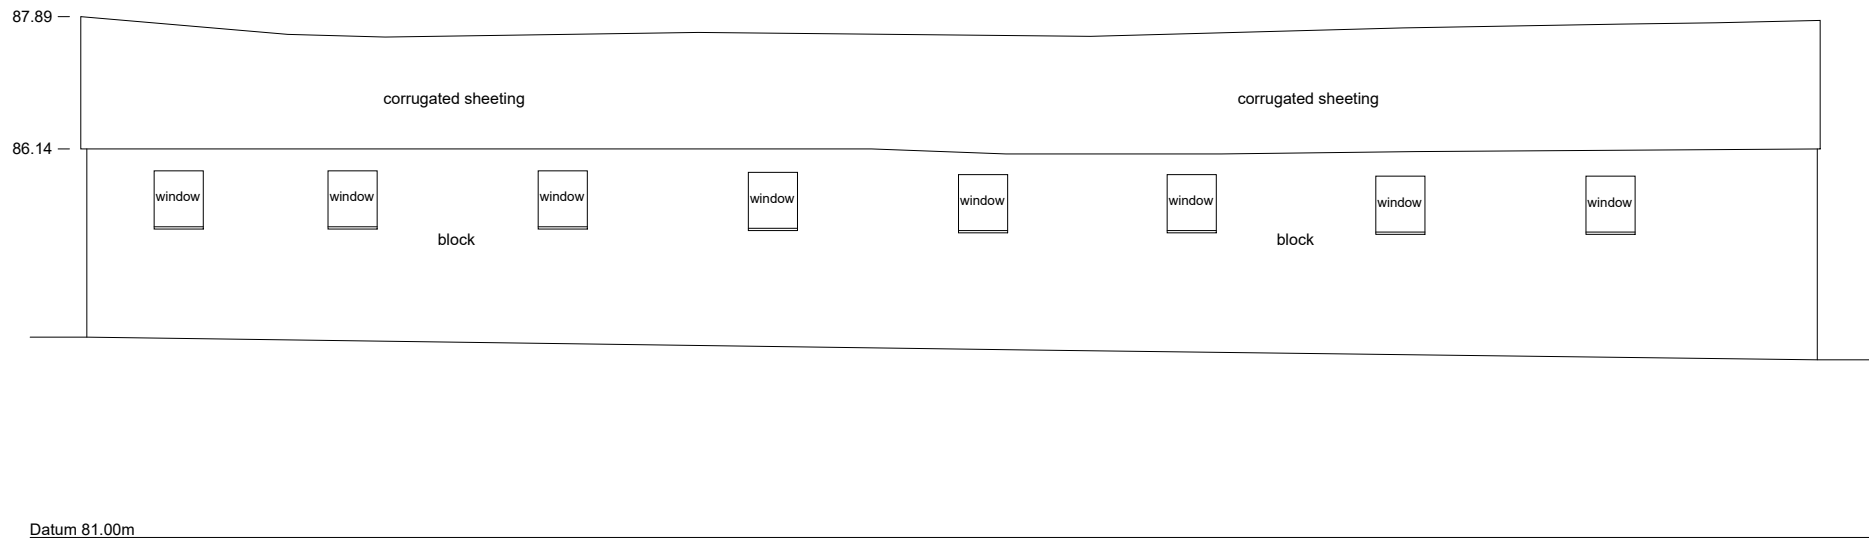


NorthWest Elevation
Building E

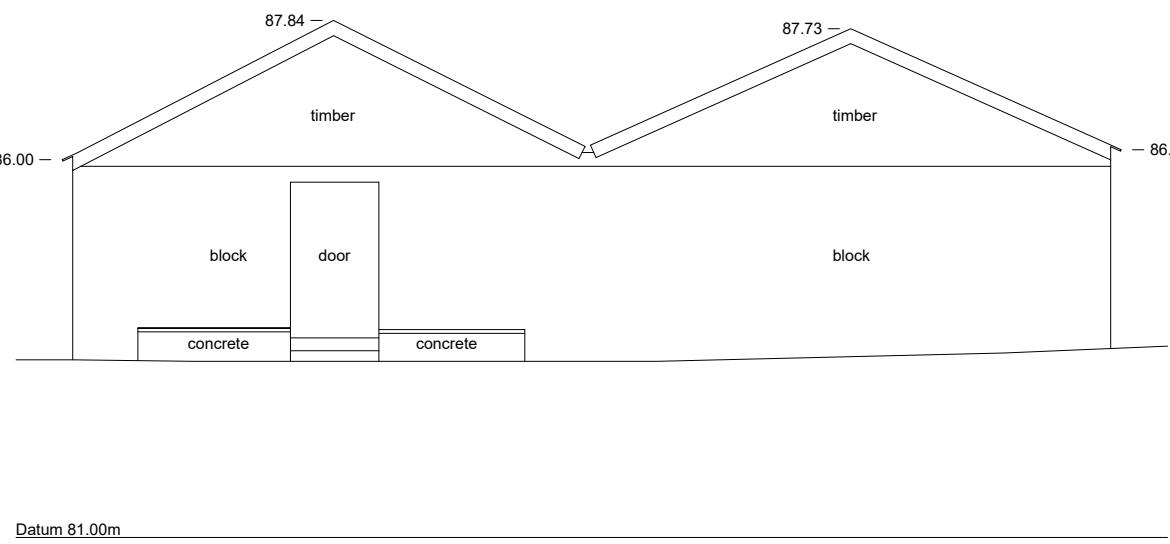


SouthWest Elevation
Building E

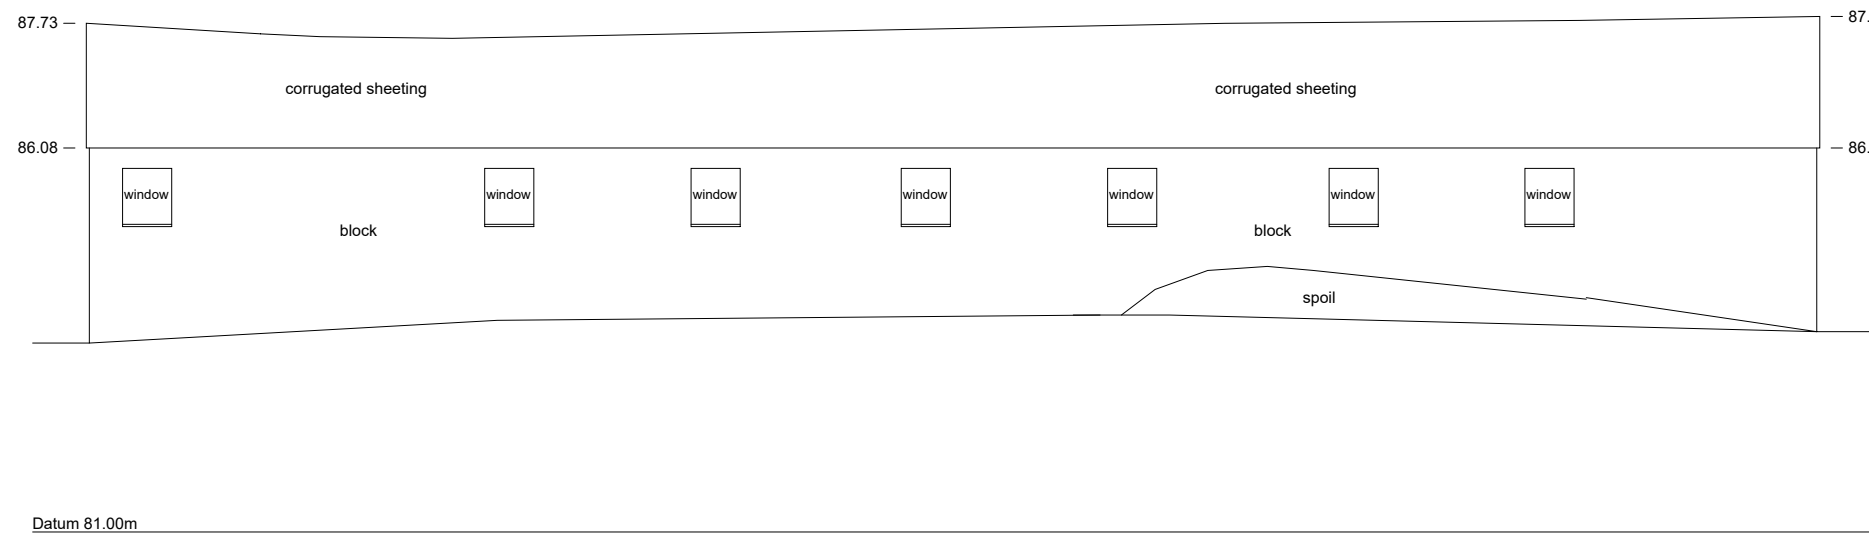


SouthEast Elevation
Building E

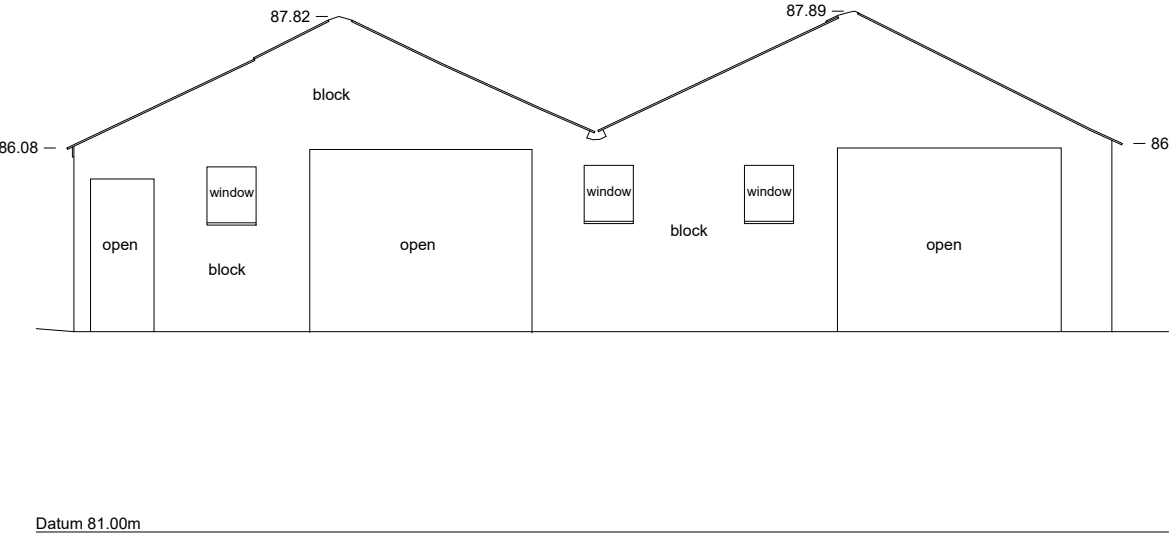


NorthEast Elevation
Building E

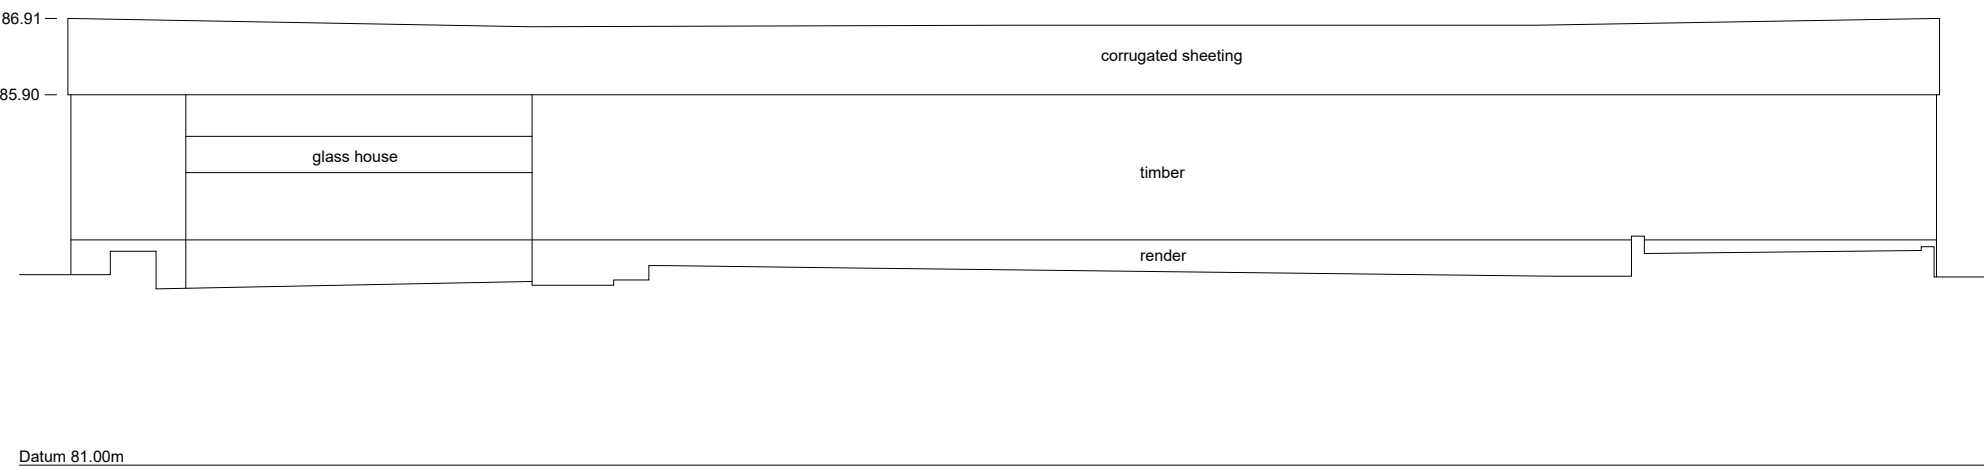


NorthWest Elevation
Building F

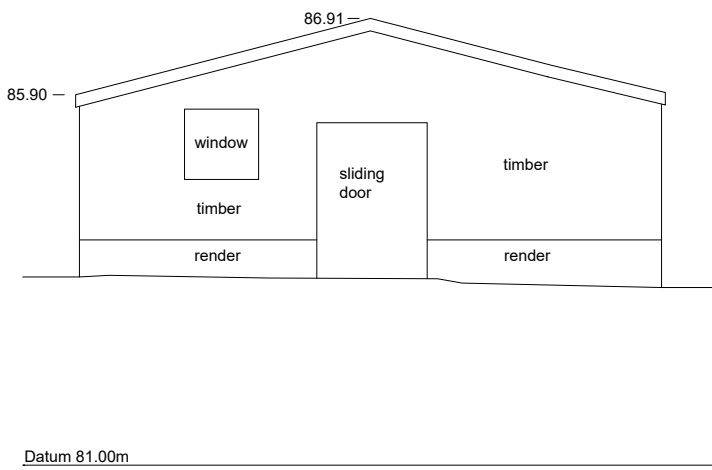


SouthWest Elevation
Building F

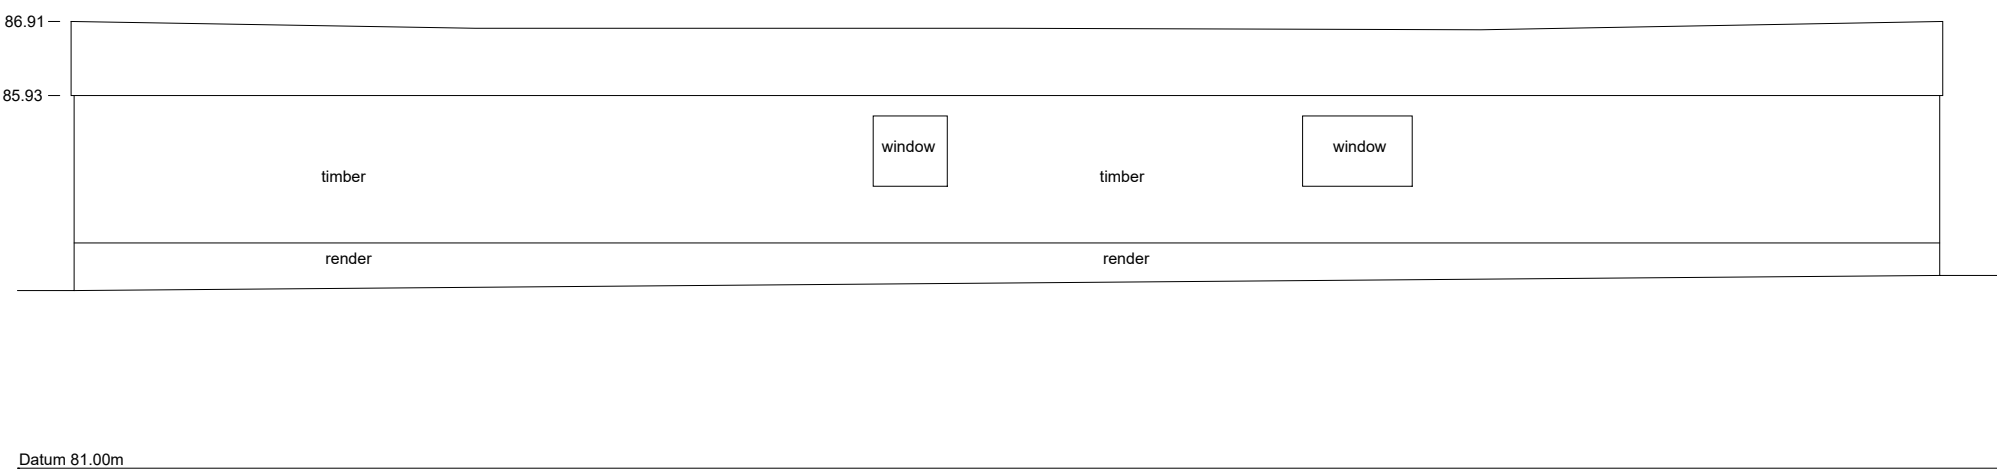


SouthEast Elevation
Building F

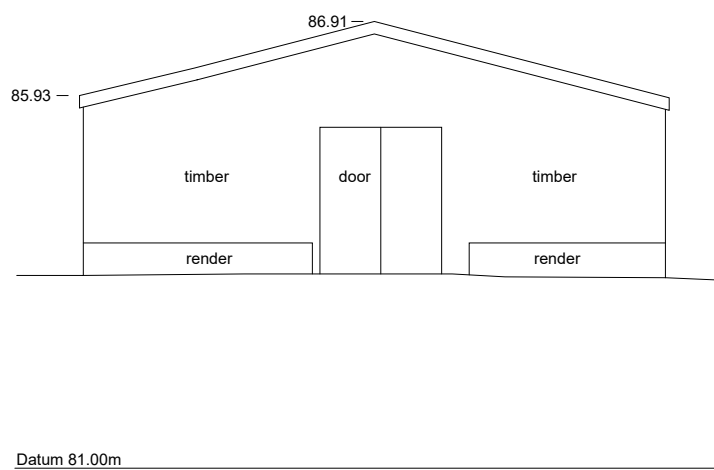


NorthEast Elevation
Building F

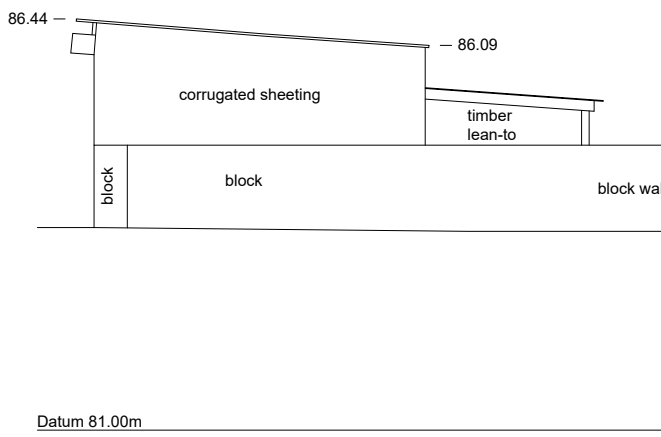


NorthWest Elevation
Building G

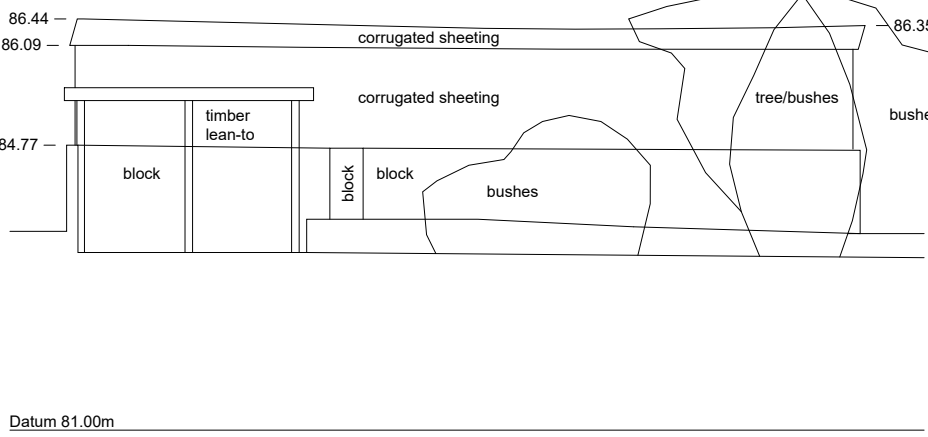

SouthWest Elevation
Building G

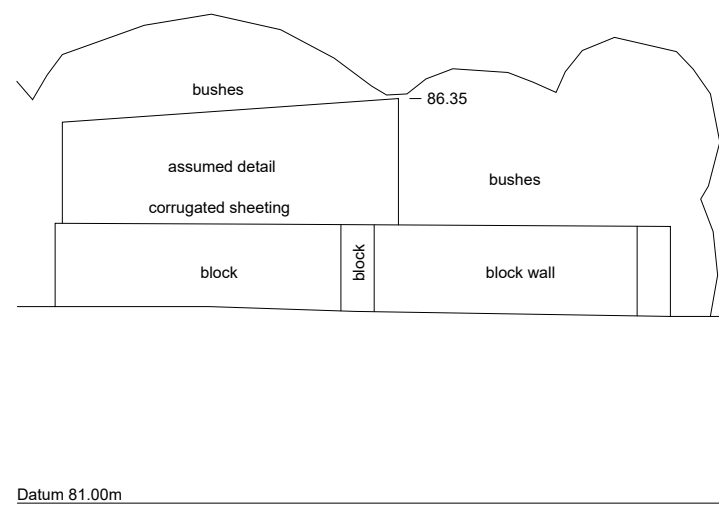

SouthEast Elevation
Building G

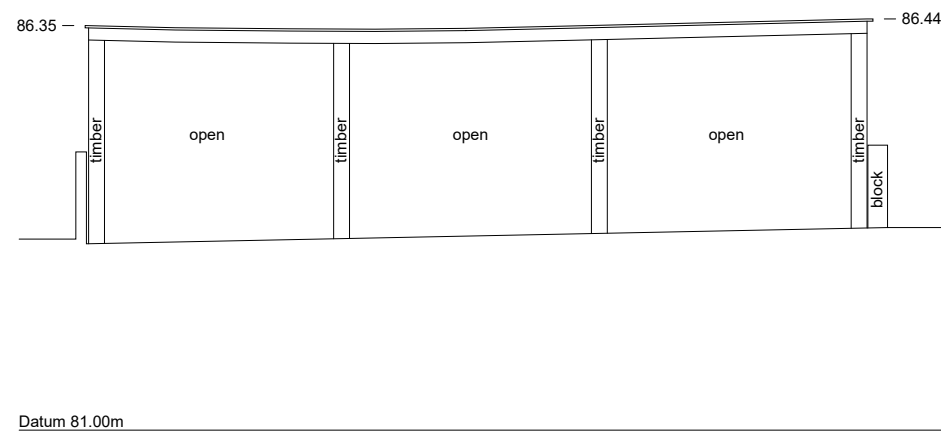

NorthEast Elevation
Building G

Existing Buildings - Elevations

1 : 100

Planning

This drawing has been prepared for workstages up to planning application purposes only and is not intended for construction. The scale bar should only be used to check the drawing has been reproduced to the correct size. No responsibility can be accepted for errors made by others if scaling from this drawing.

Scale 1:100 5m

Tyack Architects Ltd own copyright of the original design work in the drawings, documents and digital files which cannot be copied, loaned or disclosed without written agreement. Please refer to our Standard Terms of Business.

All topological and building survey information is based on drawings received from Future Surveys Ltd. (15.09.2025).



Tyack Architects Ltd
The Main Institute
Oxford Street
Woodstock Marsh
Gloucestershire
GL16 6LA
T: 01608 655 680
F: 01608 651 883
E: info@tyackarchitects.com
W: tyackarchitects.com

PLANNING

Existing Buildings - Elevations Sheet 02

Guest Farm, Rixon Gate, Ashton Keynes

James West

Scale: 1 : 100@A1

Date: Mar 2026

Drawn/Checked: PW/DG Drg No: 3208-PL005

Rev:

Copyright © Tyack Architects Ltd