




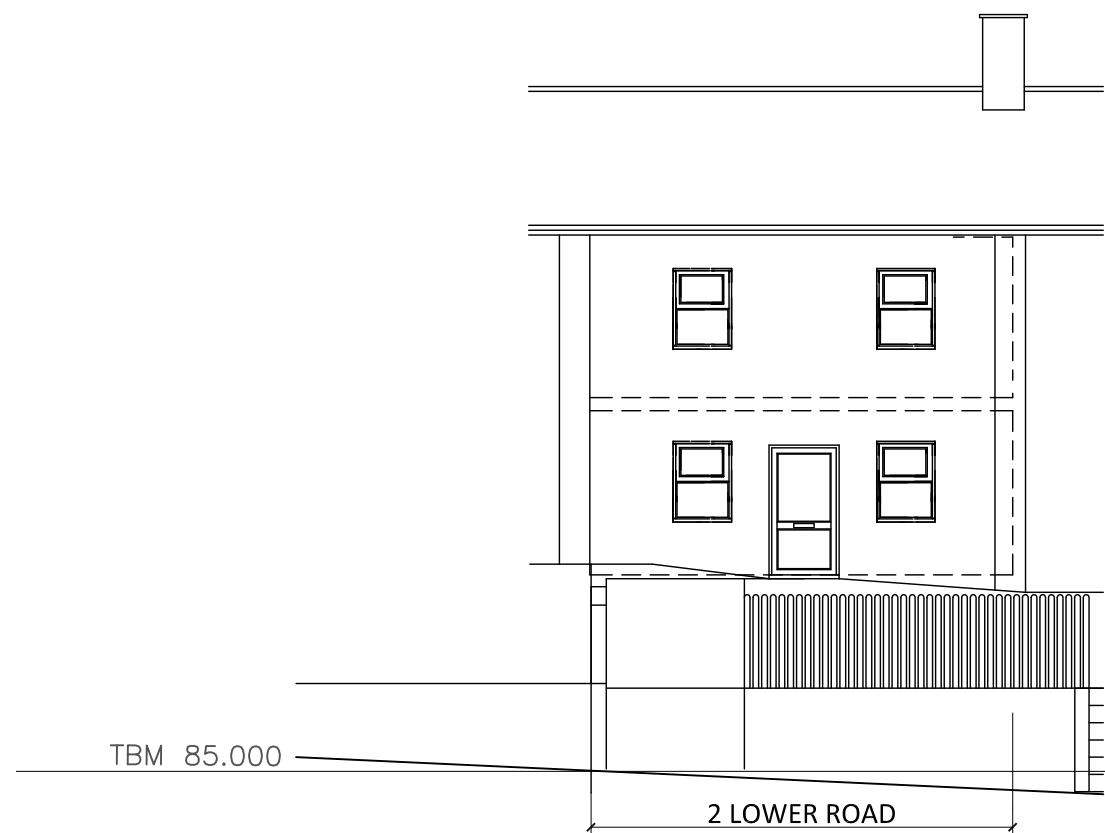


FRONT ELEVATION

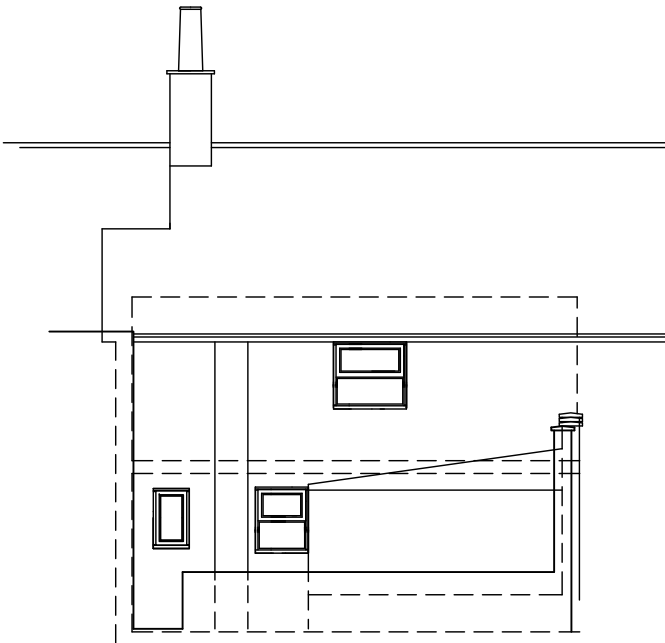


REAR ELEVATION

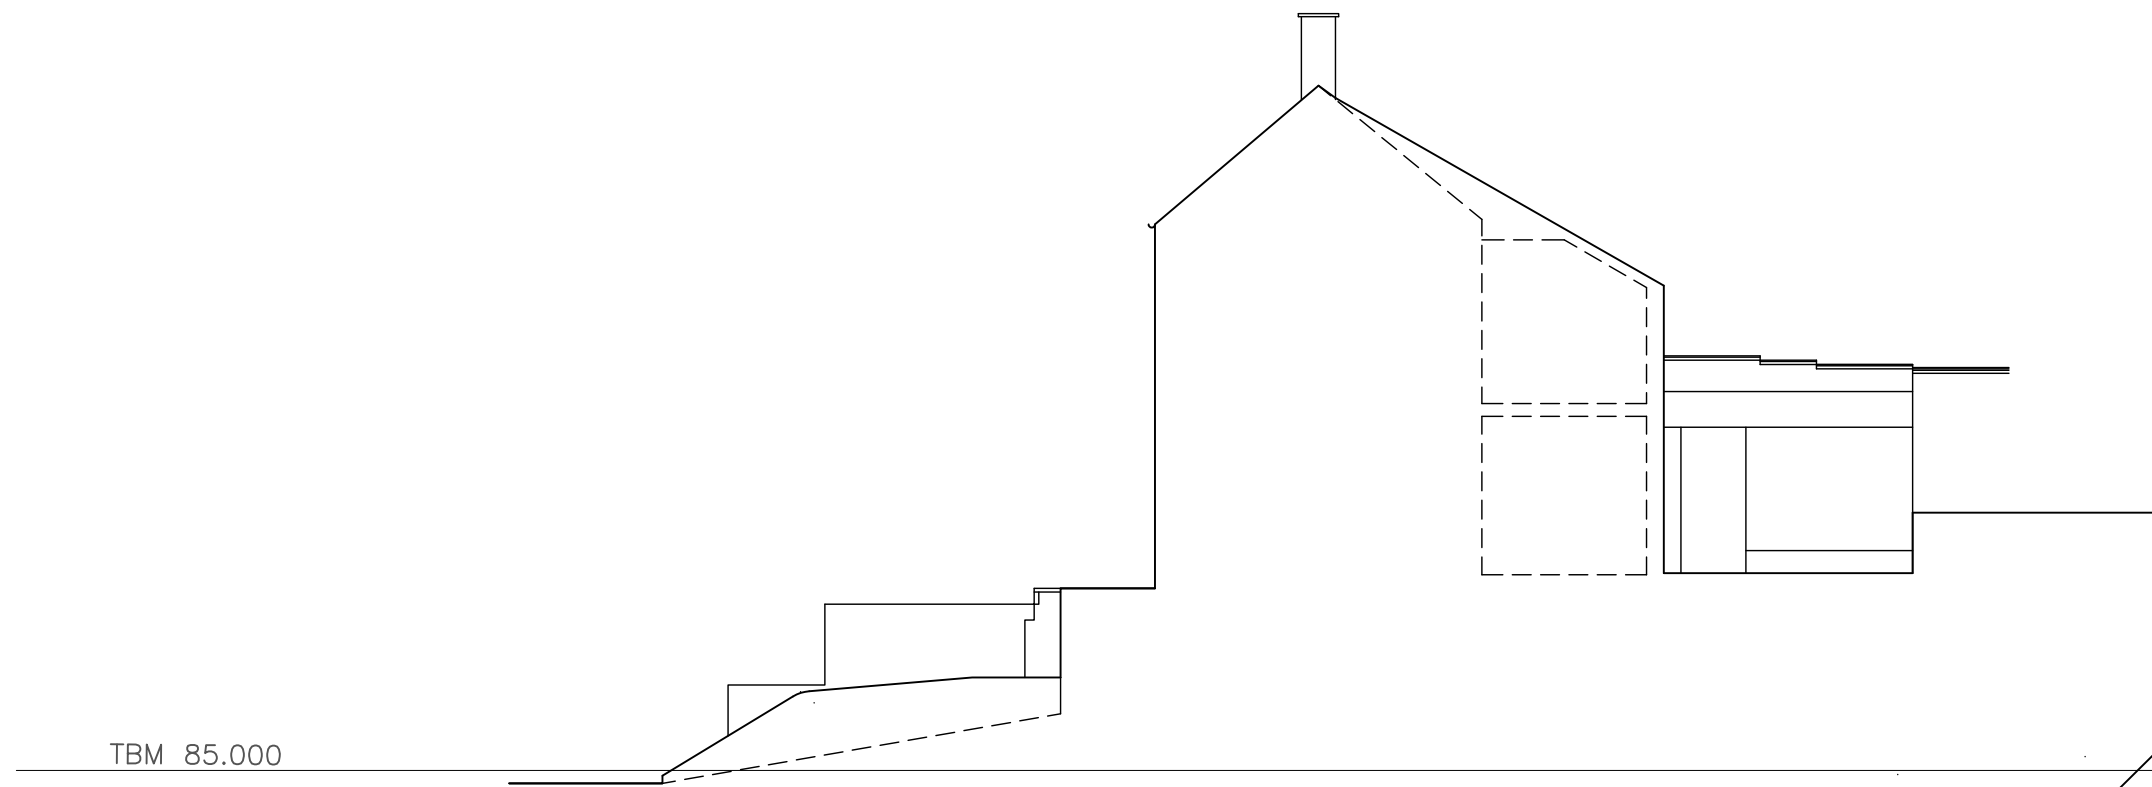


SECTIONAL ELEVATION A-A

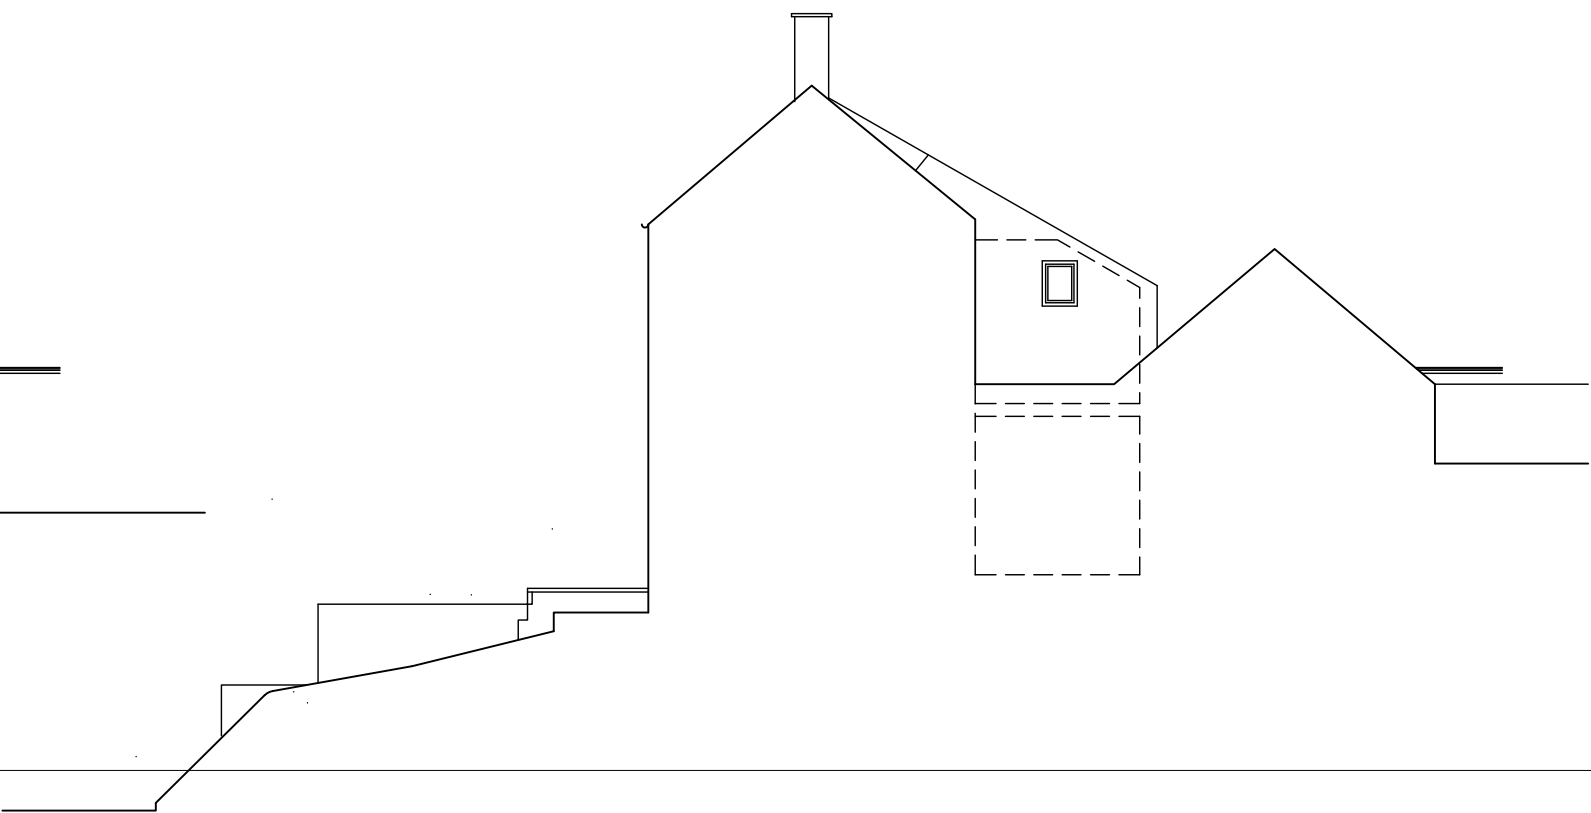

SECTIONAL ELEVATION B-B - showing side elevation wall to bathroom

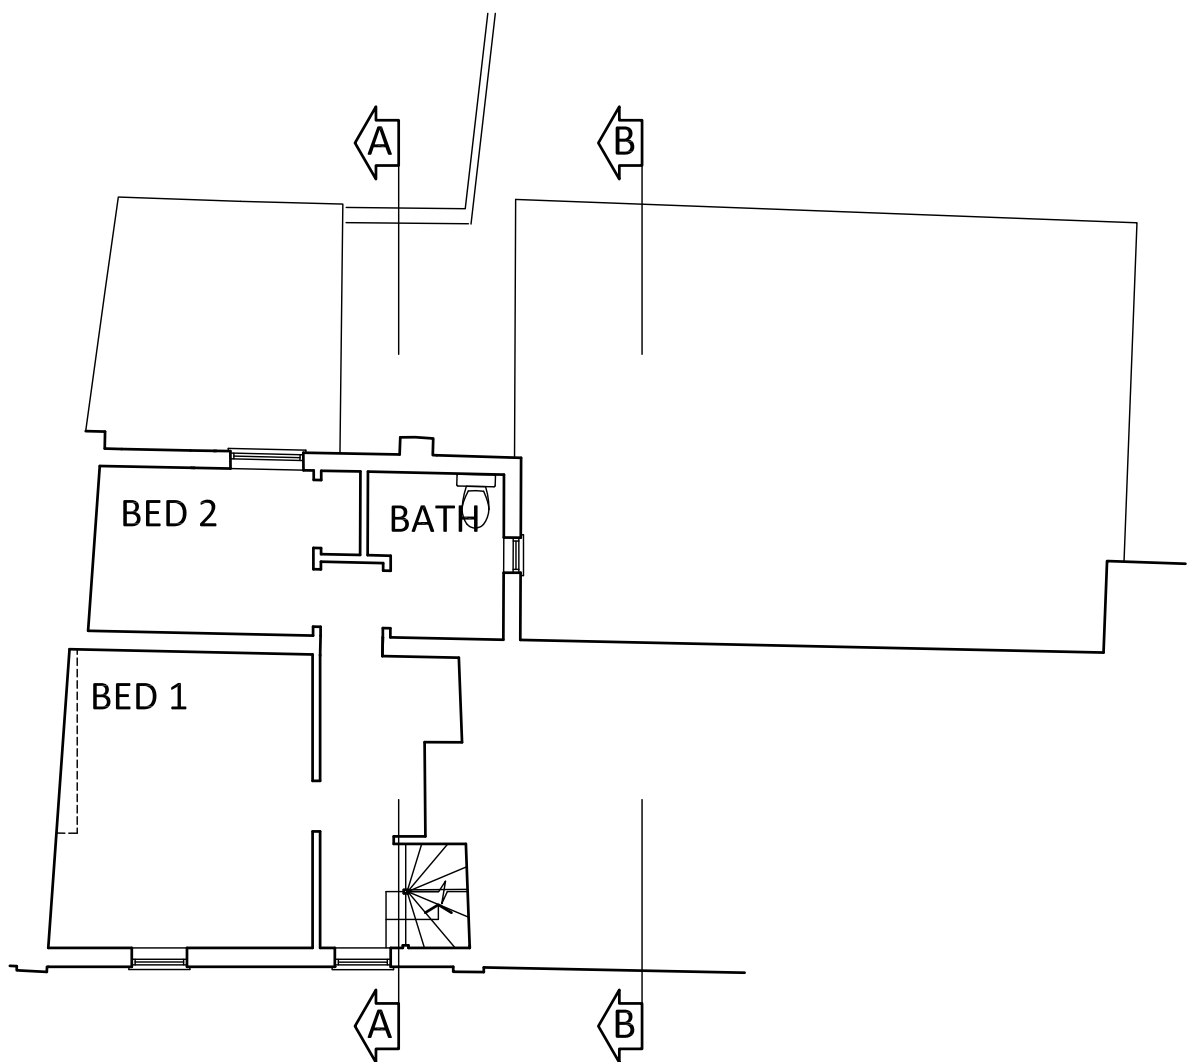

FIRST FLOOR PLAN

 

LARNER
SING
LIMITED

CHARTERED PRACTICE
FOR BUILDING DESIGN
& PLANNING

CONTACT ADDRESS: UK - 20 LOWER STREET,
RODG. SOMERSET, BA11 0PU
« FRANCE - MAR DEL SOL, 48284, CONDORE.
« T+44 (0) 1378300830 M+44 (0) 3783345341
EMAIL: IAN@LARNER-SING.COM
« DIRECTOR IAN SING MRICS MCIOB MARI MCITAT

B	All references to number 3 removed from the drawing	16.7.26
A	Drawing re-drawn on A2 sheet, sectional elevations & front elevation added. TBM corrected.	28.4.26

Revisions

Project Title

2 LOWER ROAD
WESTBURY
WILTS

Drawing Title

EXISTING 1ST
FLOOR PLAN
FRONT, REAR &
SECTIONAL
ELEVATIONS

This drawing is copyright
Contractors must verify all dimensions at the site before
setting out, commencing work or making any shop drawing.
Do not scale off the drawing. Only figured dimensions are to
be worked from. Any discrepancies must be reported to the
consultant immediately.

Sheet Size
A2
Date
APRIL 26
Scale
1:100
Prepared by
IDS
Drawing No.

814/S02b