



Elevations of Deer Fence

North south Elevation

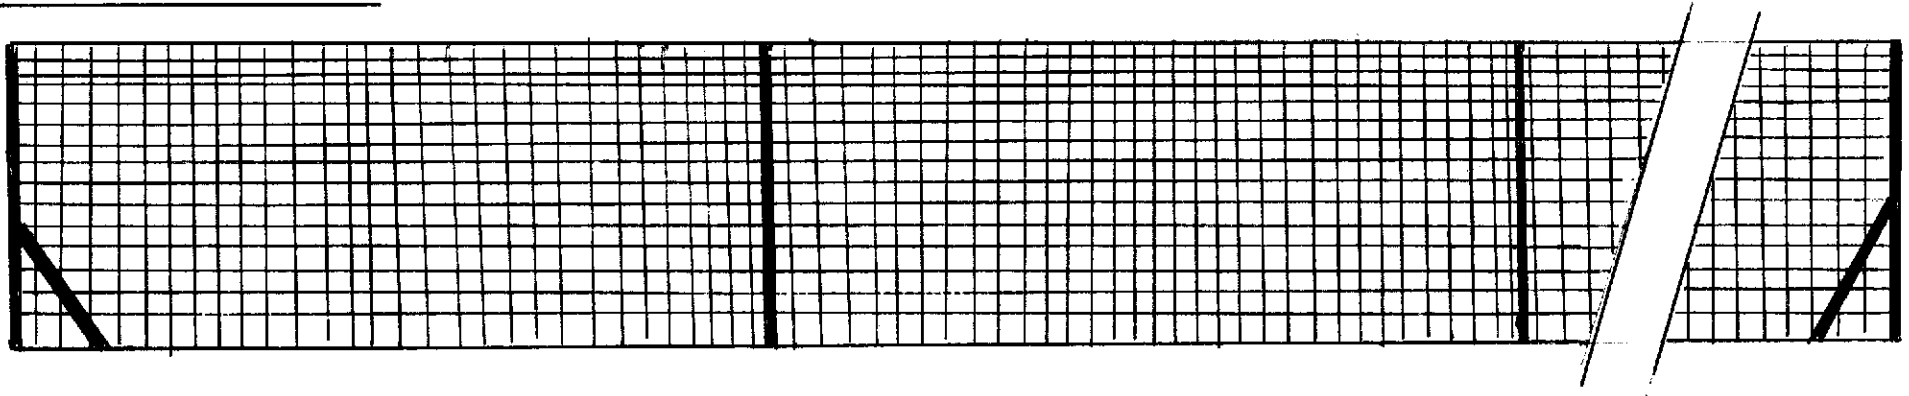

East West Elevation inc. entrance gates

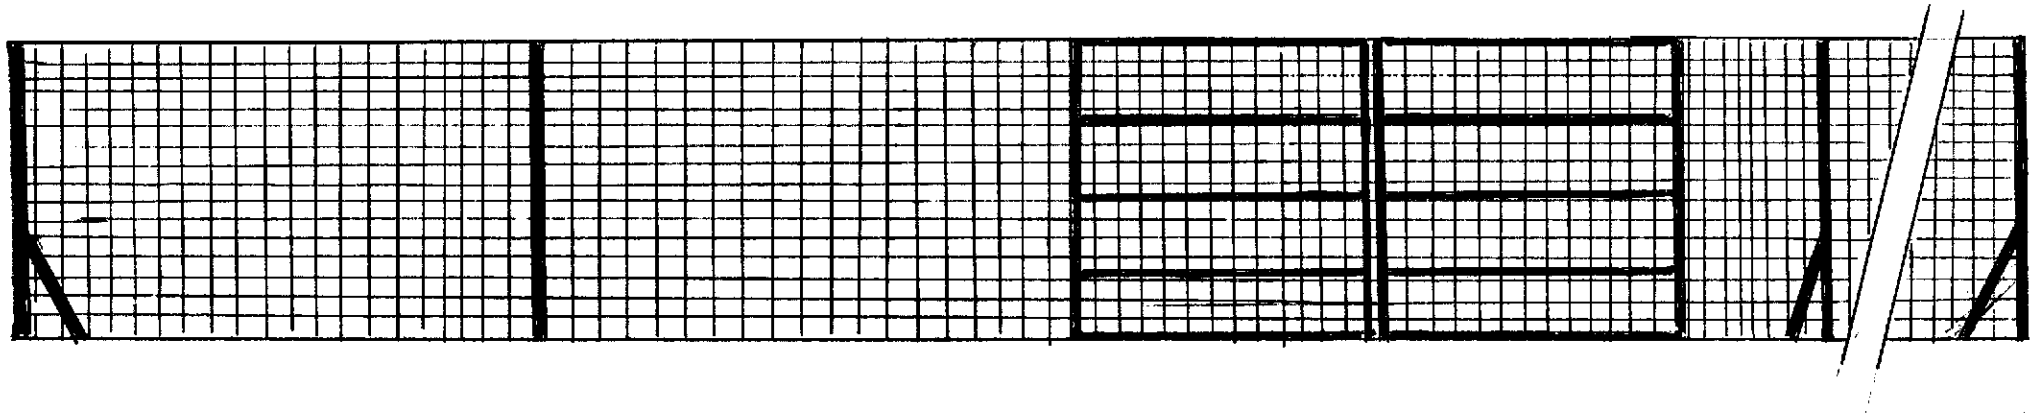

0 1m 2m 3m 4m 5m

Scale 1:50 paper size A4

- The posts will be wooden
- The wire will be galvanised steel
- The gates will be galvanised steel