



NOTE


BUILDING SURVEY OF EXISTING IS NON CONCLUSIVE, PLEASE ENSURE THAT ALL MEASUREMENTS ARE TAKEN FROM SITE. ANY DIMENSIONS SHOWN ARE IN MM.

LANDSCAPE DESIGN INDICATIVE AND DOES NOT FORM PART OF ARCHITECTURAL PACKAGE


KEY

Denotes Site Boundary Line


Denotes Site Drainage, Manhole/Inspection Chamber

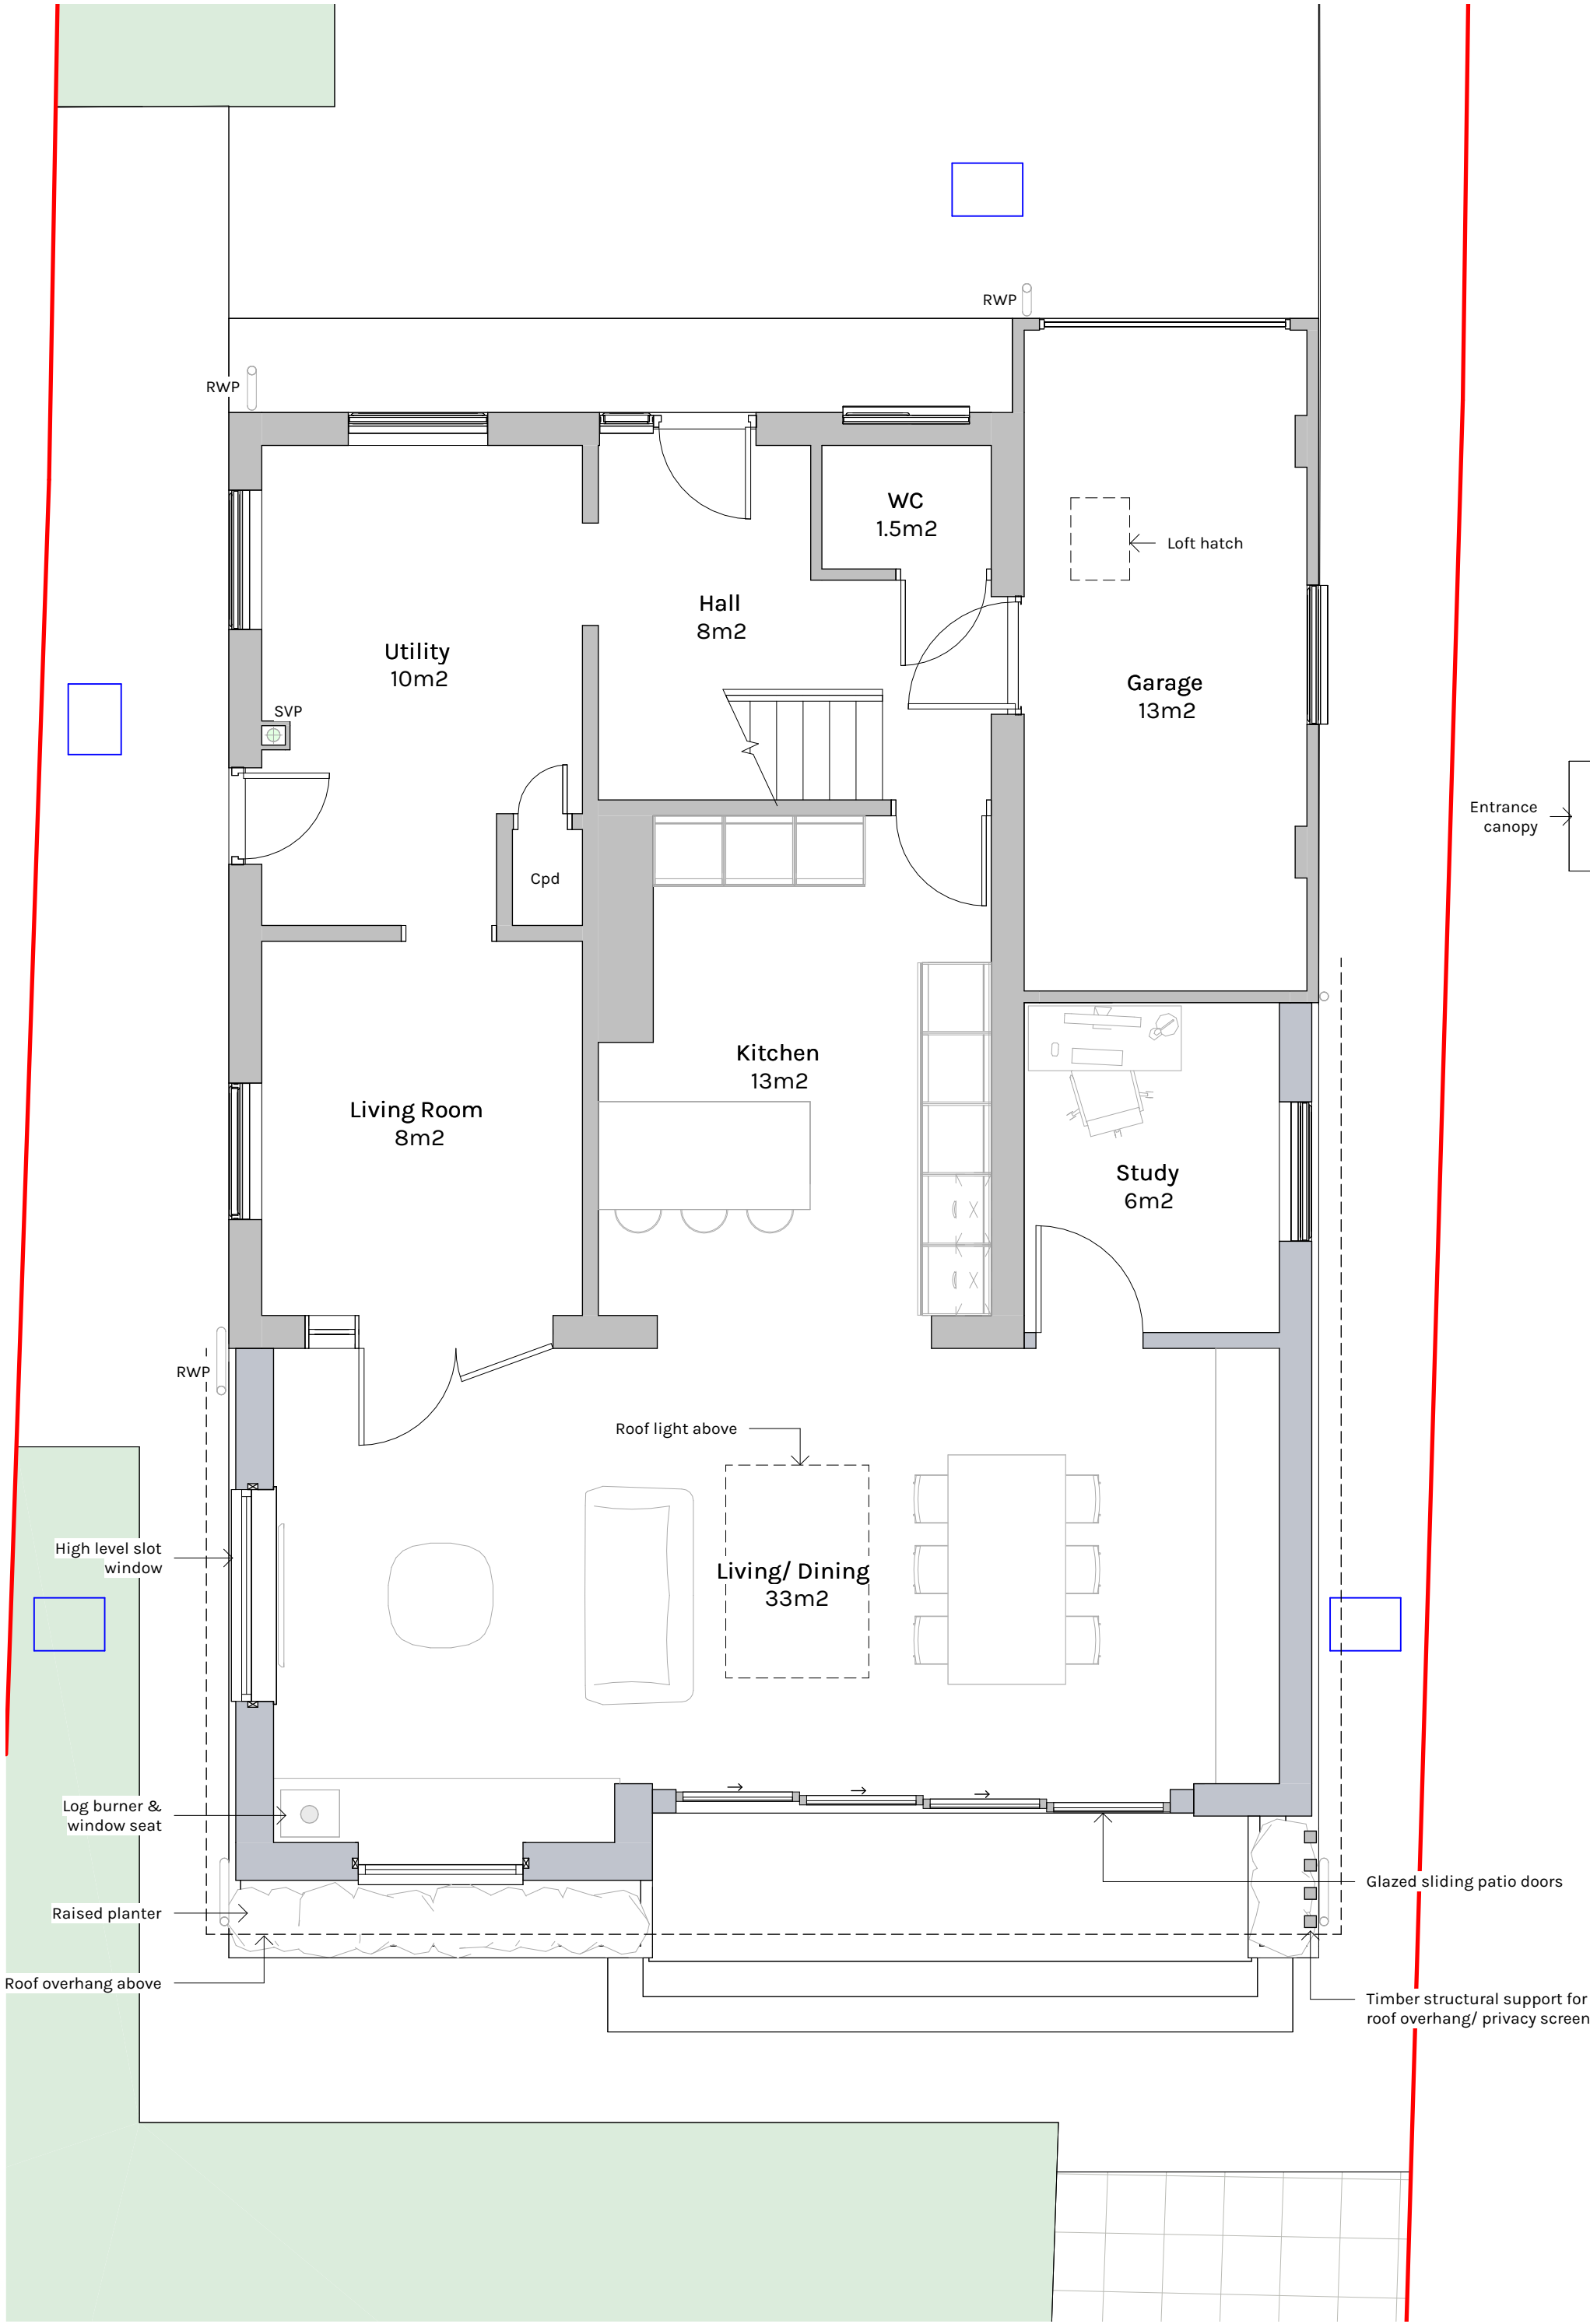

GF Proposed Ground Floor Plan
1:50

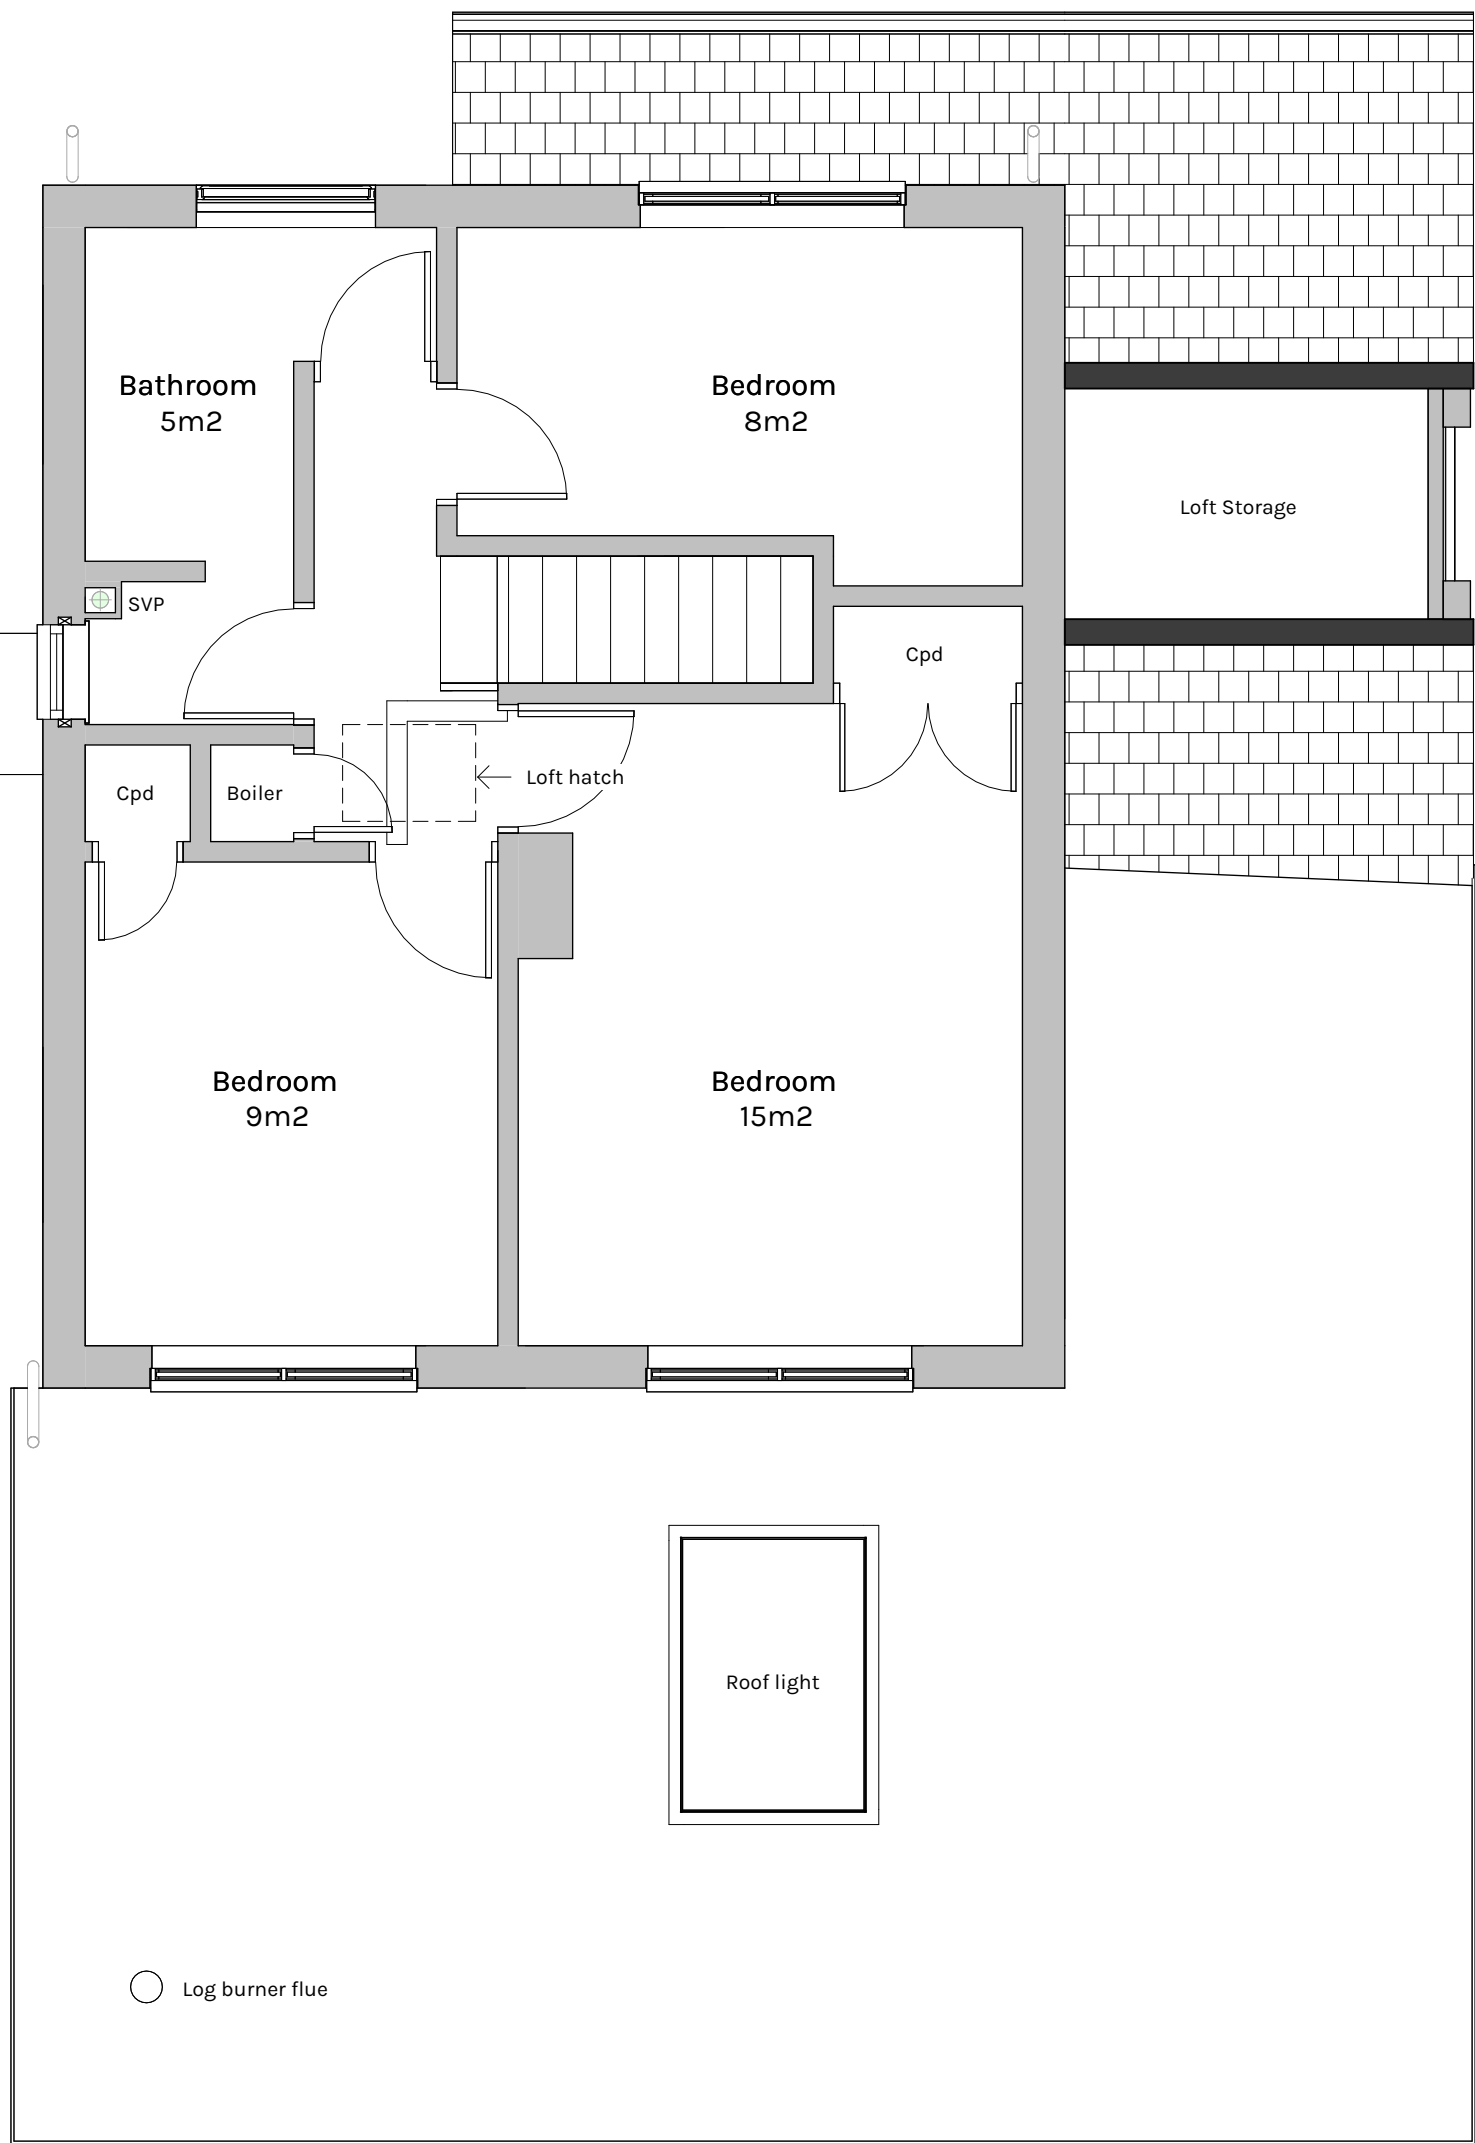

FF Proposed First Floor Plan
1:50

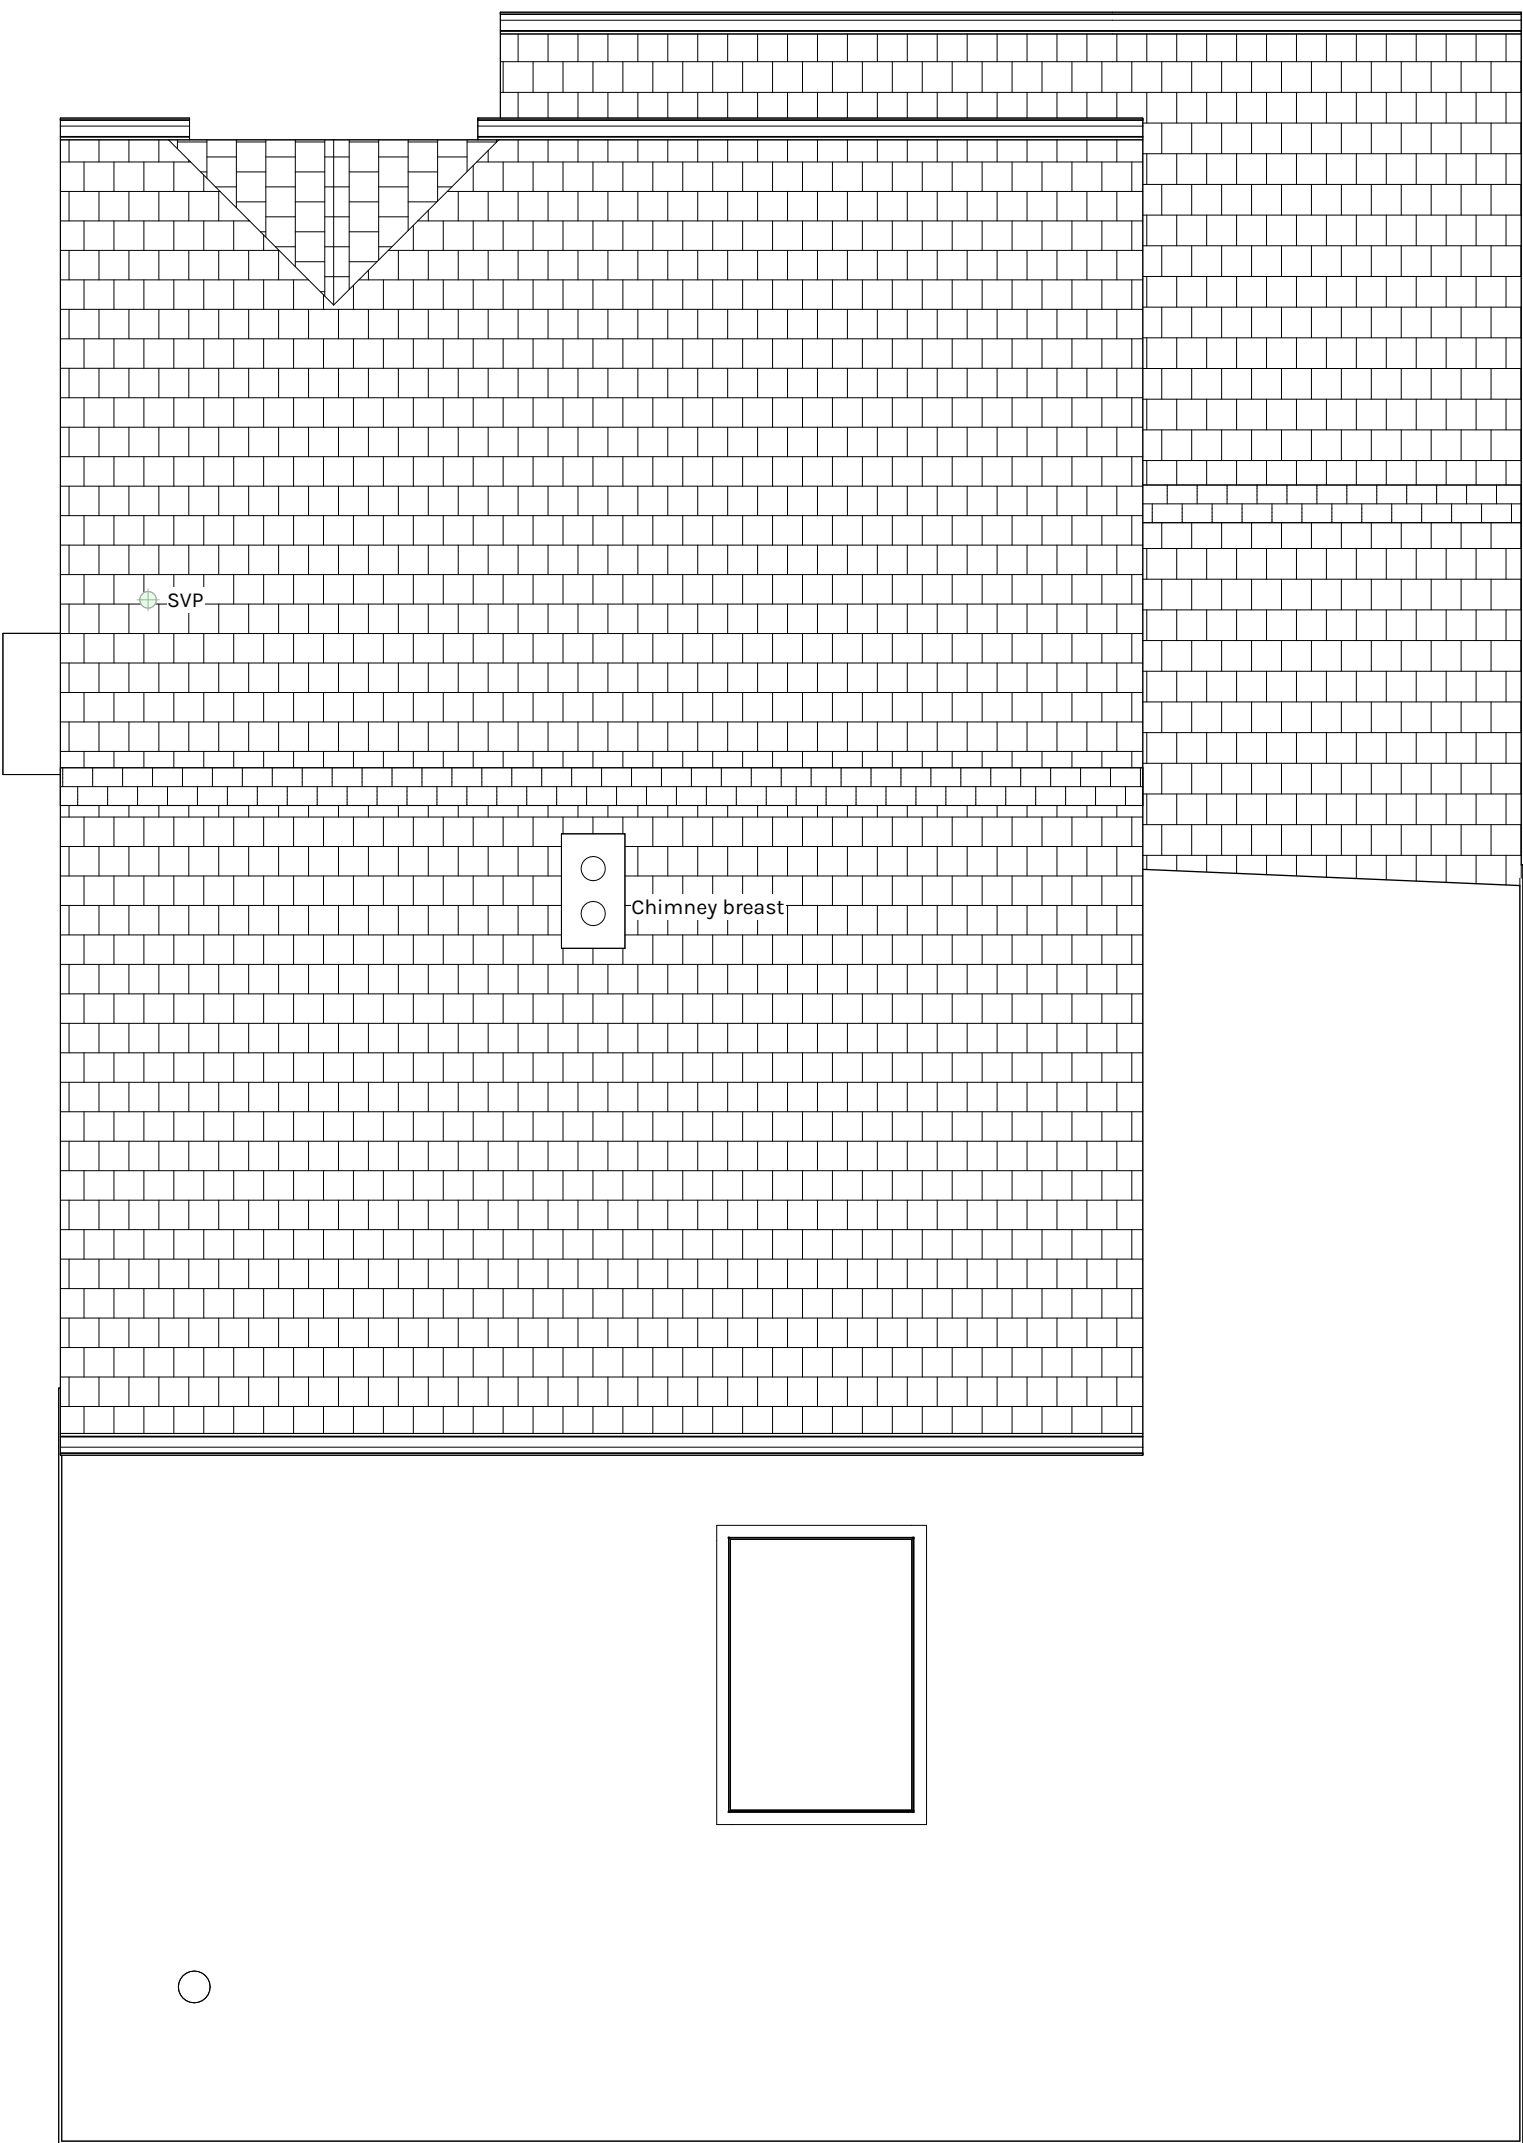

RP Proposed Roof Plan
1:50

PL	PO1	29.07.26	Planning Issue	REVISED BY
STATUS	REV	DATE	DESCRIPTION	MC
CLIENT				CHECKED BY
Mr & Mrs Benjamin				ZW
43 Tynning Road, Winsley				ORIGINATOR NO
BA15 2JN				738
CONSULTANT				



21 Langley Road Trowbridge Wiltshire BA14 0LL
Tel: 01225 342837
Mobiles: 07831 817906 & 07789 744420

PROJECT

Single Storey Rear Extension
43 Tynning Road, Winsley

DRAWING TITLE

Proposed Plans

SUITABILITY STATUS	SCALE
PL : PLANNING	As indicated @ A1
YEAR DESIGNER PROJECT NUMBER SHEET NUMBER	REVISION
25-SZ-738-1000	N P01

