



Front Elevation (North East)
Scale: 1:100




Side Elevation (North West)




Side Elevation (South East)




Rear Elevation (South West)

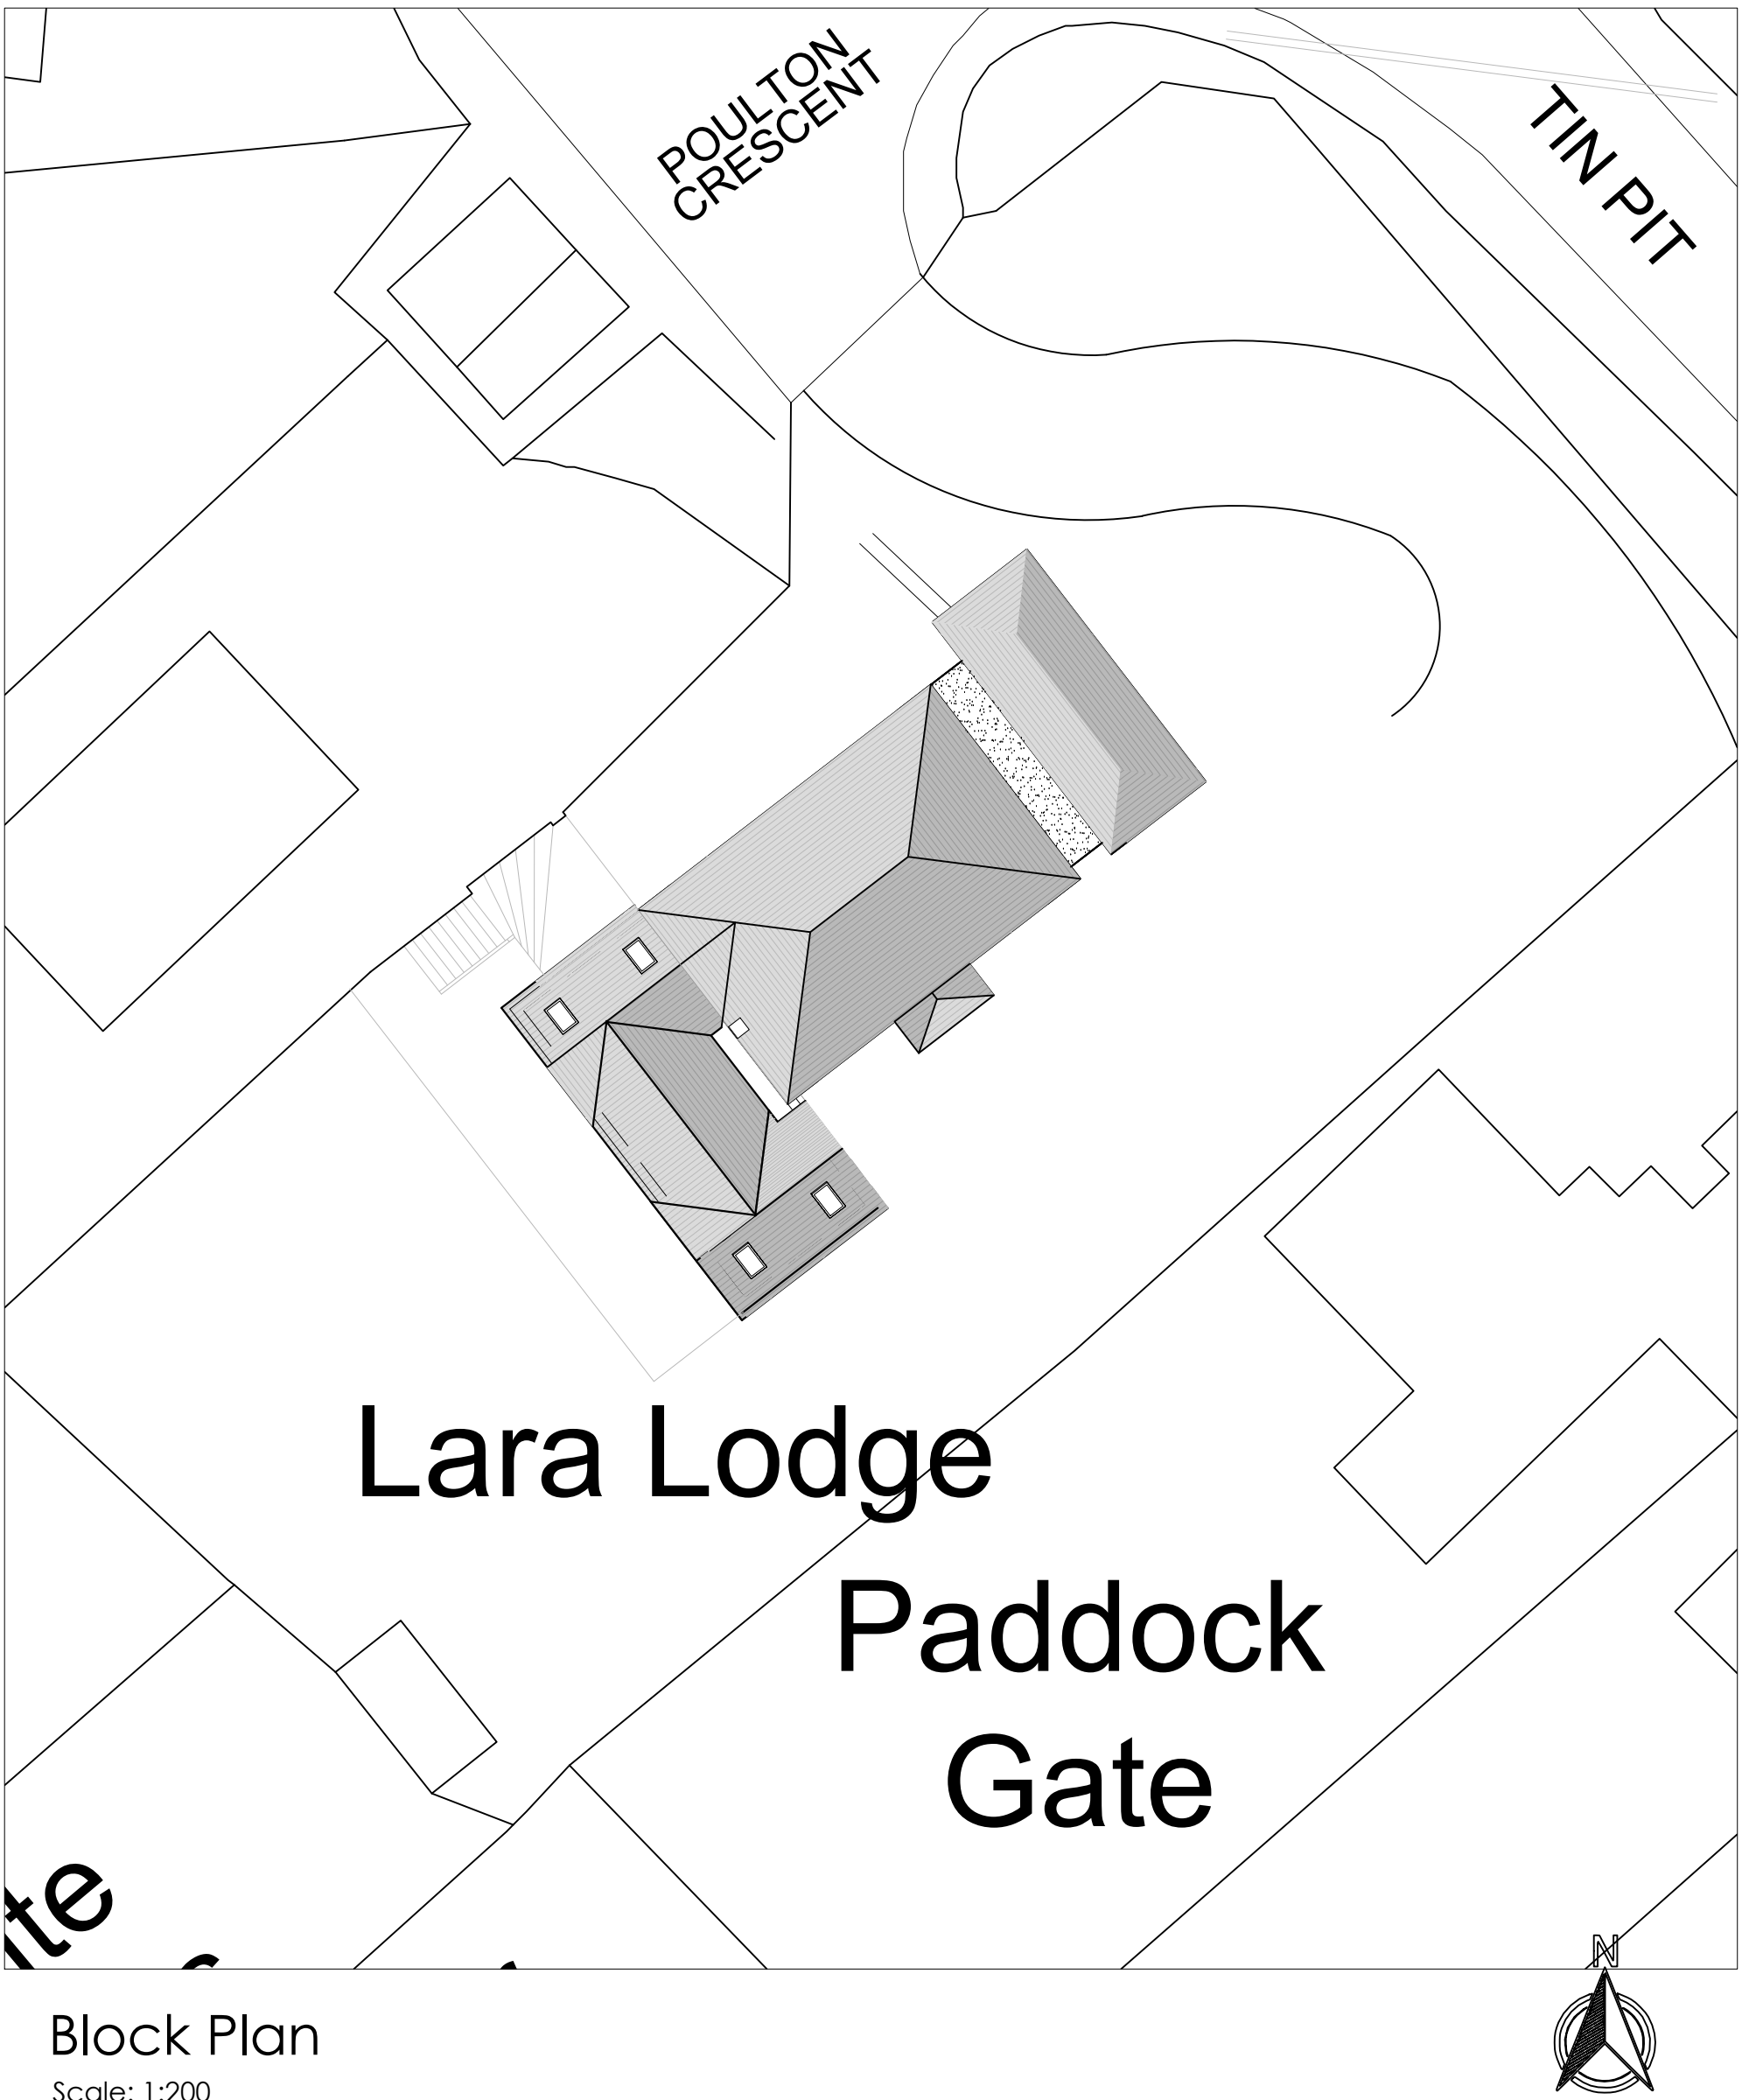


Block Plan
Scale: 1:200

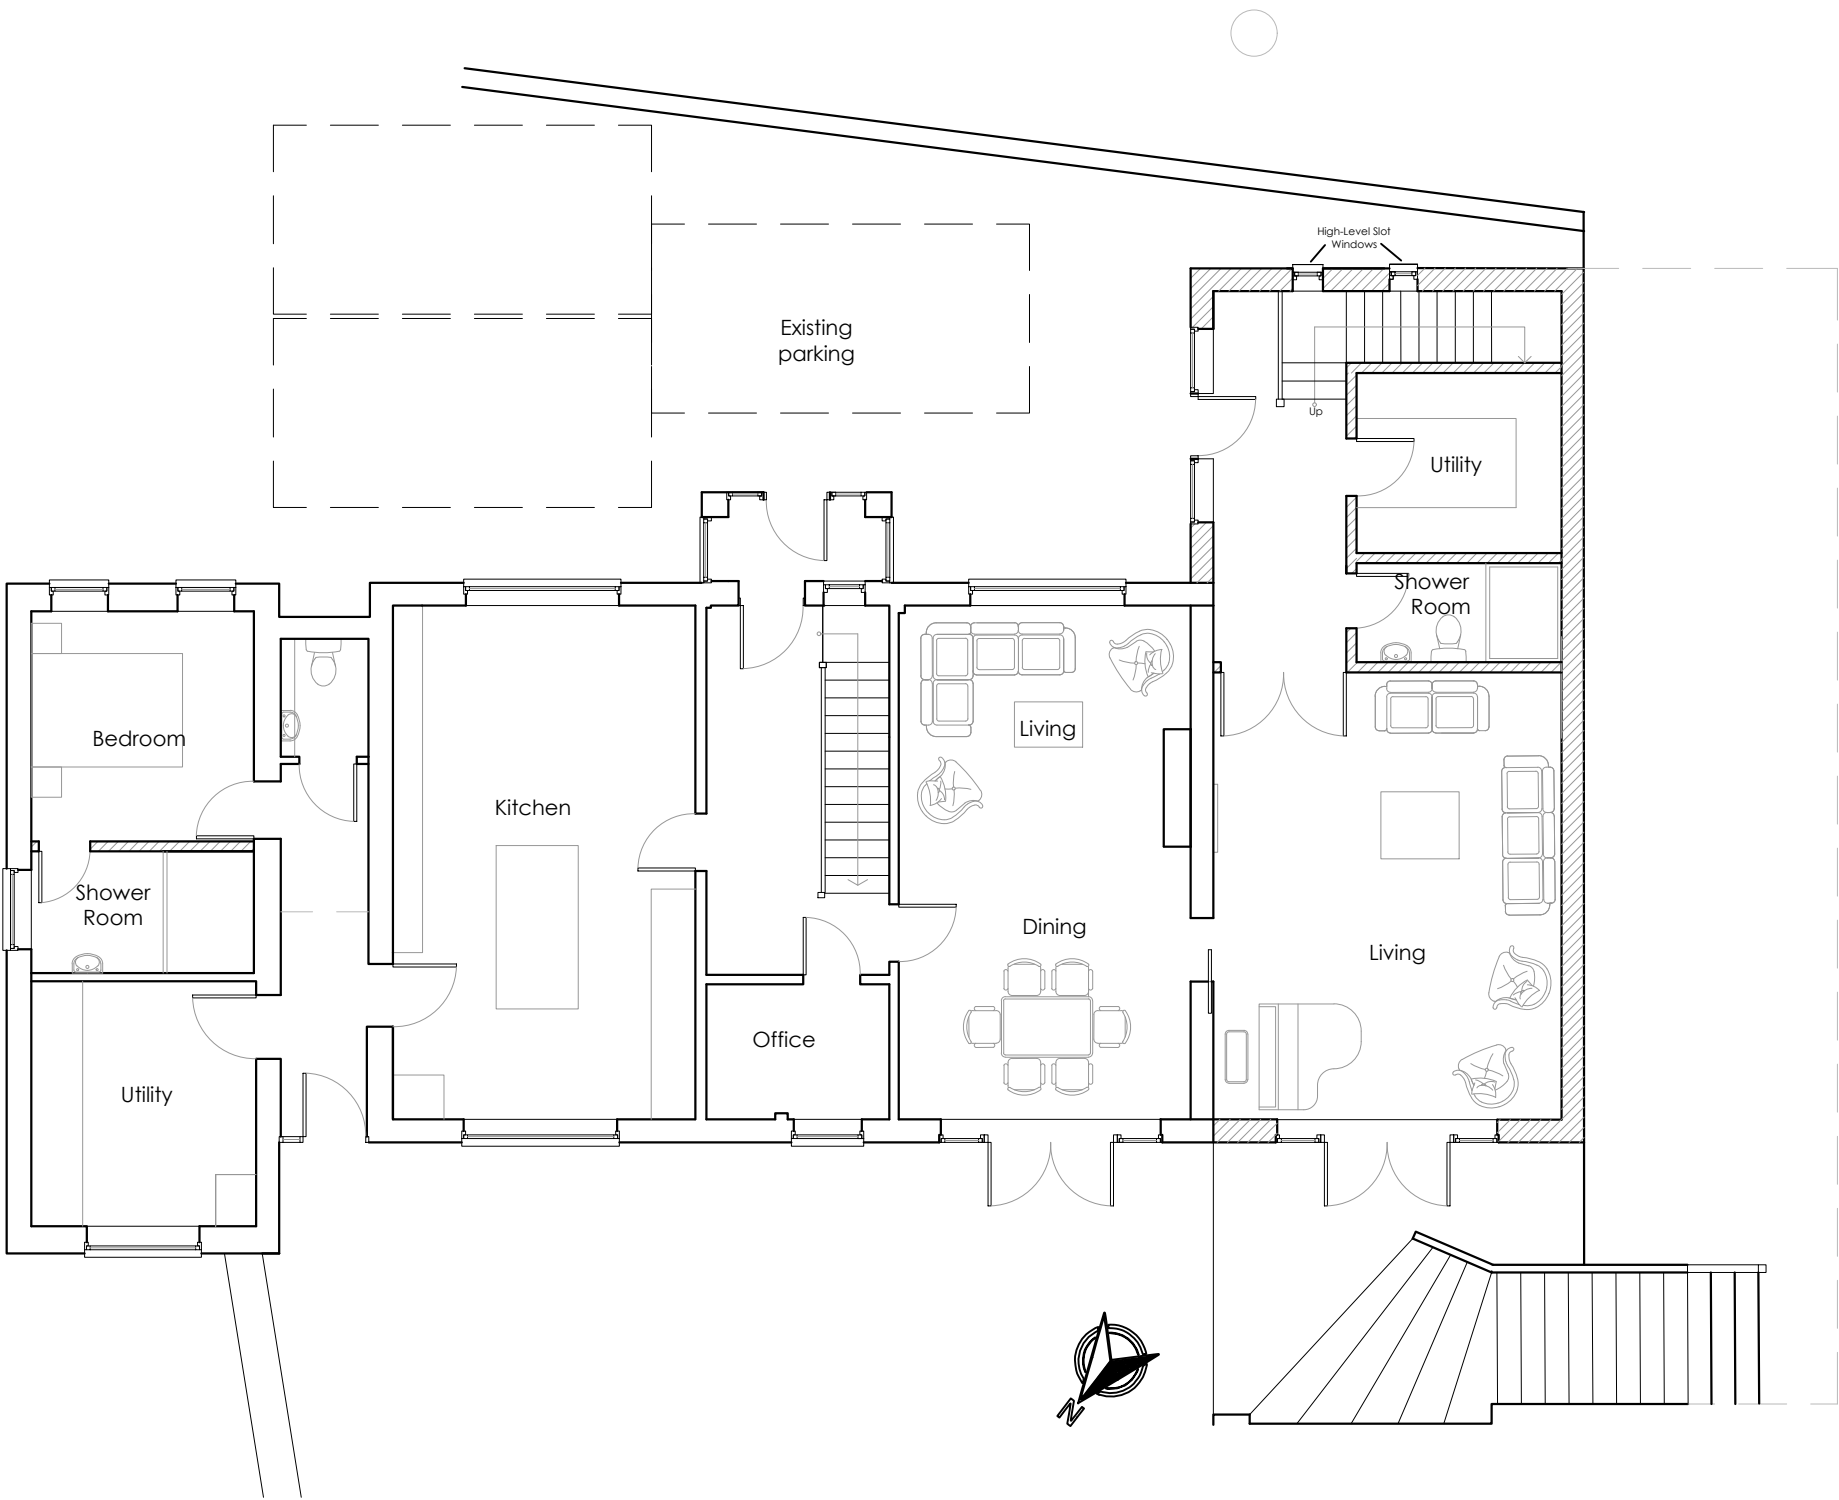

Ground Floor Plan
Scale: 1:100

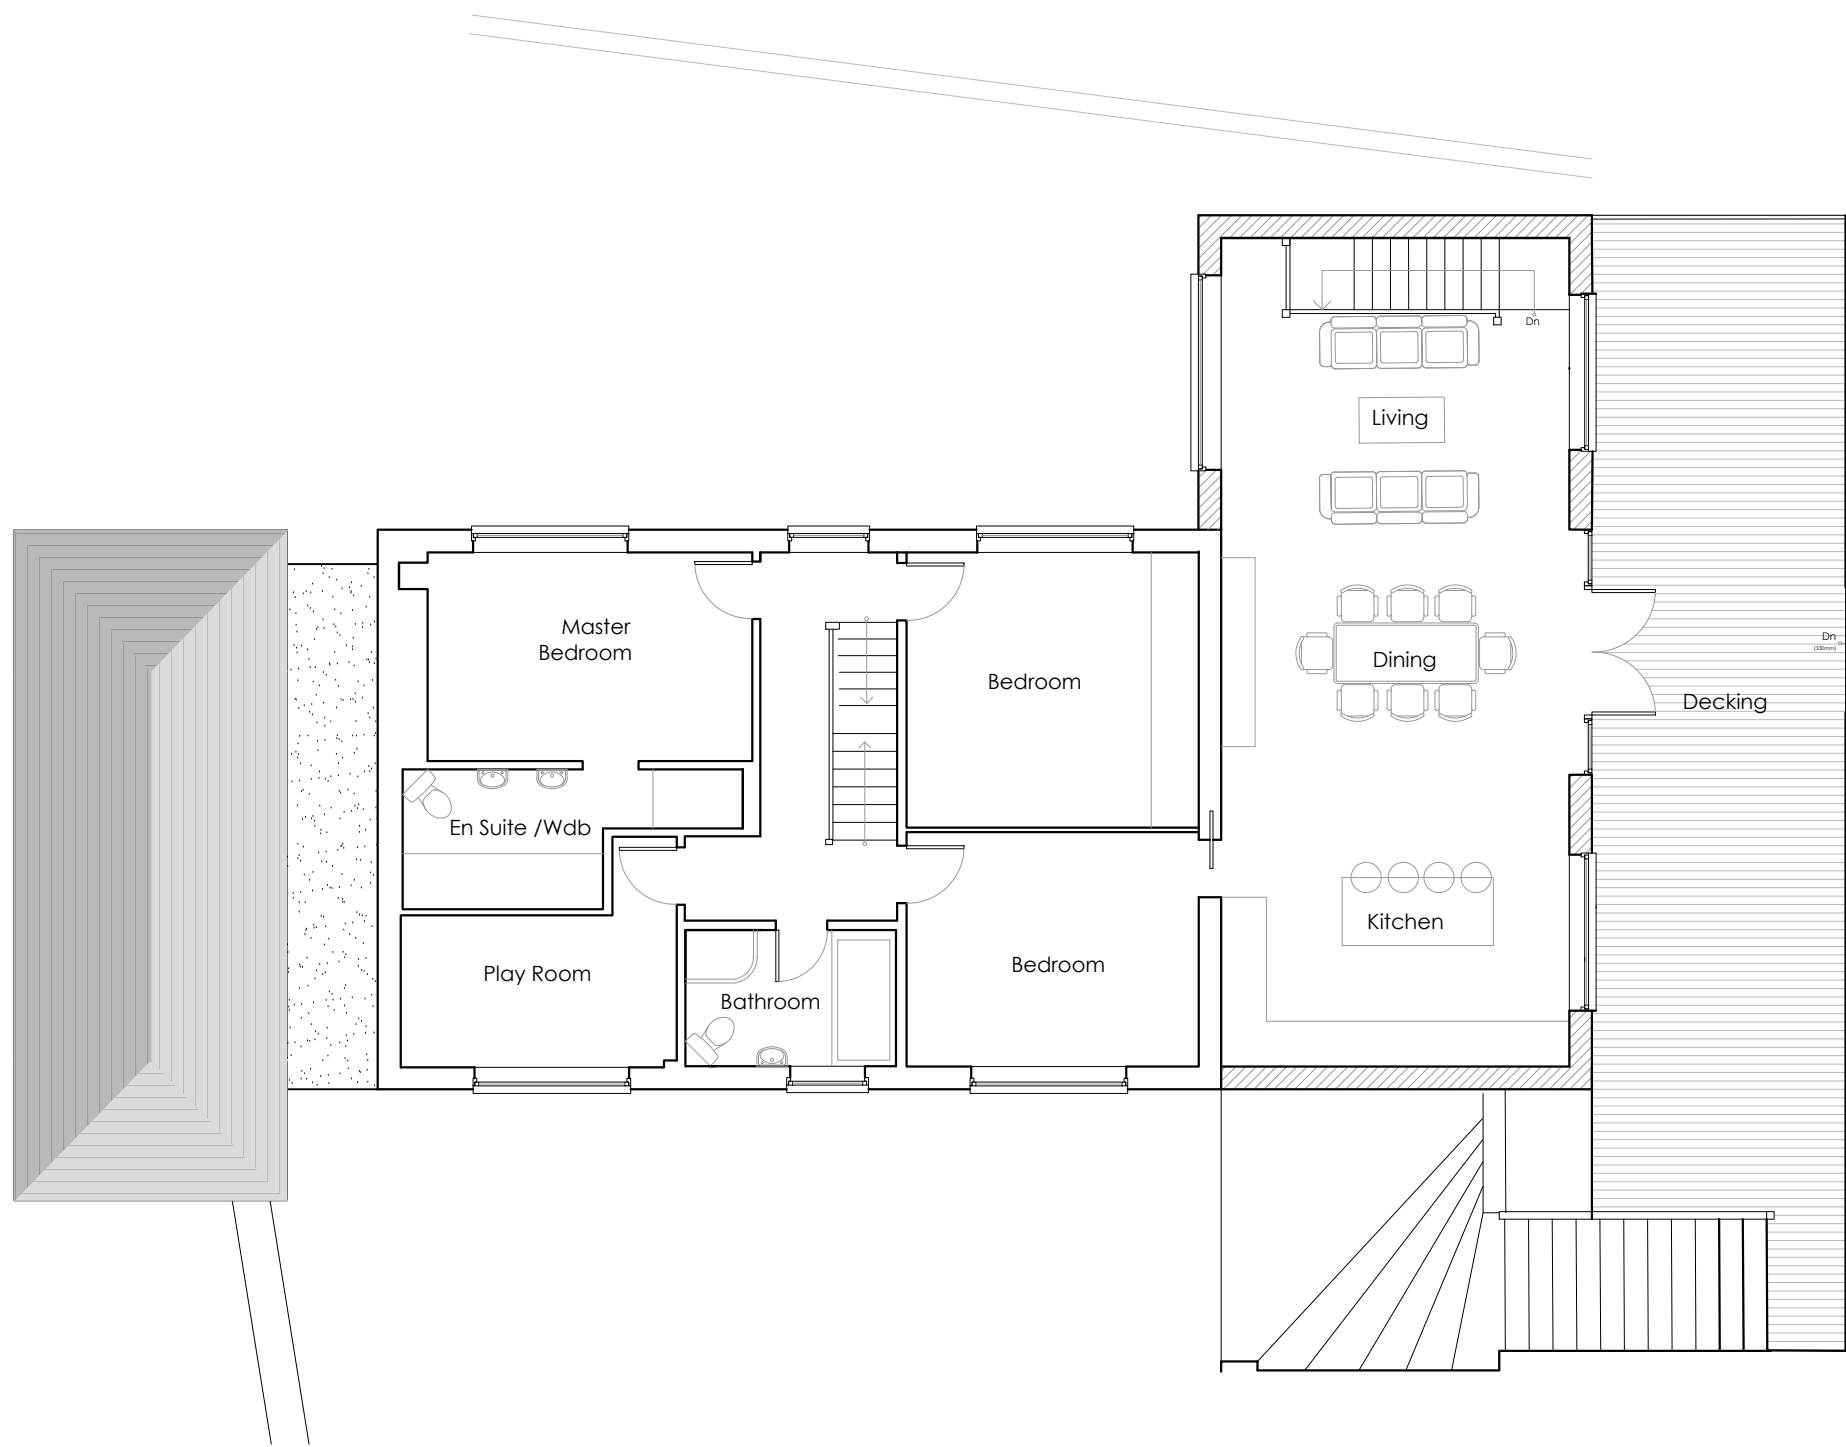

First Floor Plan
Scale: 1:100

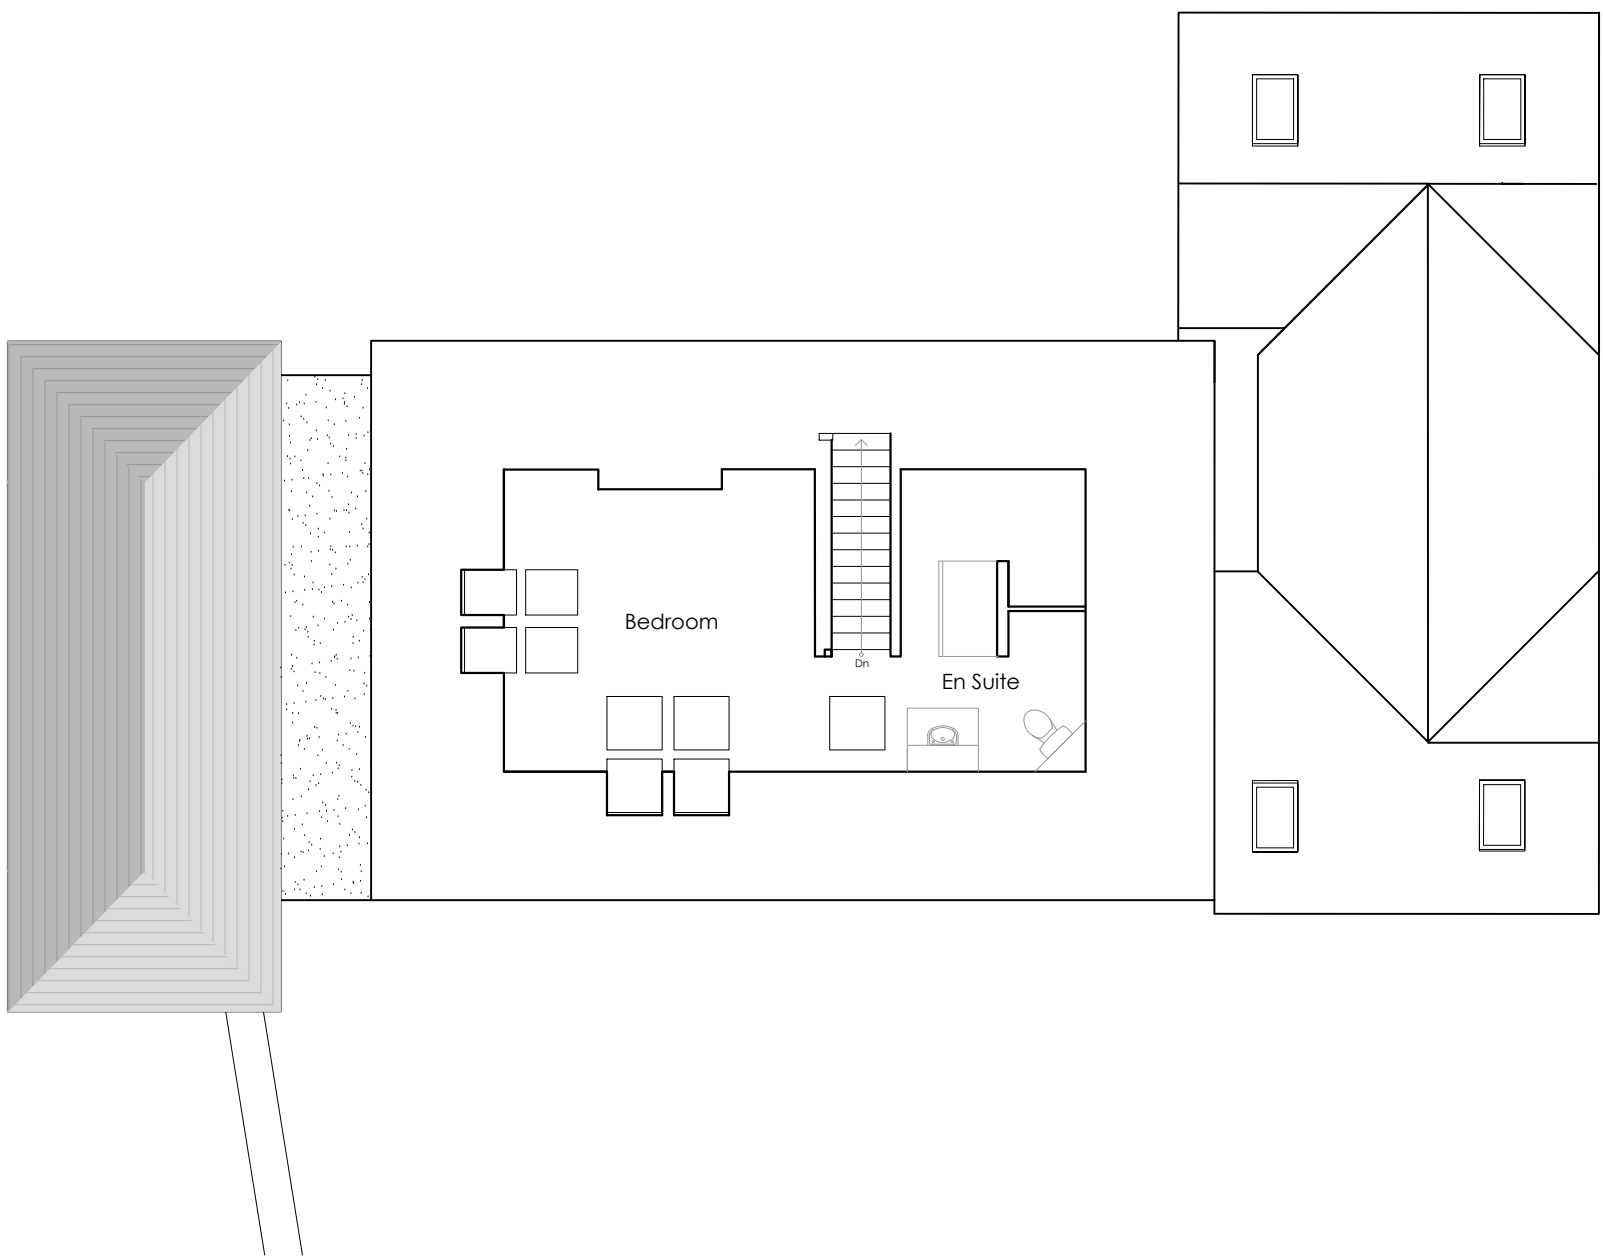

Second Floor Plan
Scale: 1:100

Copyright © Michael Pagliaroli Architects Ltd Chartered Architect: Residential Development: Listed Building Consultants			
Rev:	Date:	Description:	Drawn:
Project: Lara Lodge, Poulton Crescent, SN8 1BH			
For: Mr and Mrs Davies			
Drawing Title: Proposed Plans and Elevations, Block Plan			
Scale: 1:100,	Date: July 2026	Drawn: SB	
Drawing No: 1599 - PL01		Revision:	