




N Existing Front Elevation (North)
1:50

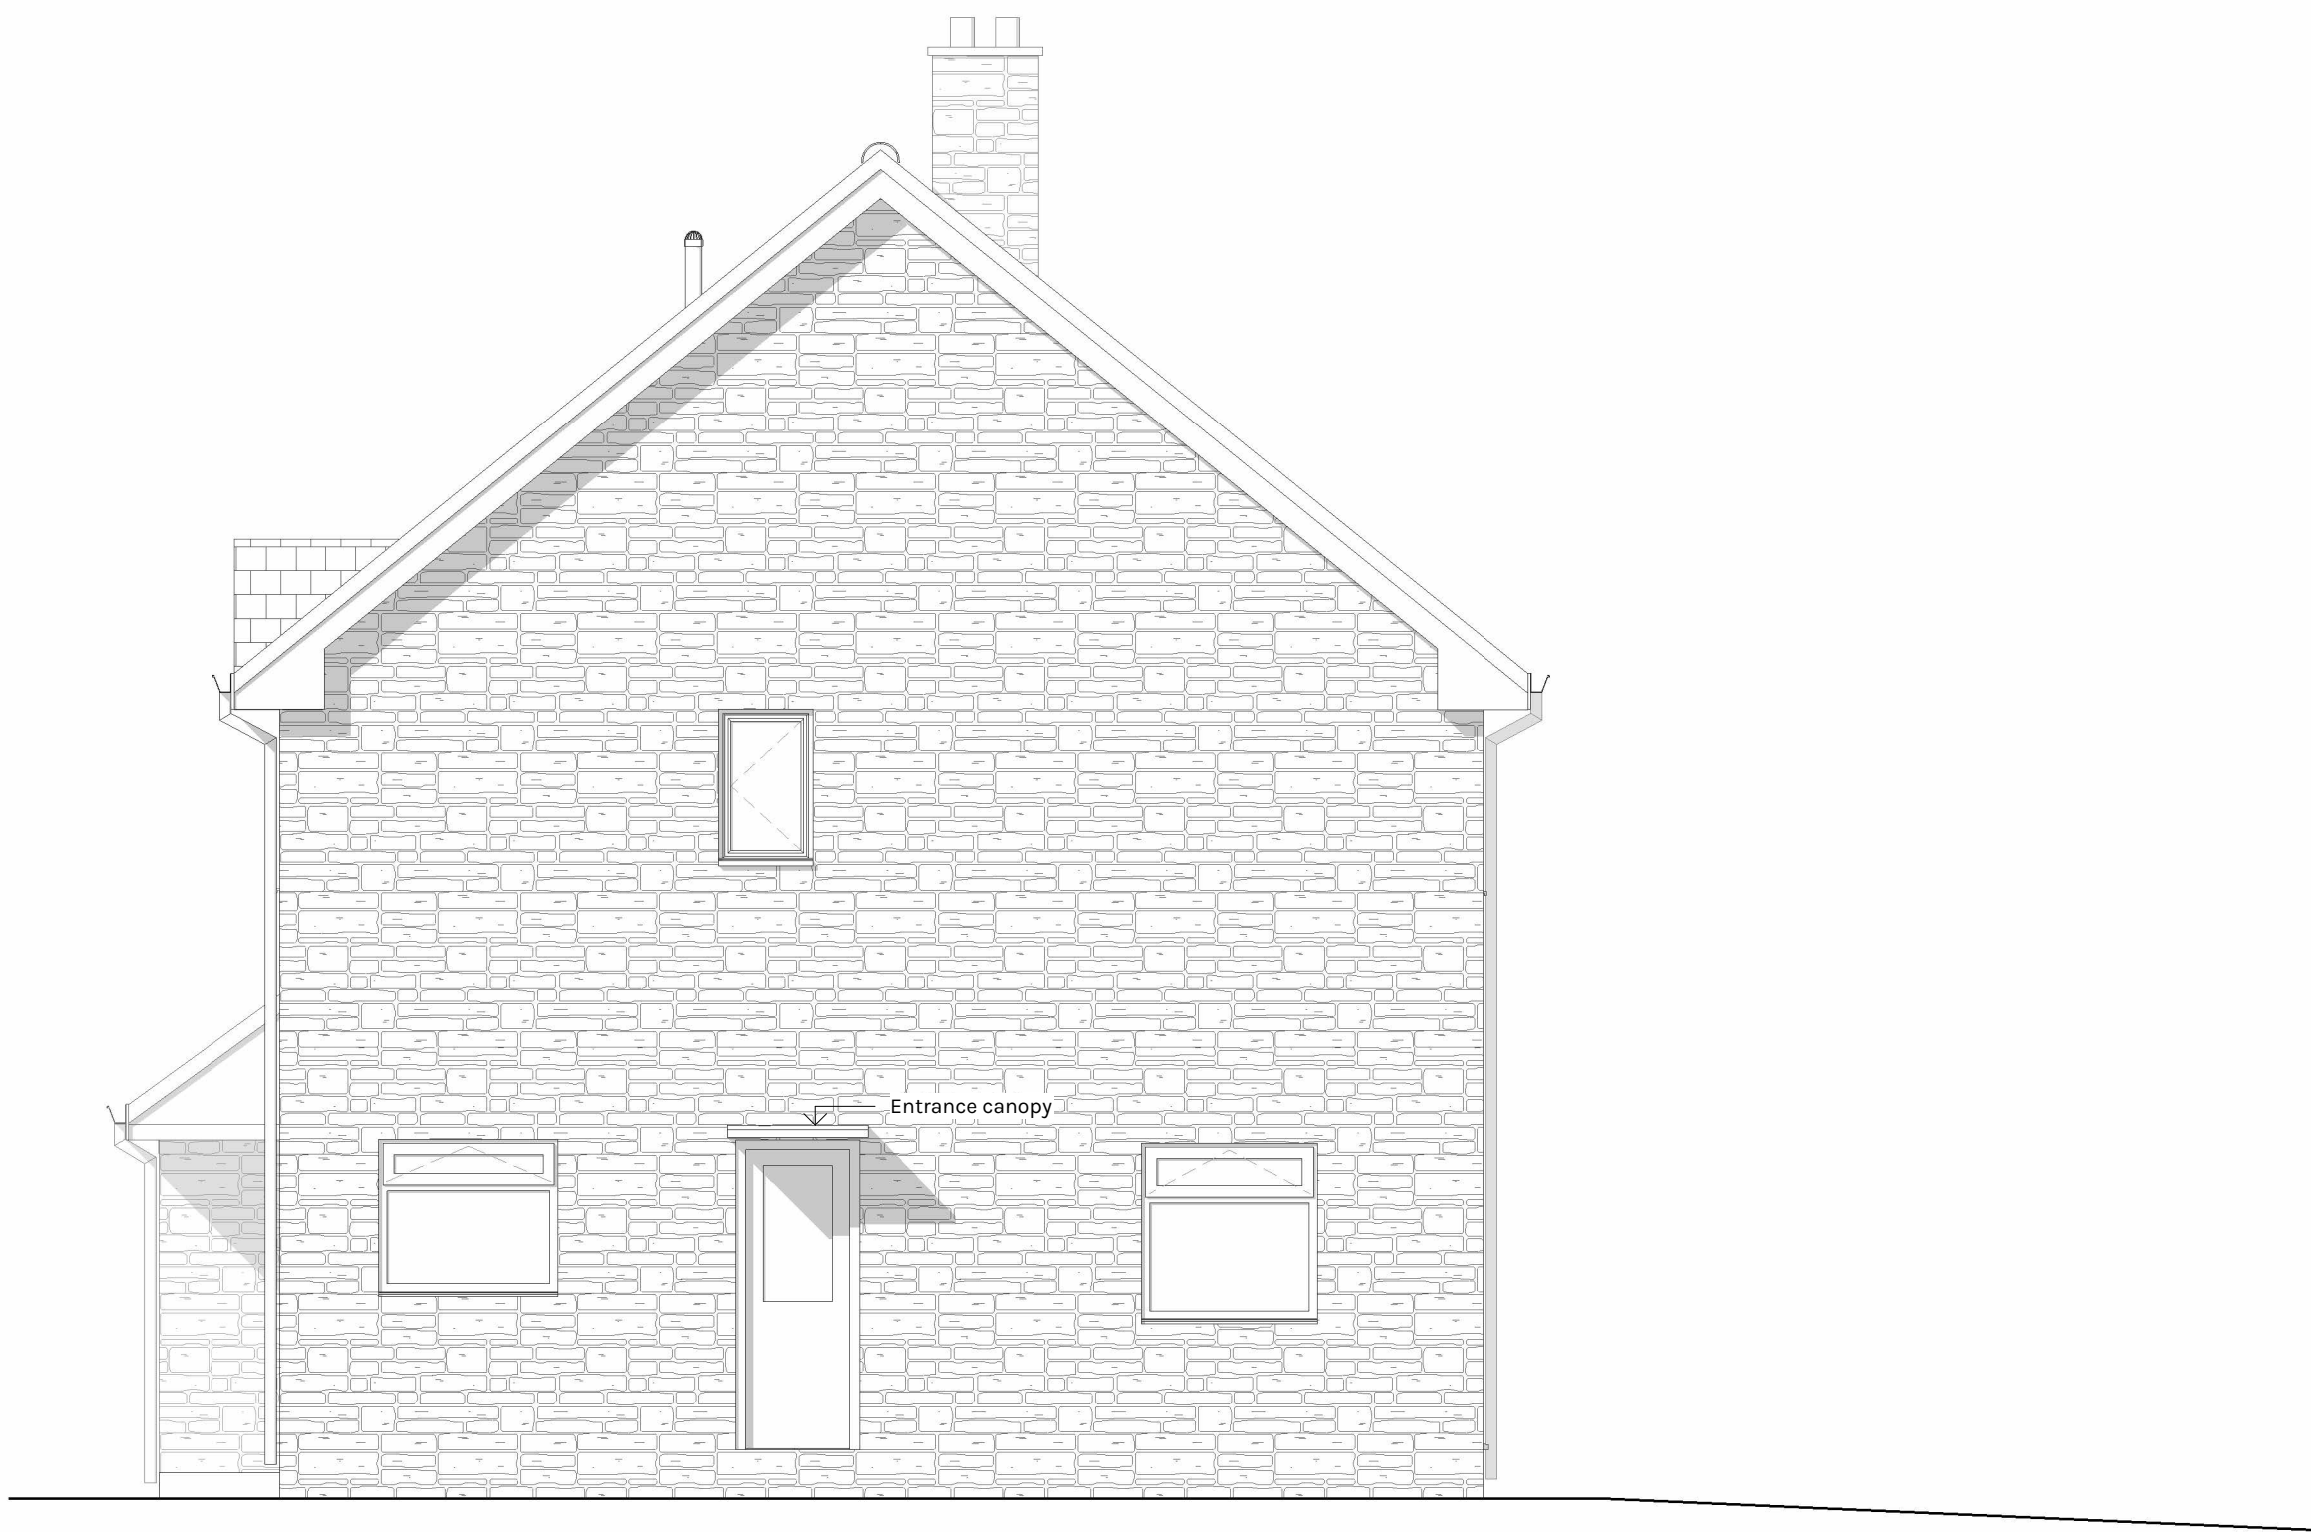

E Existing Side Elevation (East)
1:50




W Existing Side Elevation (West)
1:50



S Existing Rear Elevation (South)
1:50

NOTE

BUILDING SURVEY OF EXISTING IS NON CONCLUSIVE, PLEASE ENSURE THAT ALL MEASUREMENTS ARE TAKEN FROM SITE. ANY DIMENSIONS SHOWN ARE IN MM.

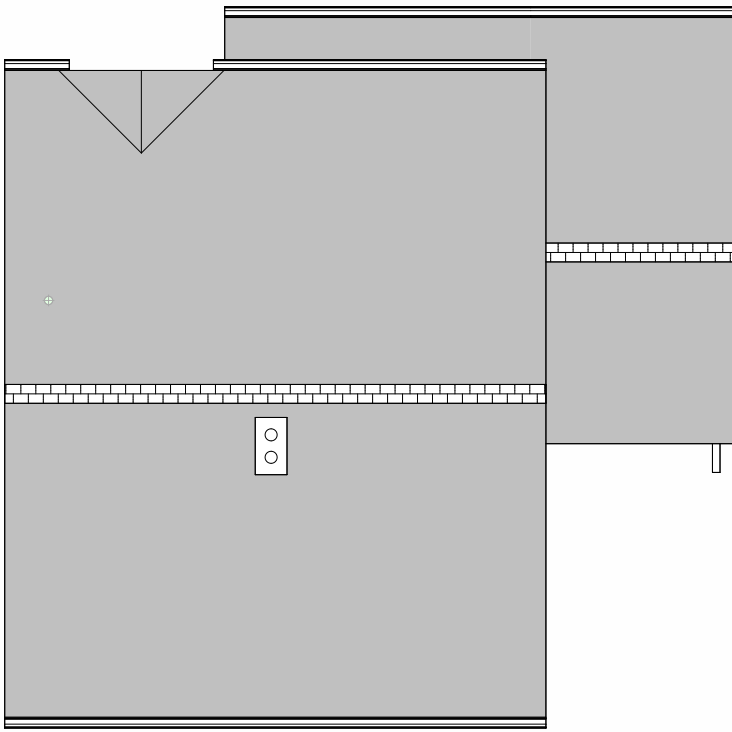

PL	P01	29.07.26	Planning Issue	
STATUS	REV	DATE	DESCRIPTION	REVISED BY
CLIENT				MC
Mr & Mrs Benjamin				CHECKED BY
				ZW
43 Tynning Road, Winsley				ORIGINATOR NO
BA15 2JN				738
CONSULTANT				



21 Langley Road Trowbridge Wiltshire BA14 0LL
Tel: 01225 342837
Mobiles: 07831 817906 & 07789 744420

PROJECT
Single Storey Rear Extension
43 Tynning Road, Winsley

DRAWING TITLE
Existing Elevations

SUITABILITY STATUS	SCALE
PL : PLANNING	As indicated @ A1
YEAR DESIGNER PROJECT NUMBER SHEET NUMBER	REVISIO
25-SZ-738-0200	N P01

