


NORTH

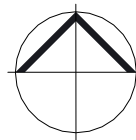

NOTE:
Studio Zed take no responsibility for the accuracy of the boundary. All coordinates to be checked on site and correlated against land registry ownership boundary.

KEY:



Site Boundary Line

Denotes Existing Property



Denotes Area of Proposed Works




LP Site Location Plan
1 : 1250

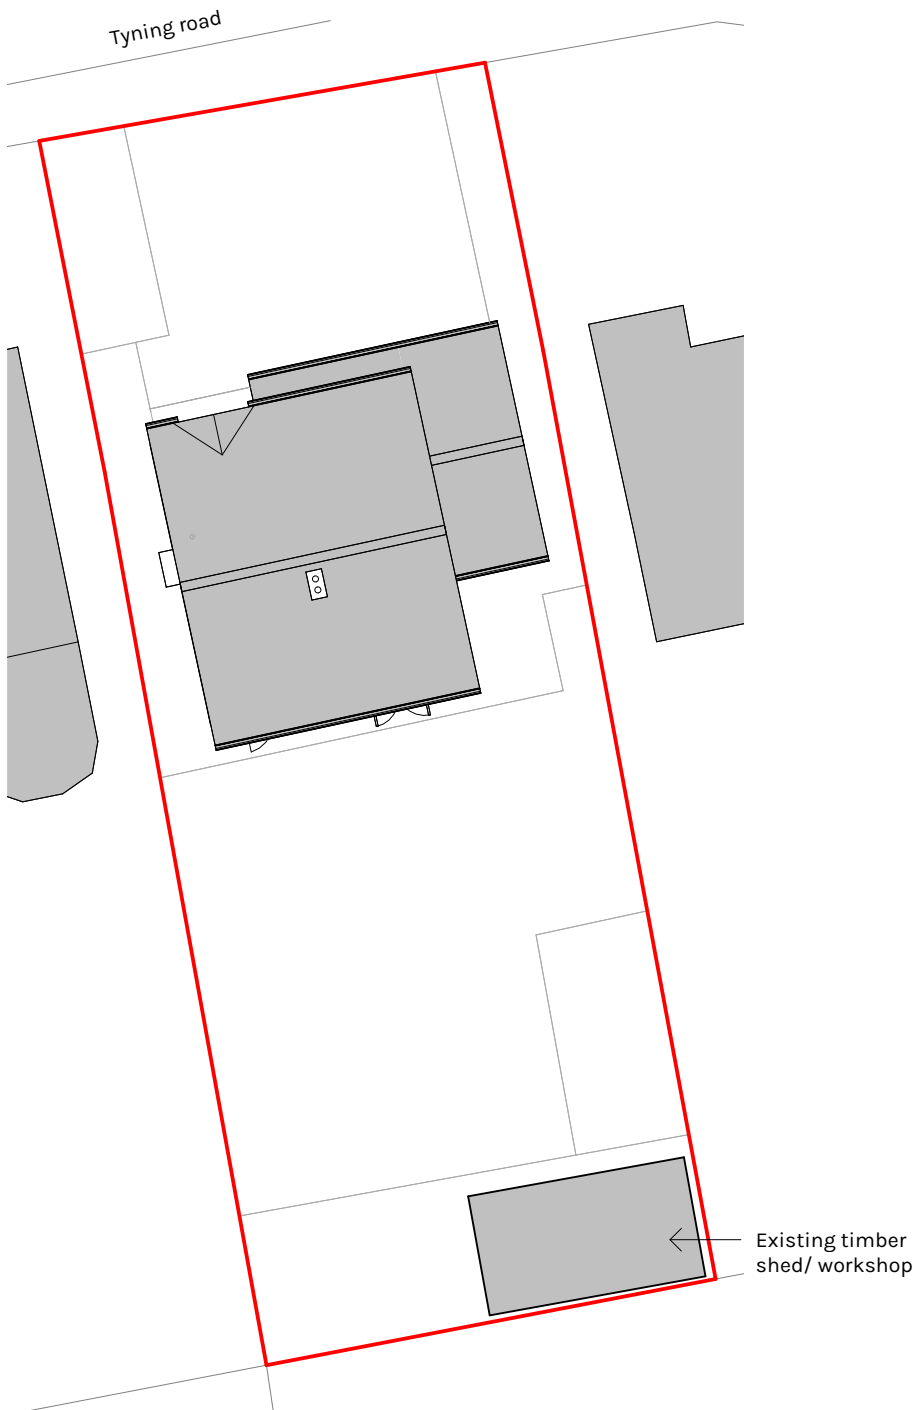 

ES Existing Site Plan
1 : 200

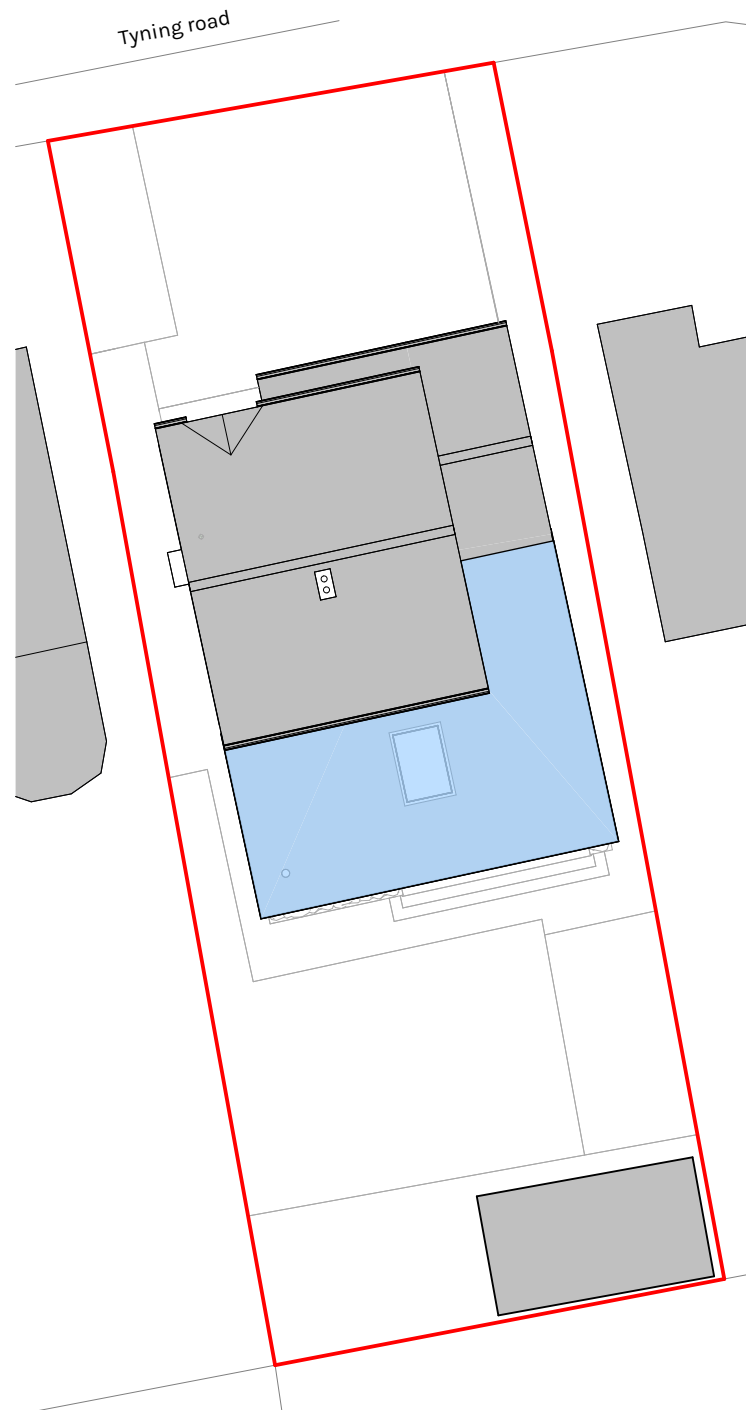 

PS Proposed Site Plan
1 : 200

 

PL	P01	29.07.26	Planning Issue	
STATUS	REV	DATE	DESCRIPTION	
CLIENT				REVISED BY
Mr & Mrs Benjamin				MC
				CHECKED BY
				ZW
43 Tynning Road, Winsley BA15 2JN				ORIGINATOR NO
				738
CONSULTANT				



21 Langley Road Trowbridge Wiltshire BA14 0LL
Tel: 01225 342837
Mobile: 07389 809794 & 07831 817906

PROJECT
Single Storey Rear Extension
43 Tynning Road, Winsley

DRAWING TITLE
Site Location & Site Plans

SUITABILITY STATUS PL : PLANNING	SCALE As indicated @ A2
YEAR DESIGNER PROJECT SHEET NUMBER 25-SZ-738-0010	REVISION P01