



DATE	REVISIONS	DRAWING TITLE
CLIENT	PROPOSED GLAZED LINK	
Ludlow Construction		PLANNING & DESIGN
JOB TITLE	22 DEVONSHIRE ROAD	
47 BLUE BOAR ROW	SALISBURY	
WILTSHIRE	SN1 3AW	
1:20 @ A1	DRAWING No	REV
MAY 2025	1556/03	B


LEAD ROOF COVERING WITH
TRADITIONAL WOOD CORE ROLLS

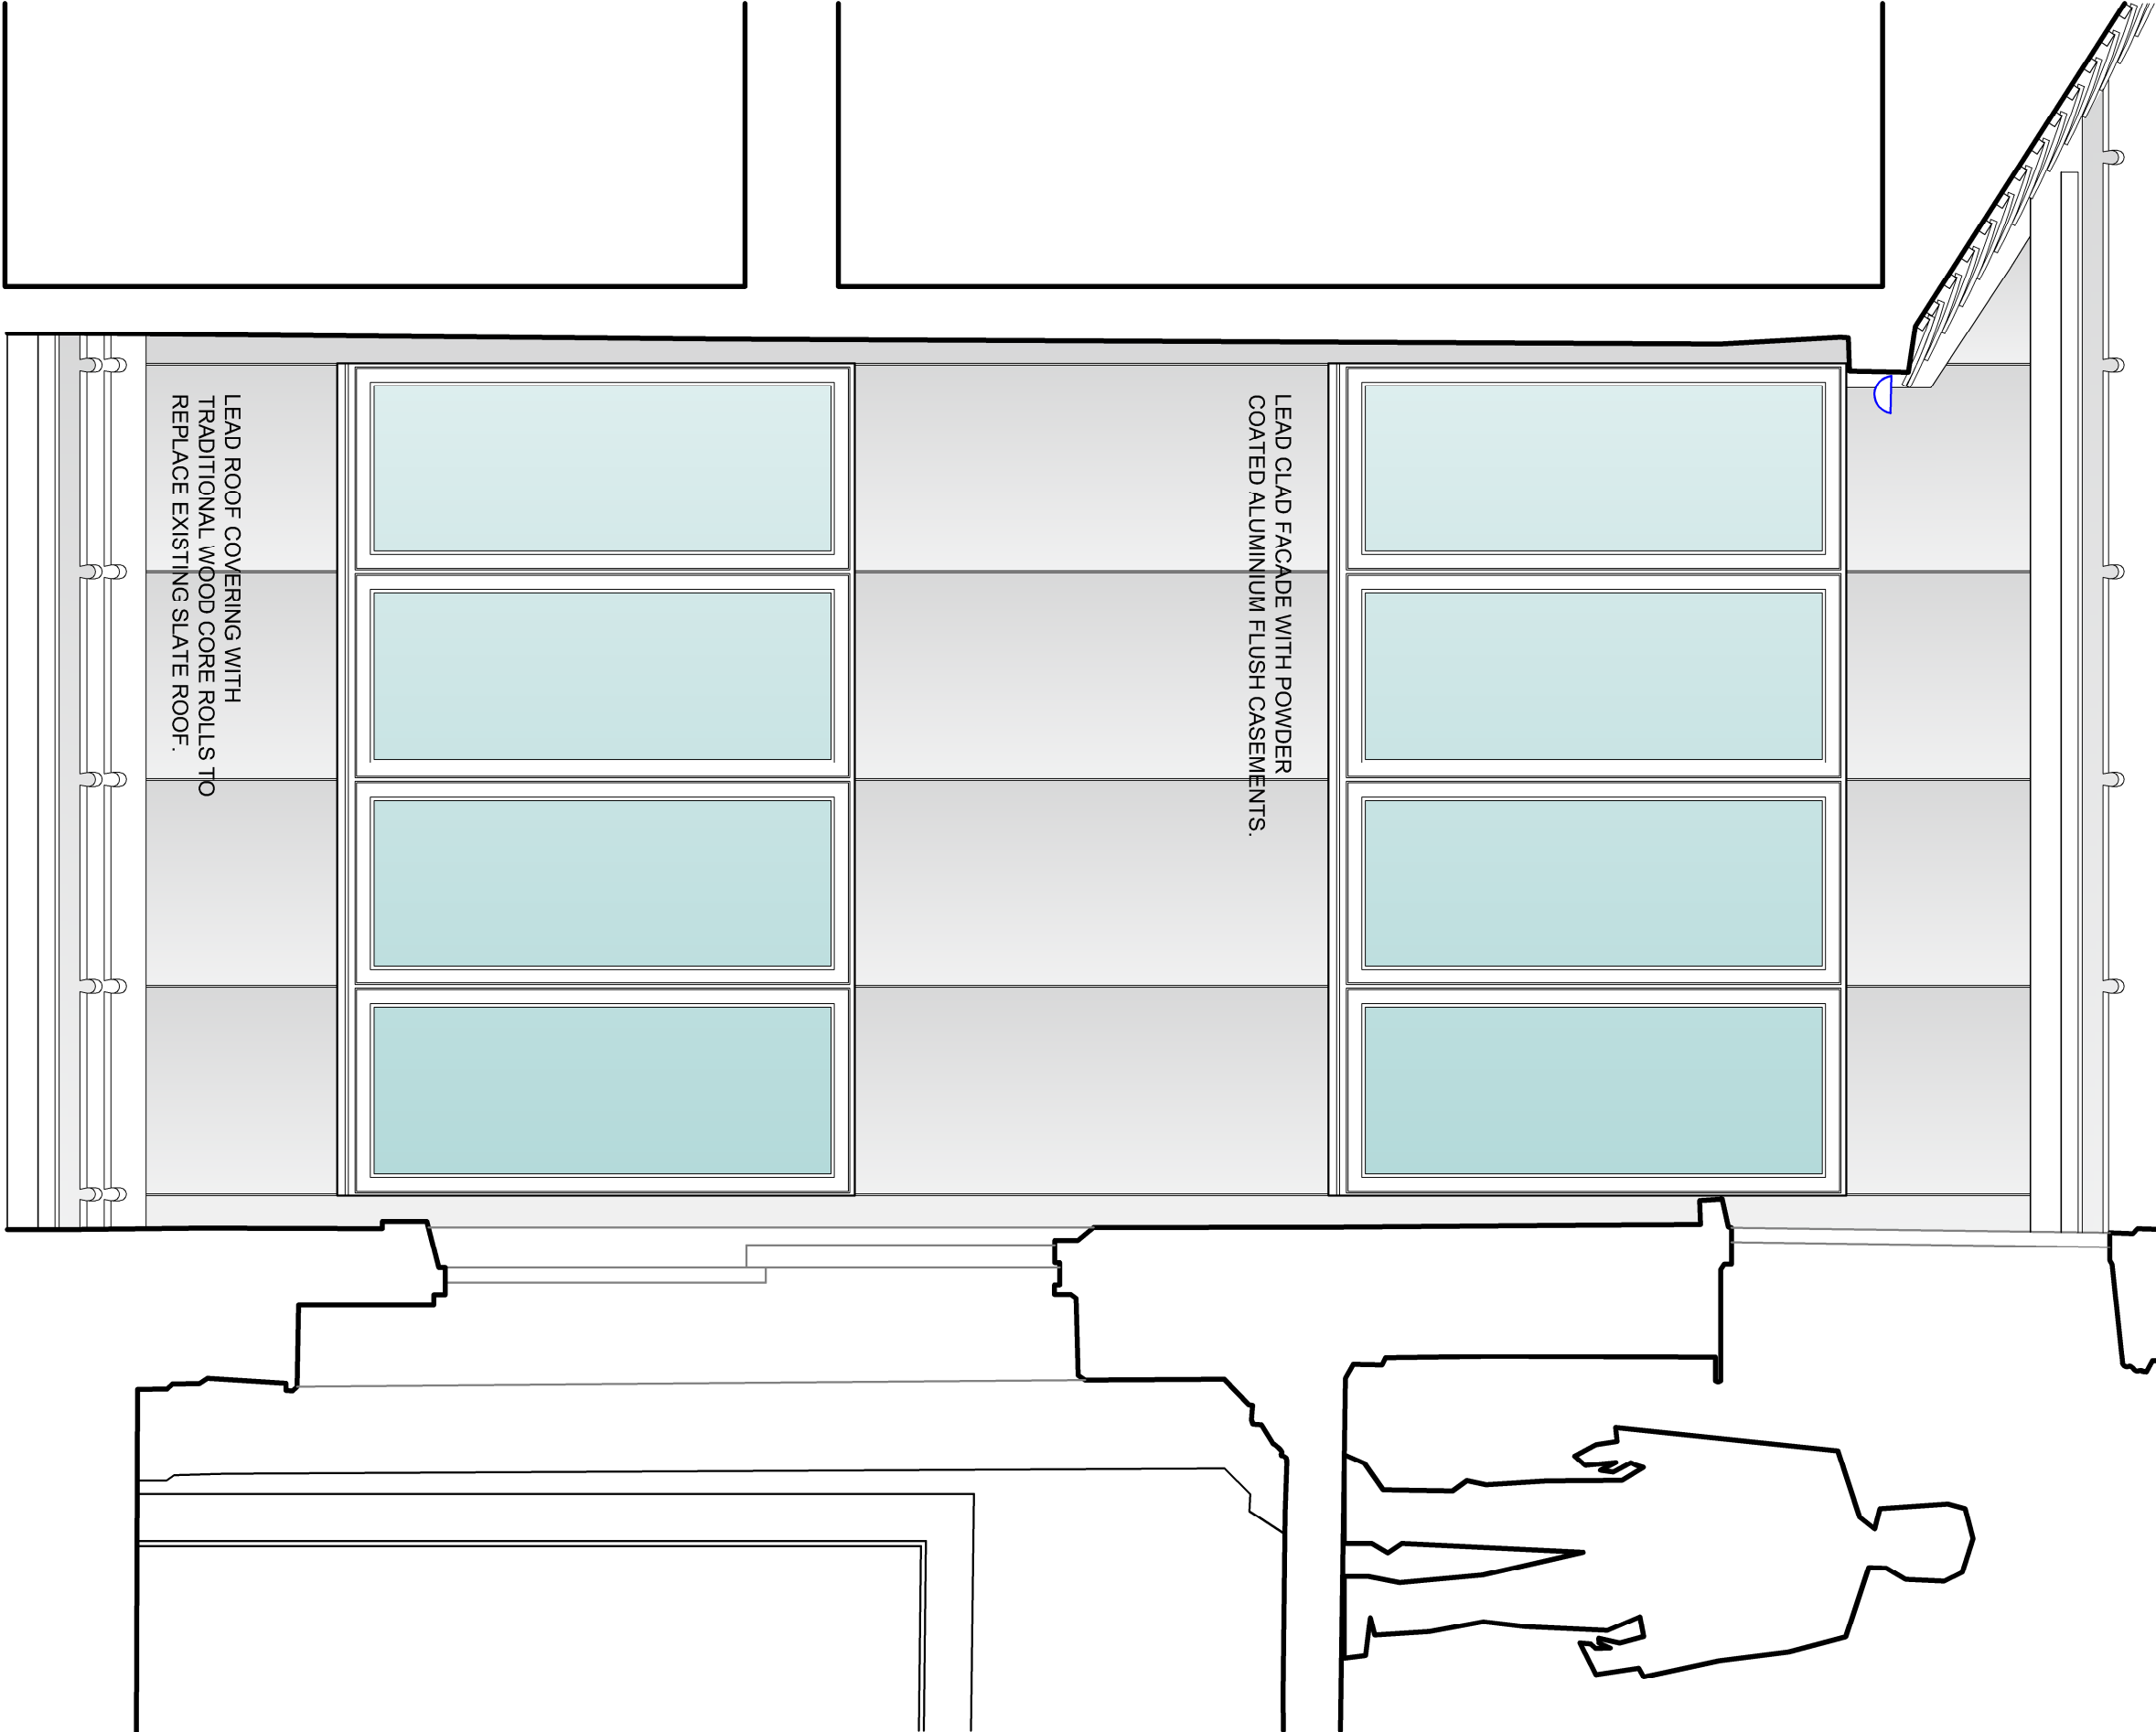


GLAZED LINK ELEVATION

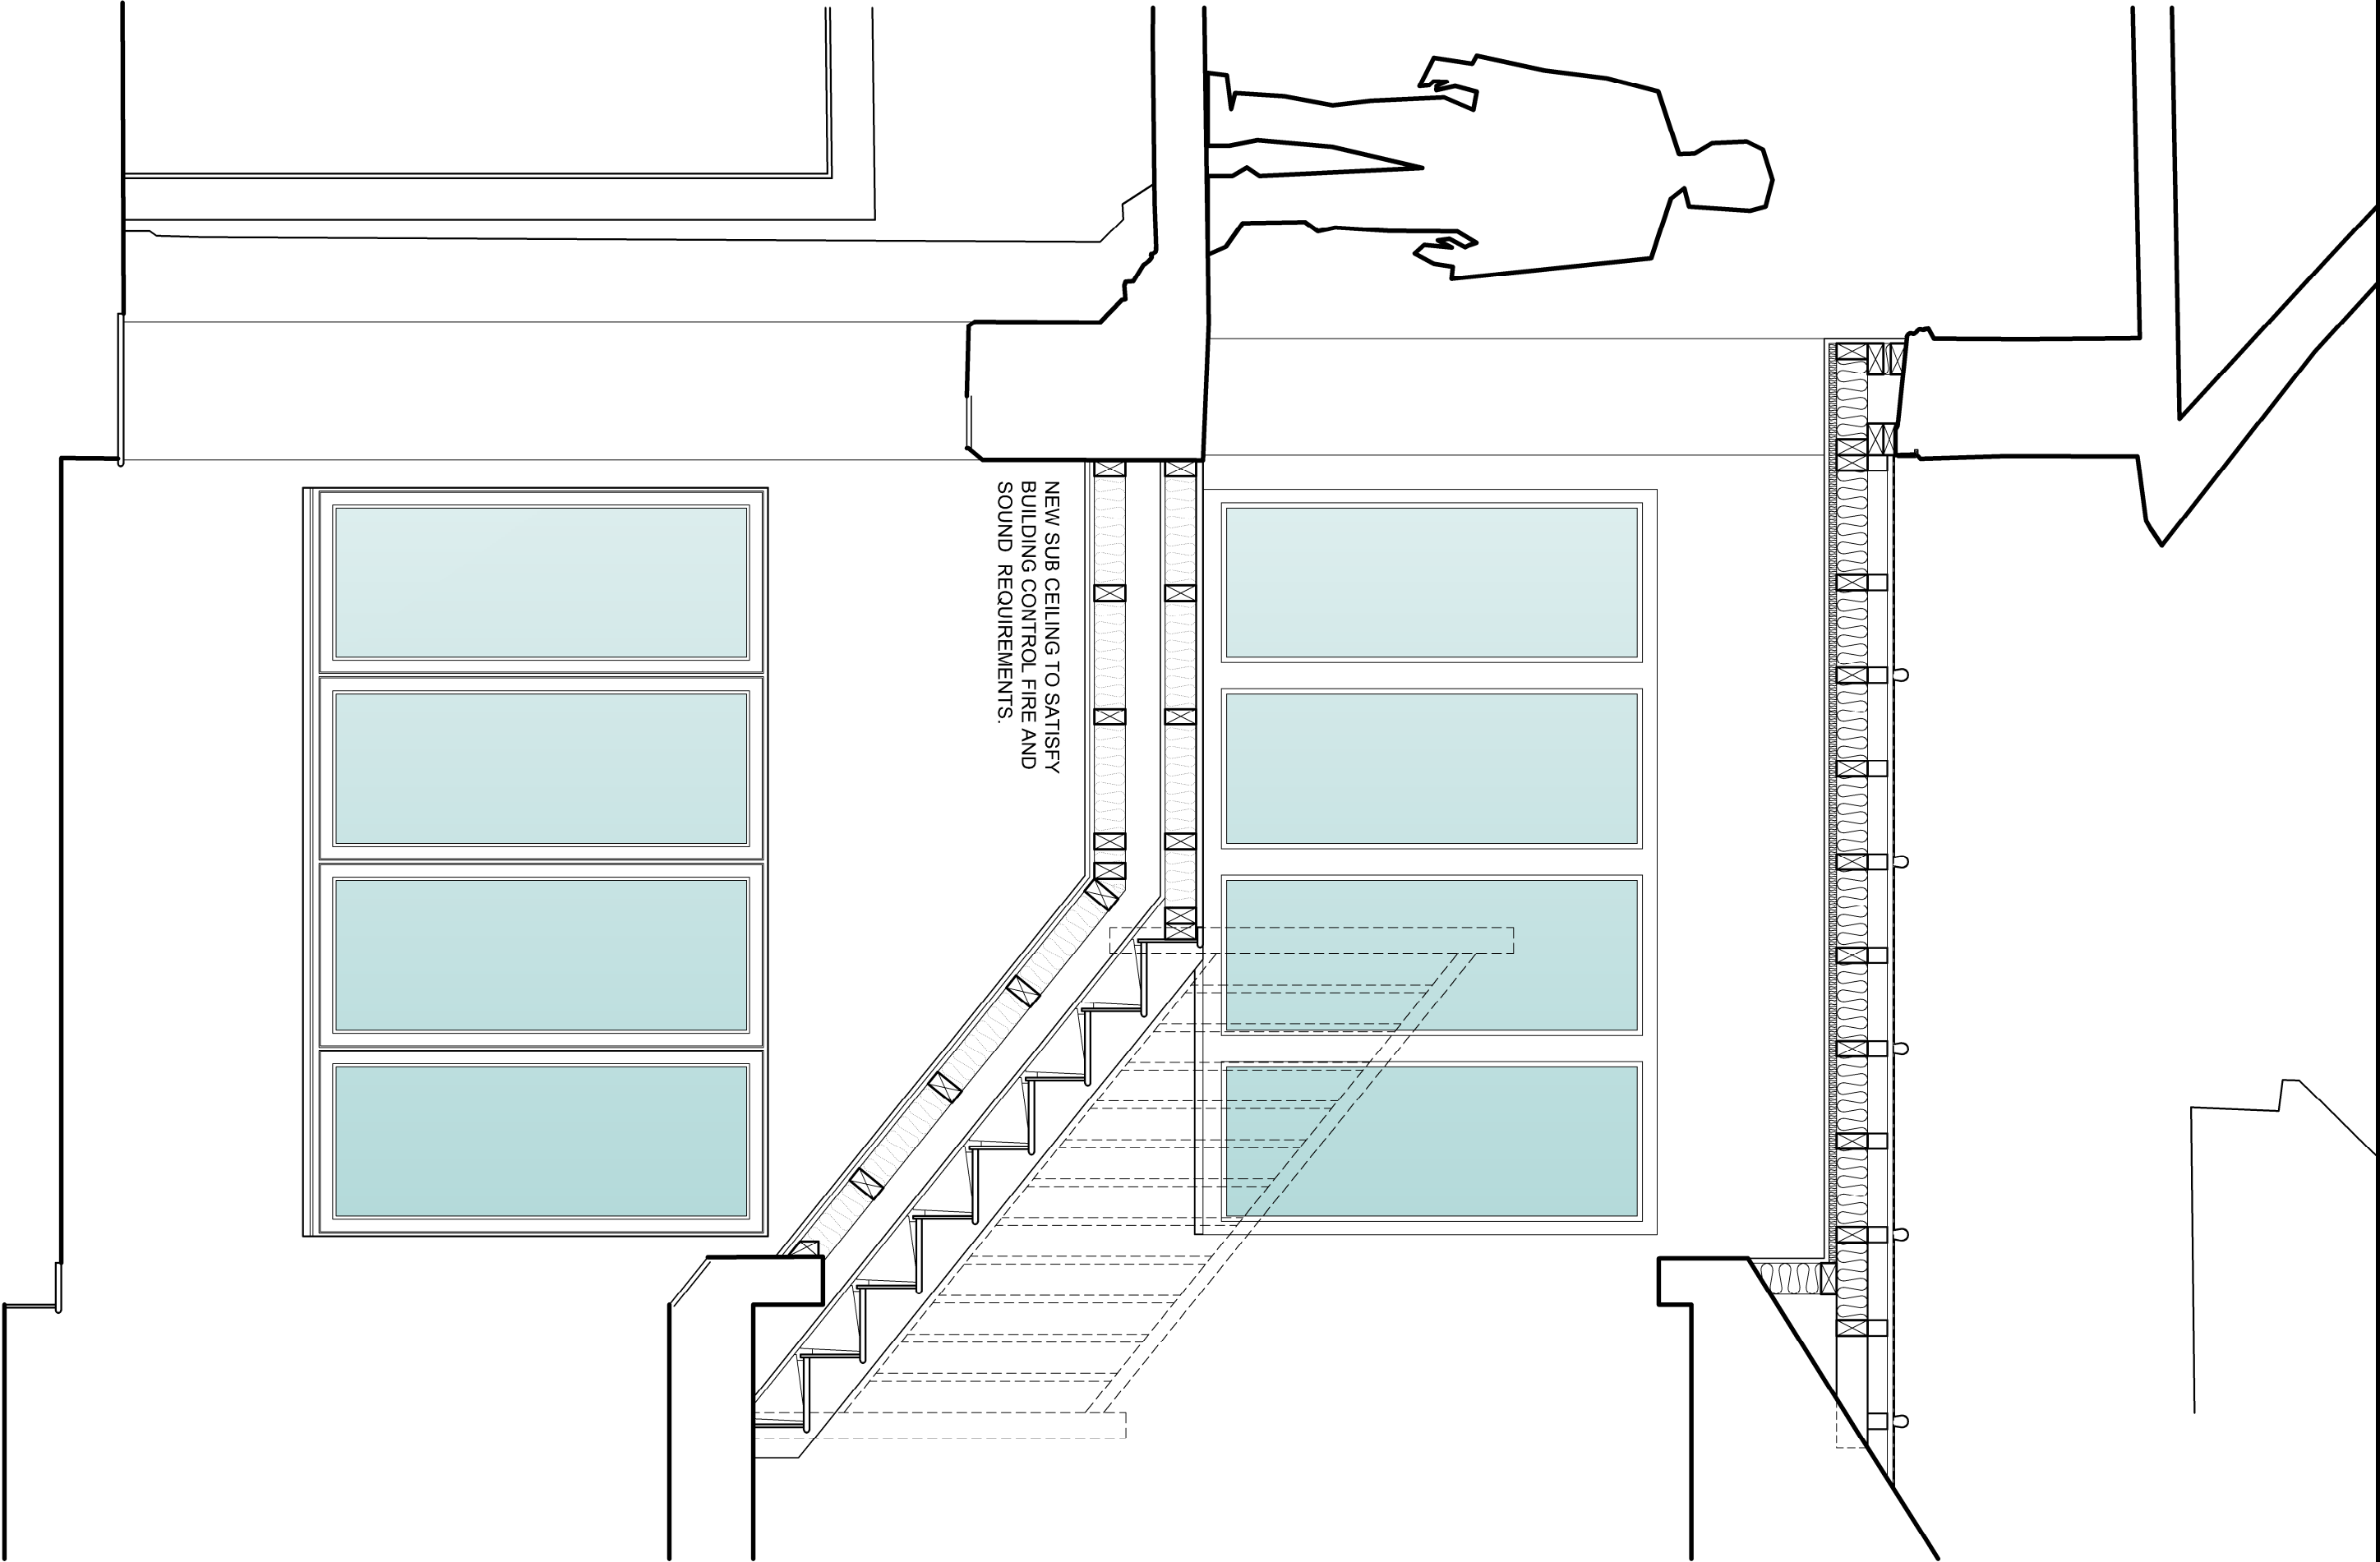


GLAZED LINK INTERNAL ELEVATION

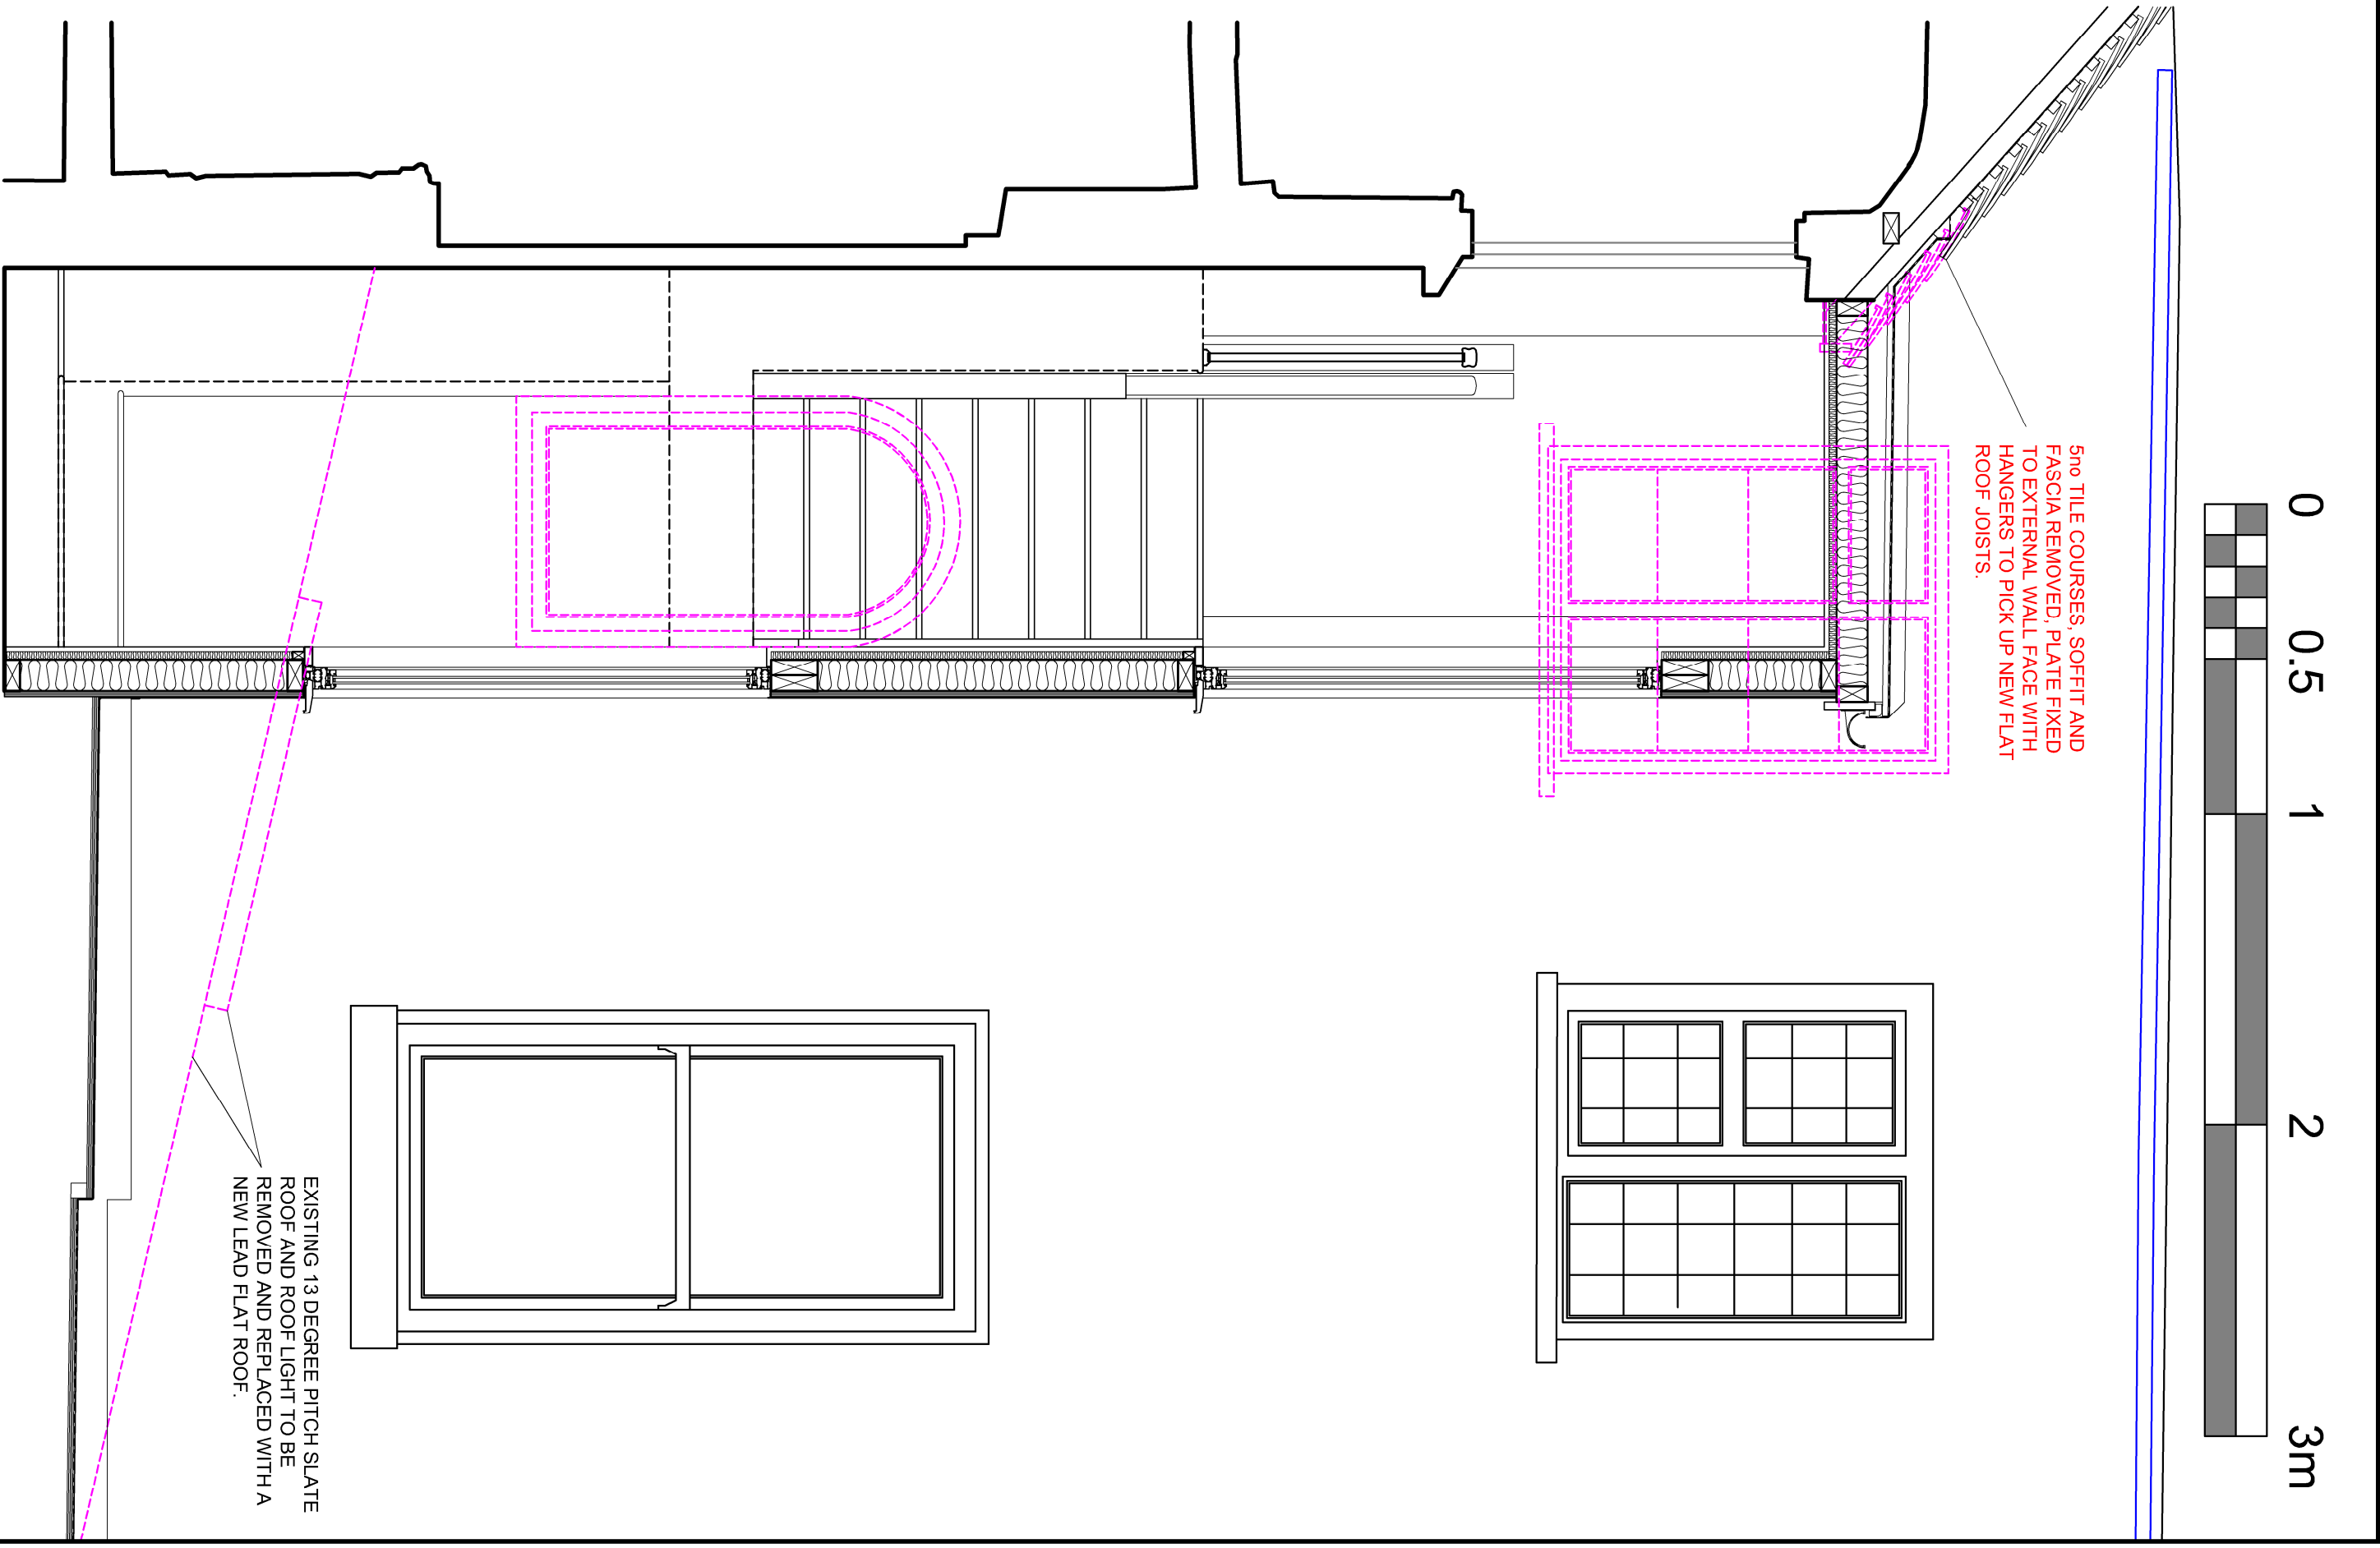


GLAZED LINK CROSS SECTION

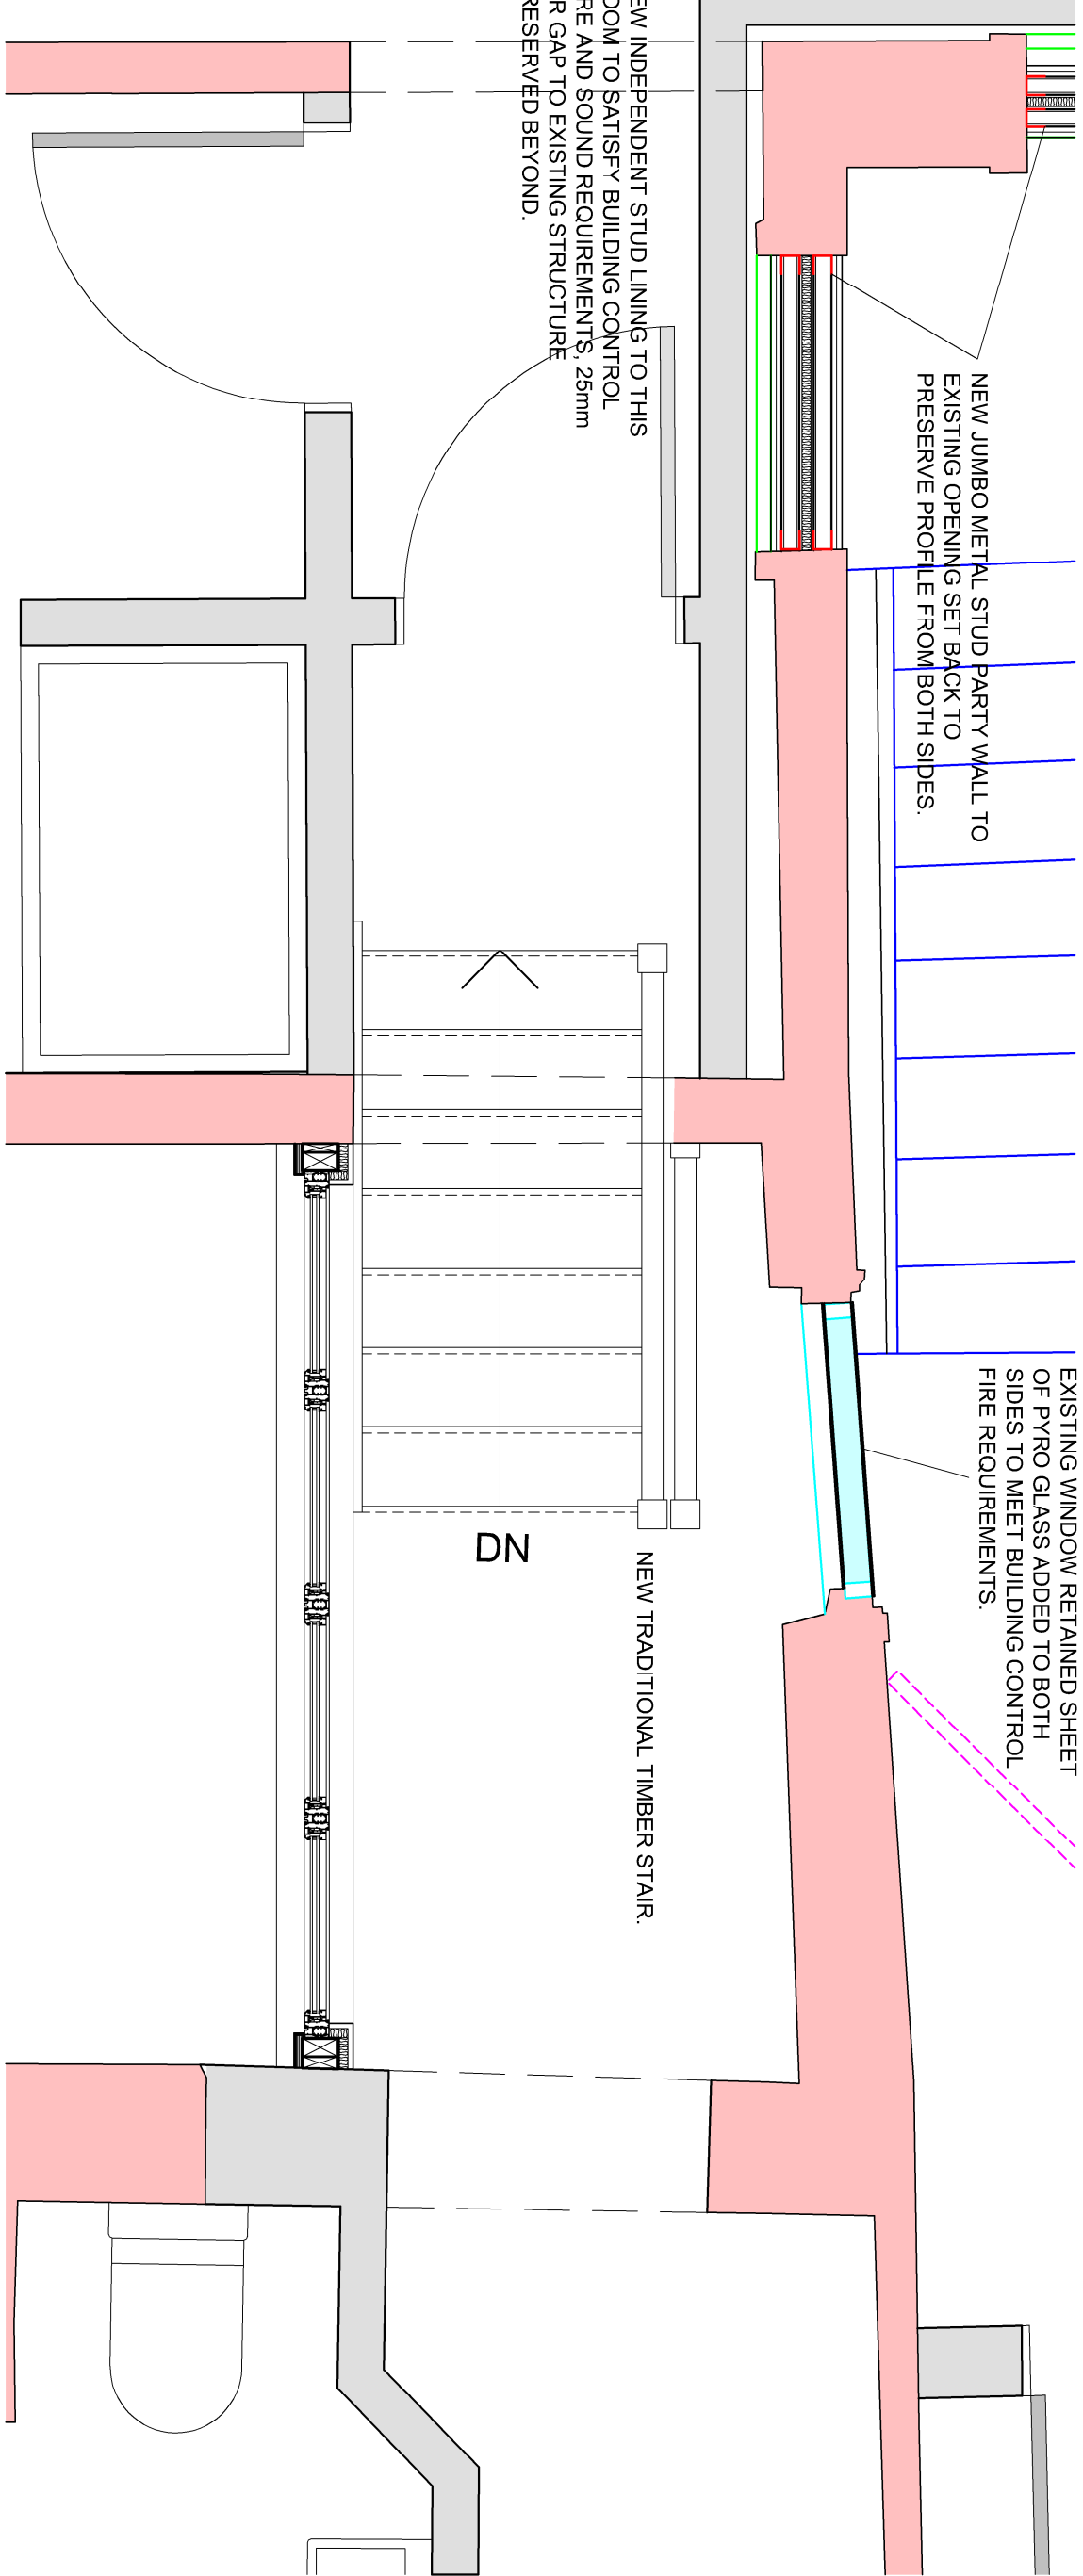

GLAZED LINK FIRST FLOOR PLAN

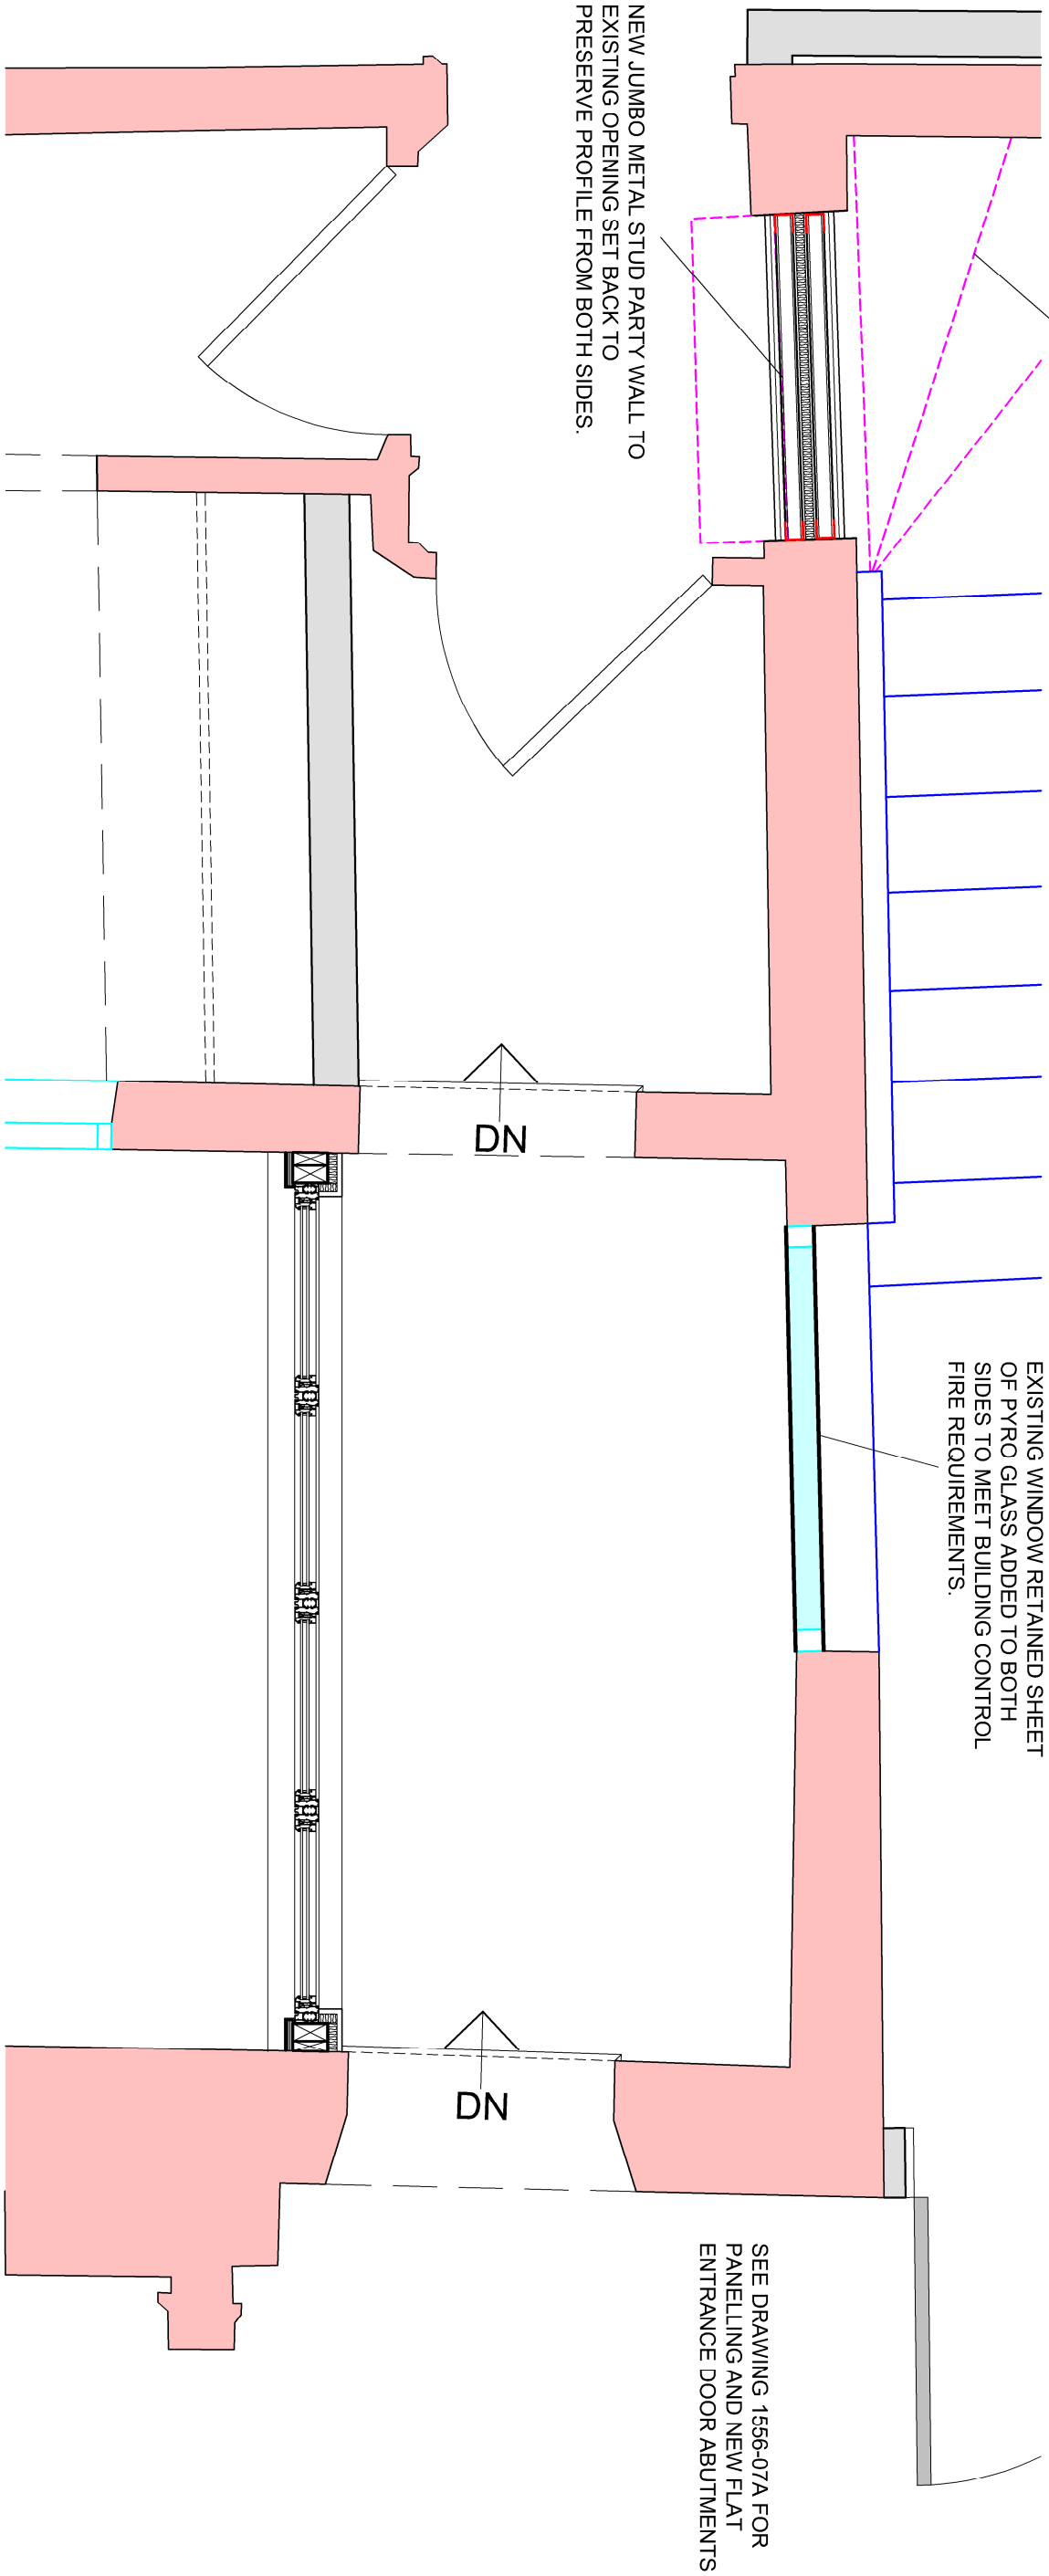

GLAZED LINK SECOND FLOOR PLAN

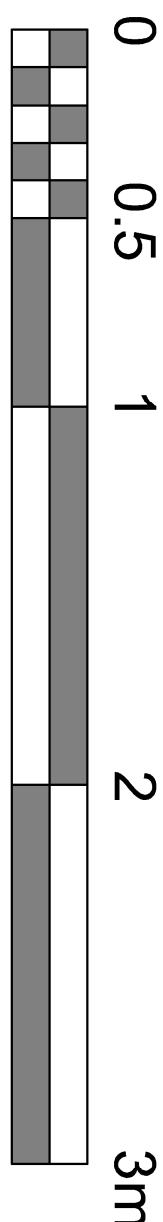

5th TILE COURSES SOFFIT AND
FASCIA REMOVED. PLATE FIXED
TO EXISTING ROOF JOISTS
HANGERS TO PICK UP NEW FLAT
ROOF JOISTS