


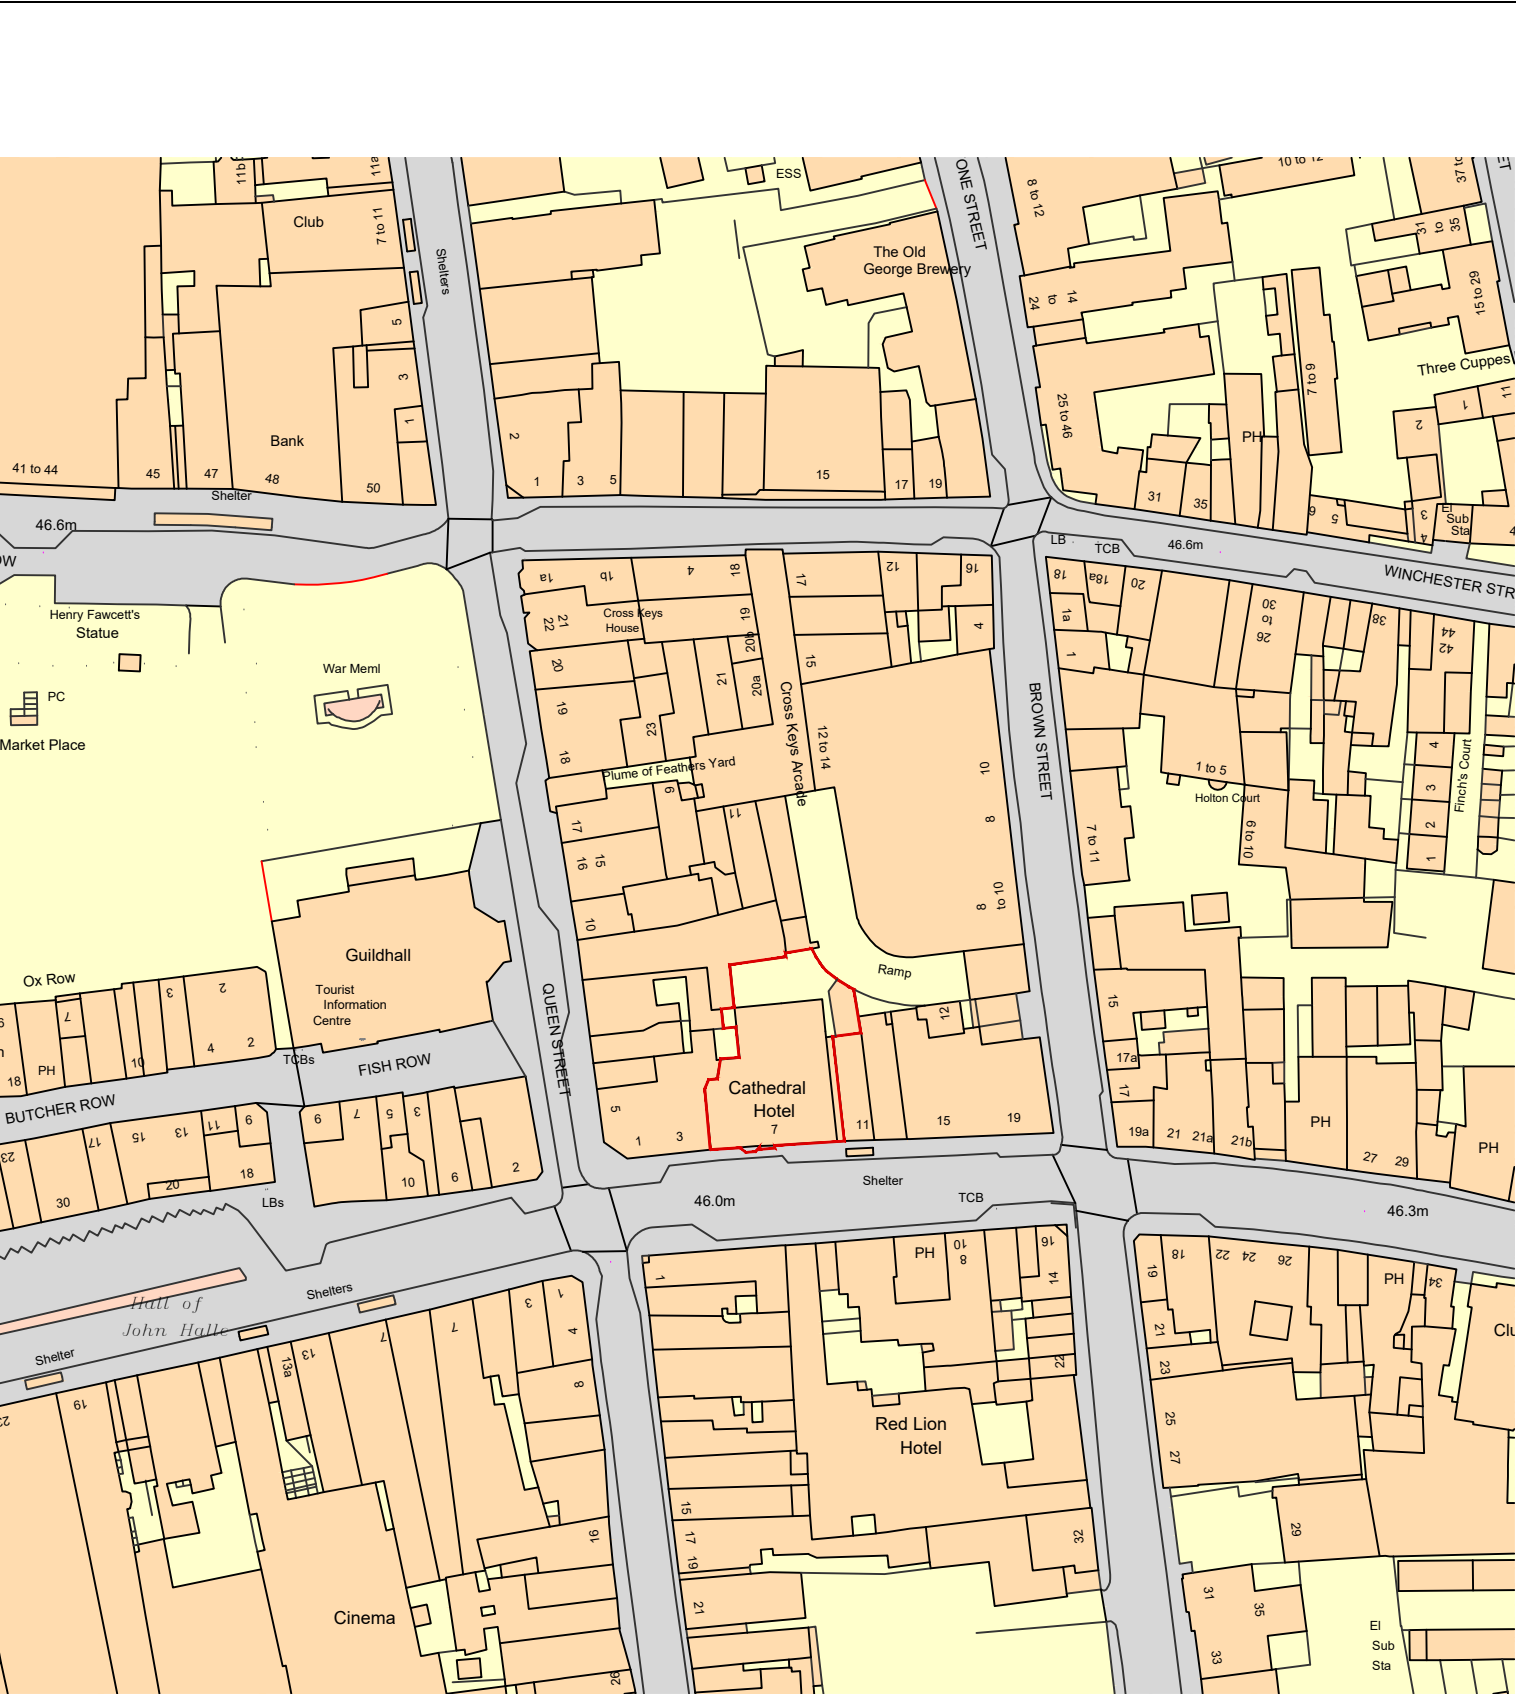


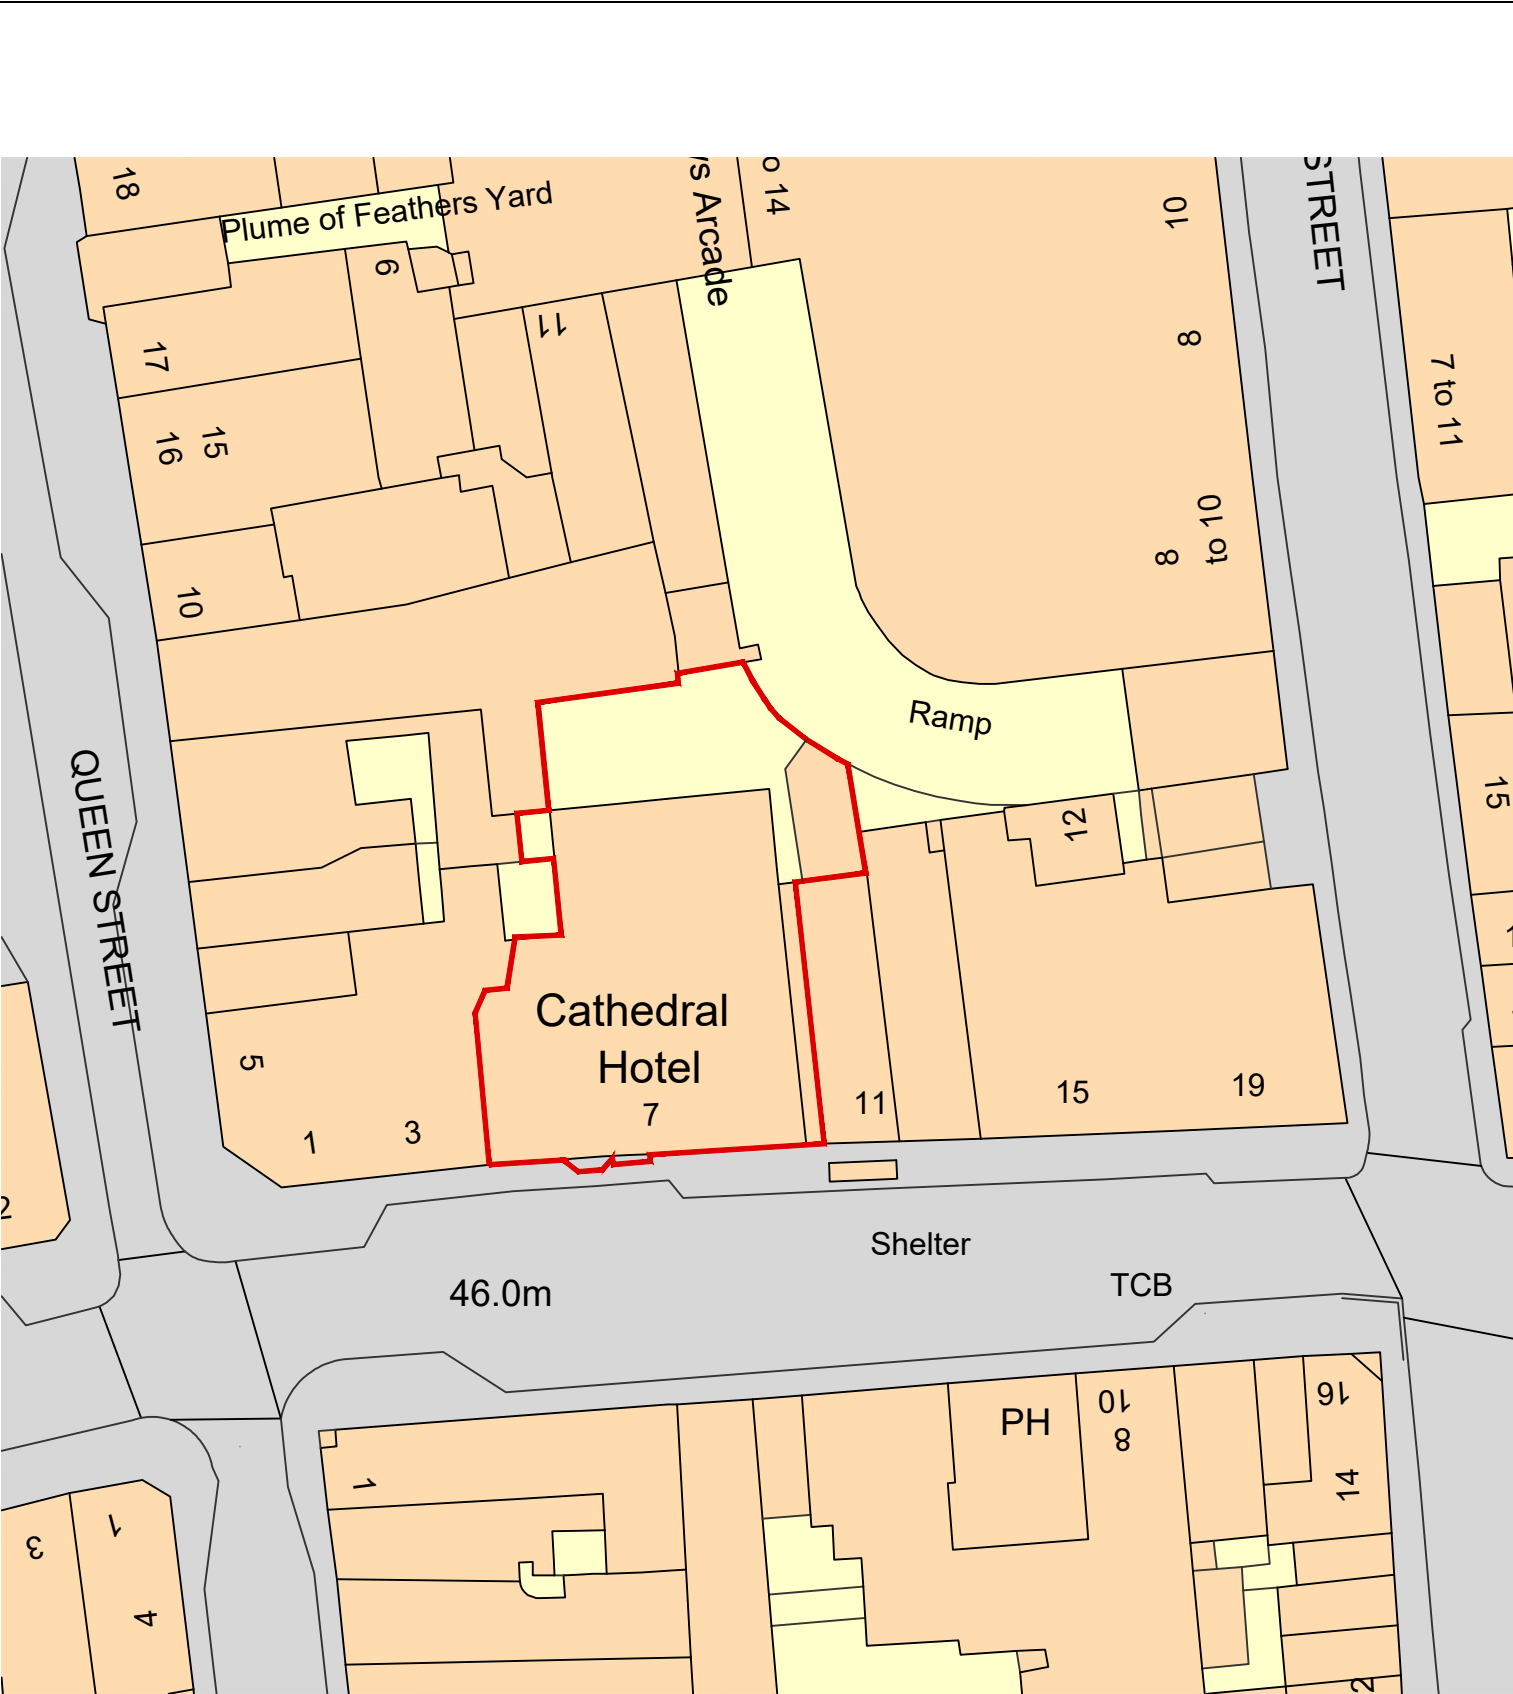

Proposed Site Location Plan
1:1250

 

Proposed Site Plan
1:500

 

Notes: - All drawings are subject to Planning and Building Control consent. - The details shown are for design intent purposes only and are subject to further design development with suppliers and sub-contractors - Proposals subject to consultation and approval from Local Authority Building Control or an Approved Inspector - All setting out dimensions should be checked on-site prior to construction and any discrepancies and/or omissions should be reported to the Architect immediately			P02 05.08.26 Scale Bar Added			Drawn By: SM Project No: 23007 Date: 08.10.24 Scale: Varies @A3 Checked By: MD Dwg No: 101 Date: 10.10.24 Rev: P02	Issued for: Planning Project/Client: Cathedral Hotel Salisbury SP1 2AJ Drawing: Proposed Site Plan	Corstorphine & Wright Fordingbridge Studios 27 Glasshouse Studios, Fryern Court Road, Fordingbridge, SP6 1QX 01425 655906 corstorphine-wright.com The copyright of this drawing is vested with Corstorphine & Wright Ltd and must not be copied or reproduced without the consent of the company.
	Rev.	Date	Details	Drawn	Checked			