


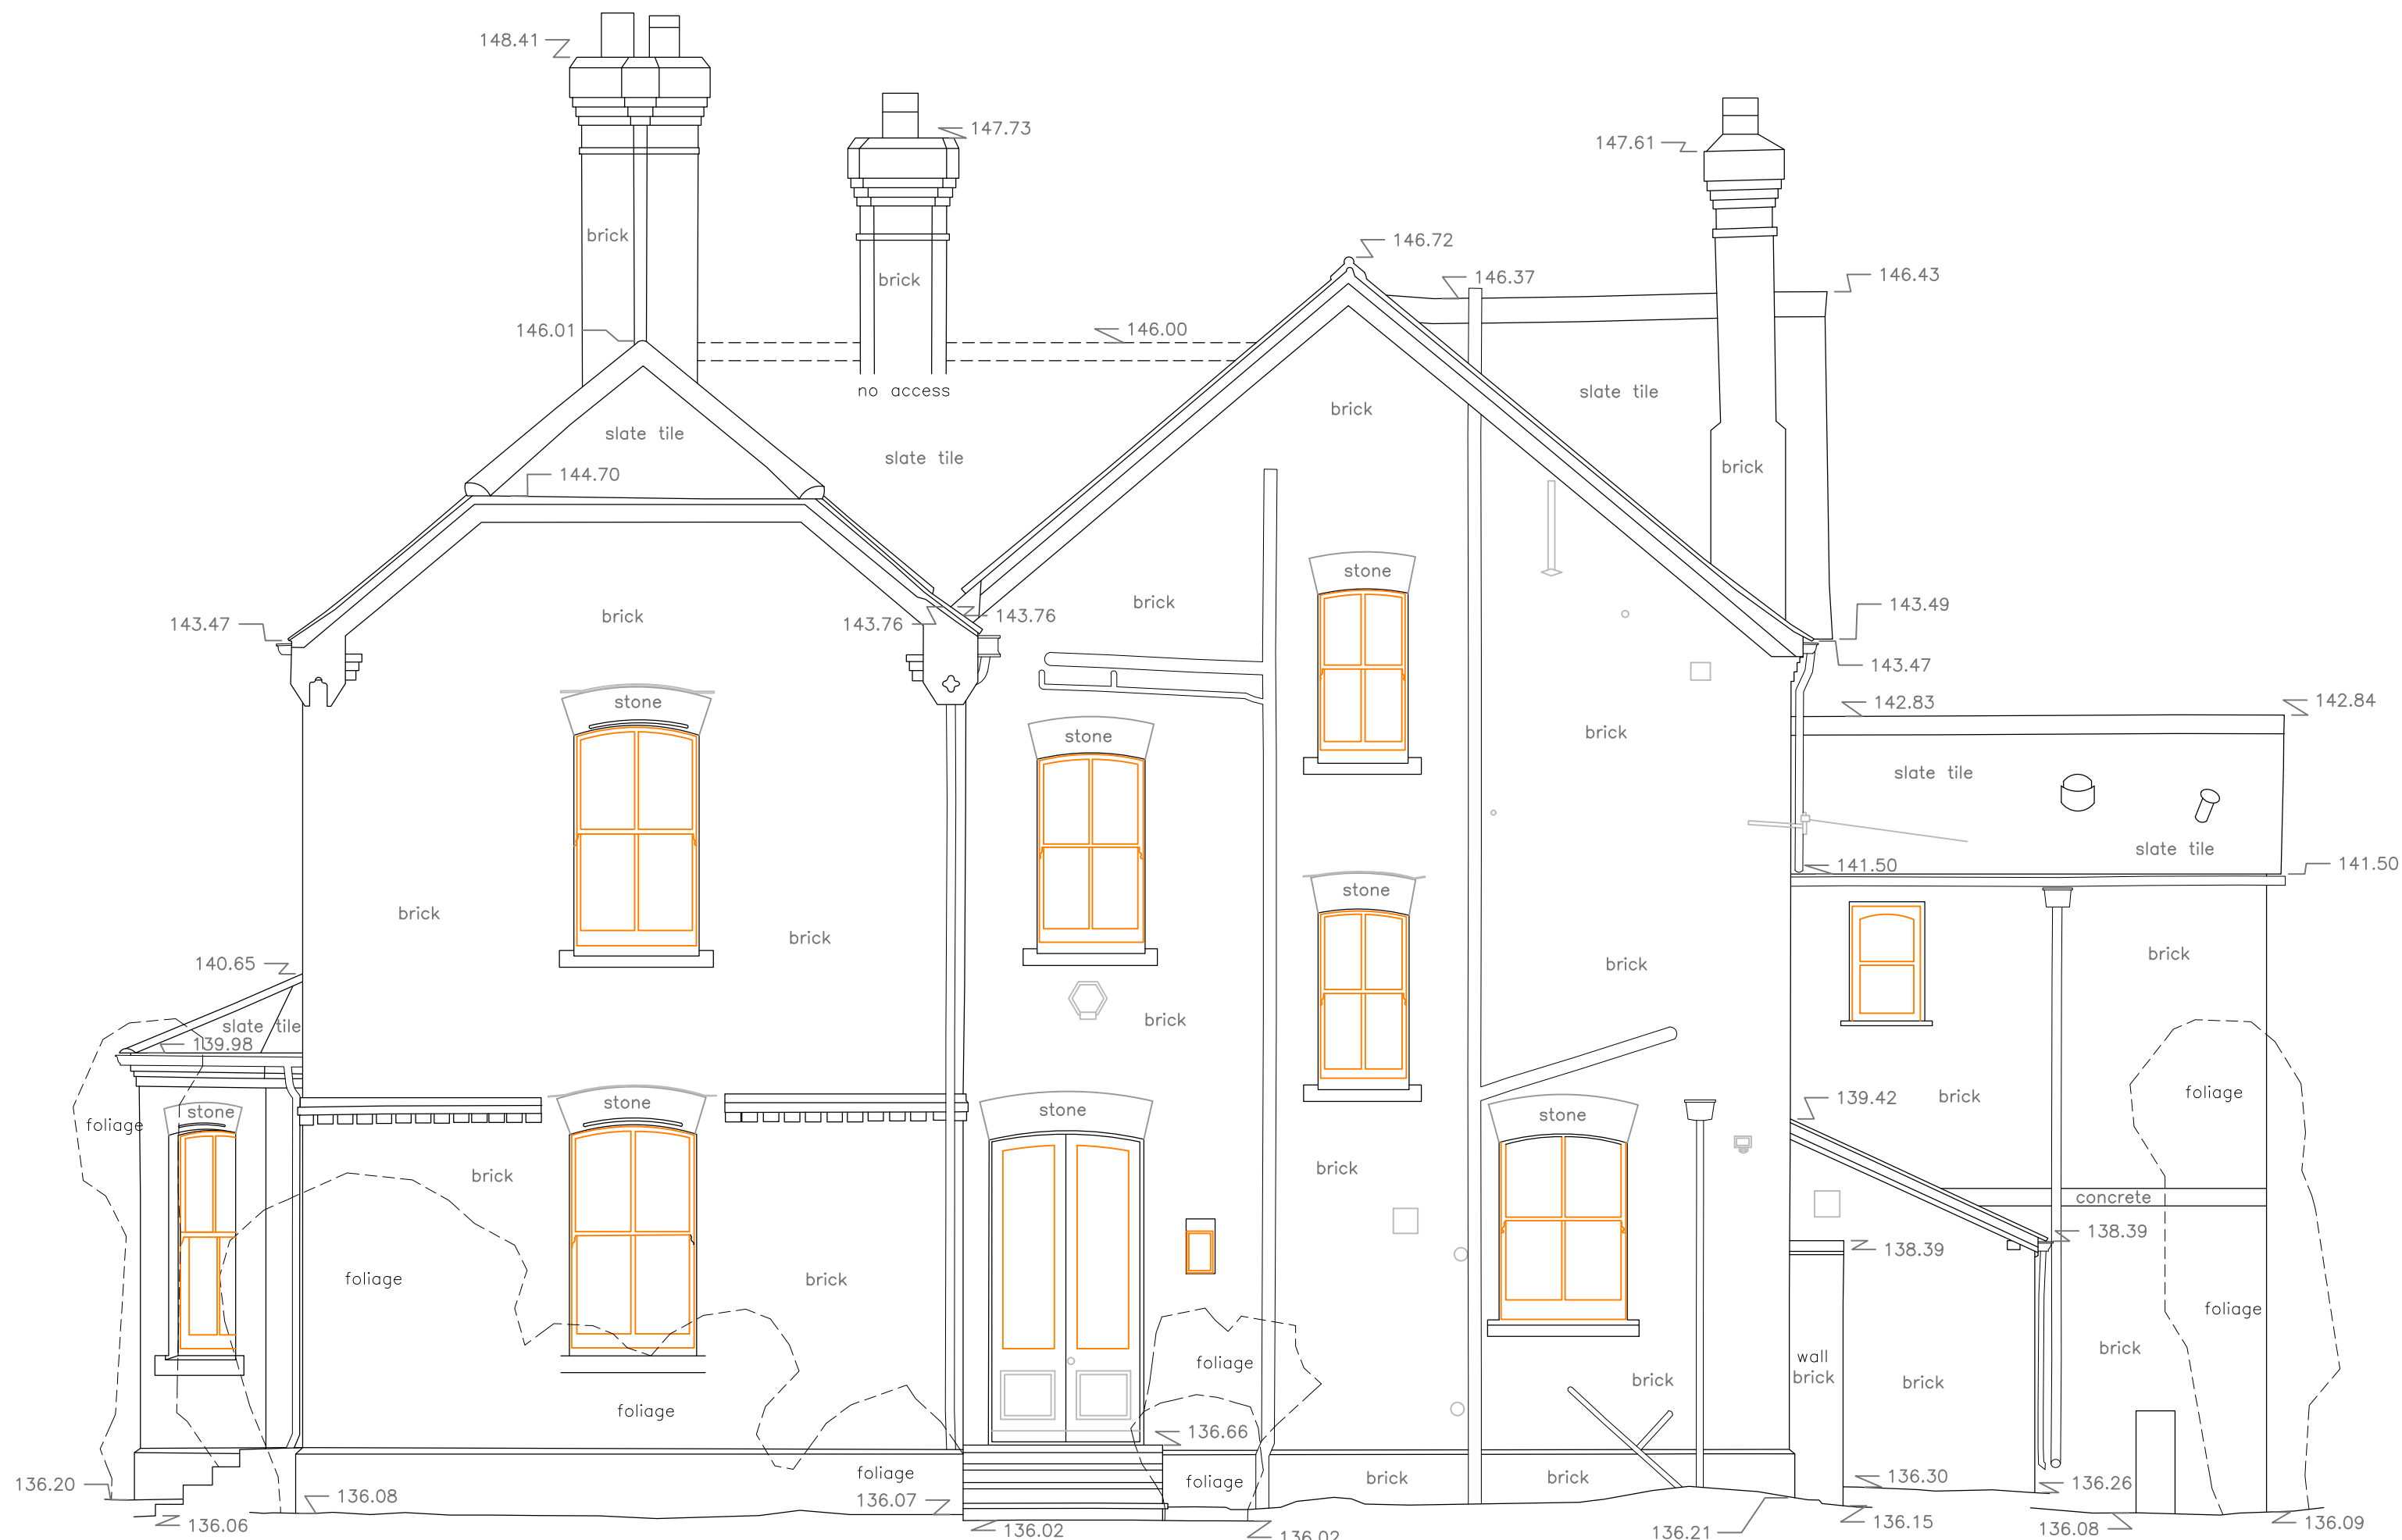

EAST ELEVATION




NORTH ELEVATION



Scale 1 : 50

Elevation Locations

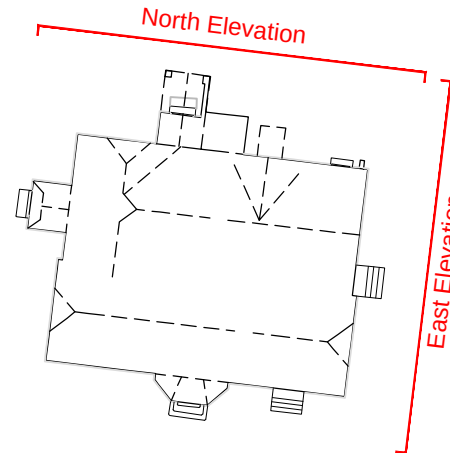

Land & Measured Building Surveyors

27-29 New Street
Charfield
Wotton under Edge
South Glos.
GL12 8ES

Project Name:
The Old Vicarage
Collingbourne Kingston, Wiltshire SN8 3SE

Drawing Title:
Existing Elevations - House

Client:

Agent:
Fowler Architecture & Planning

Date: 22nd April 2026 Scale: 1:50 @ A1

Grid Orientation North GPS Sheet ID MFOldVicarageELH Rev None

Site Level Datum OS GPS Surveyed By BS Drawn By EK

