





Storage Container
Typical Floor Plan and Elevations



Scale 1:100 @ A3

GIA APPRX. 12.9M2
RAL 6007 GREEN

ALL CONTAINERS ELEVATED BY 600mm
ON CONCRETE BLOCK PADS

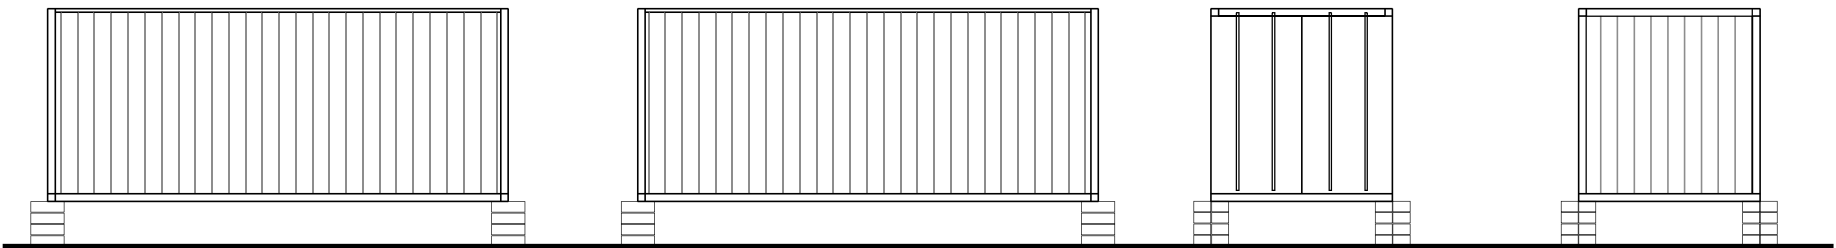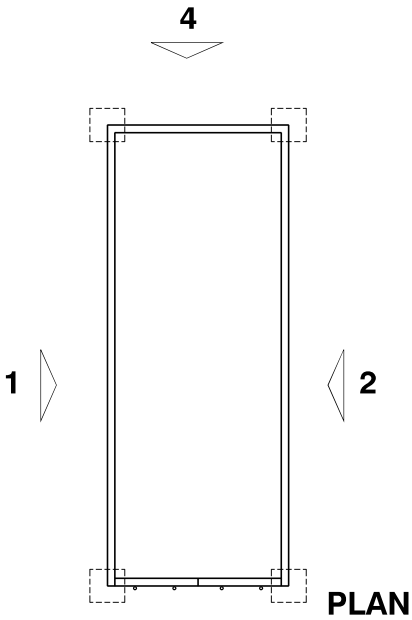

ELEVATION 1

ELEVATION 2

ELEVATION 3

ELEVATION 4

A CCTV MOUNTED ON 2M POLE



B LED SECURITY LIGHTING MOUNTED ON 0.6M POLE

Bin Store
Plan and Elevations



Scale 1:50 @ A3

TIMBER FENCE POSTS AND PANELS

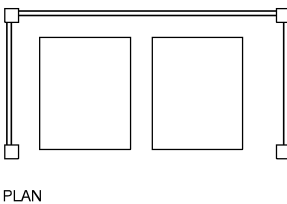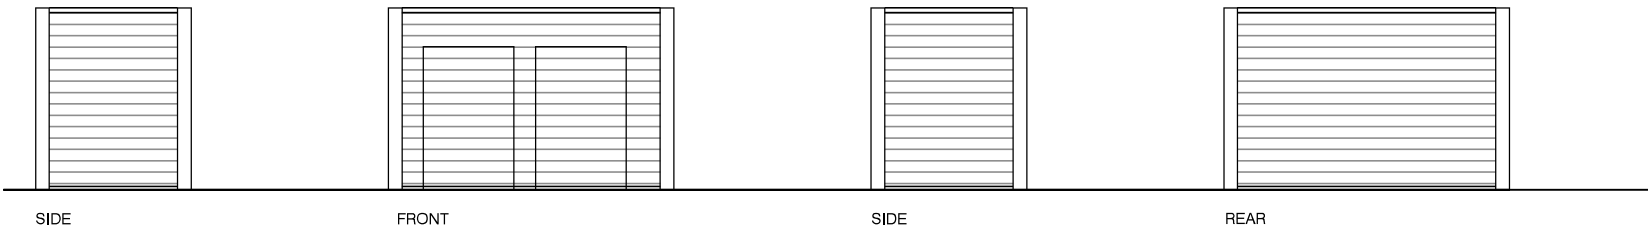

- PLANNING -

REV 02