




Material Key

- 1. Clay Facing Brickwork with Lime Mortar
- 2. Zinc Standing Seam Cladding
- 3. Clay Roof Tiles
- 4. Zinc Standing Seam Roof
- 5. Zinc Rainwater Goods
- 6. Timber Door with Sidelight
- 7. Zinc Entrance Canopy
- 8. Zinc Dormer Window
- 9. Powder Coated Metal Windows & Doors (Grey)
- 10. Zinc Oriel Window
- 11. Conservation Rooflight

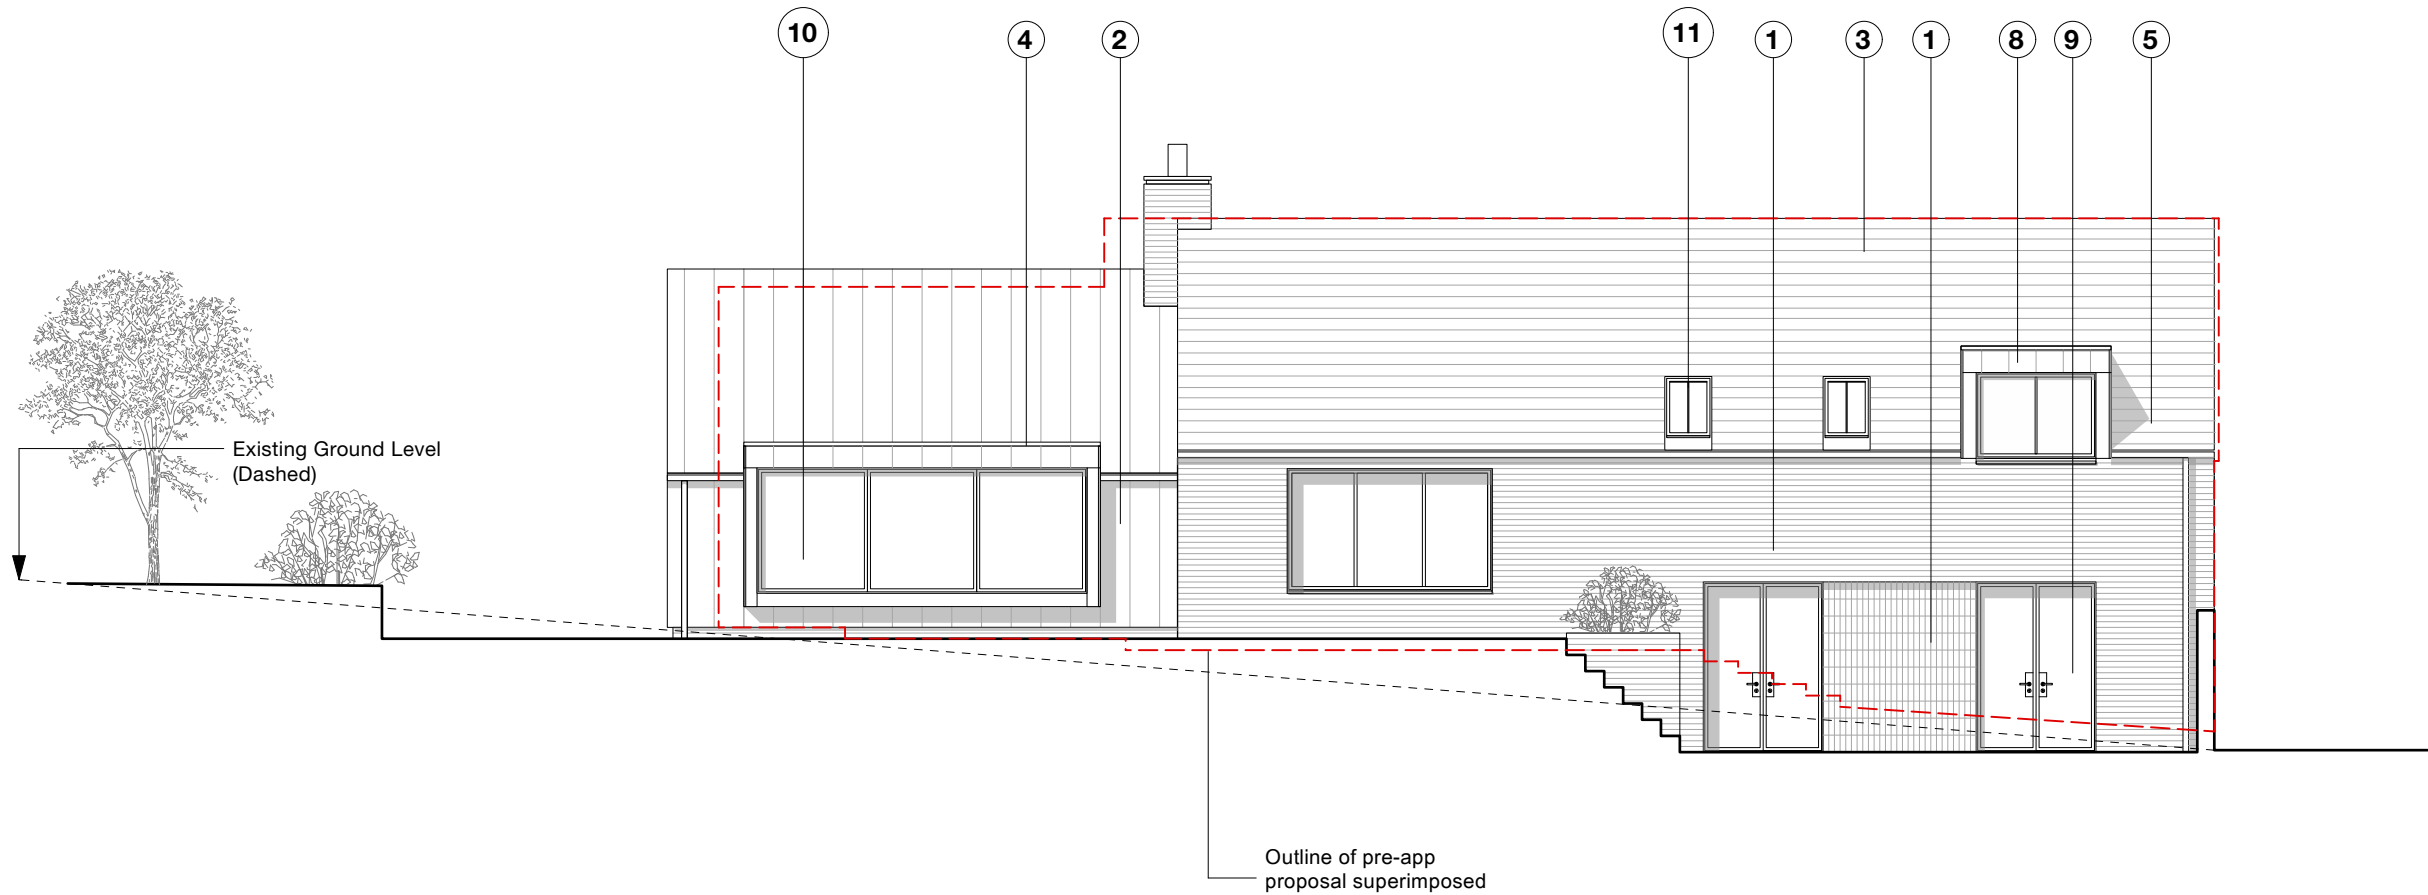

West Elevation
Scale: 1:100

Key Plan

 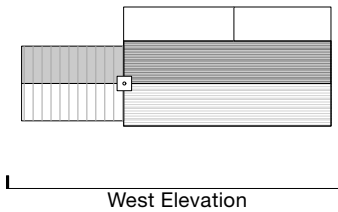

Milton Architects Ltd
Old Stables Court The Parade
Marlborough Wiltshire SN8 1NE

Telephone 01672 514354
Email mail@miltonarchitects.co.uk

Project : Land to Rear of Four Candles House
 Chandlers Yard
 Marlborough

Contents: PROPOSED - Elevations WEST

Date : April 2026

Scale : 1:100 Size : ISO A3

Drawing :	2519 / 3_201	P2
-----------	--------------	----