
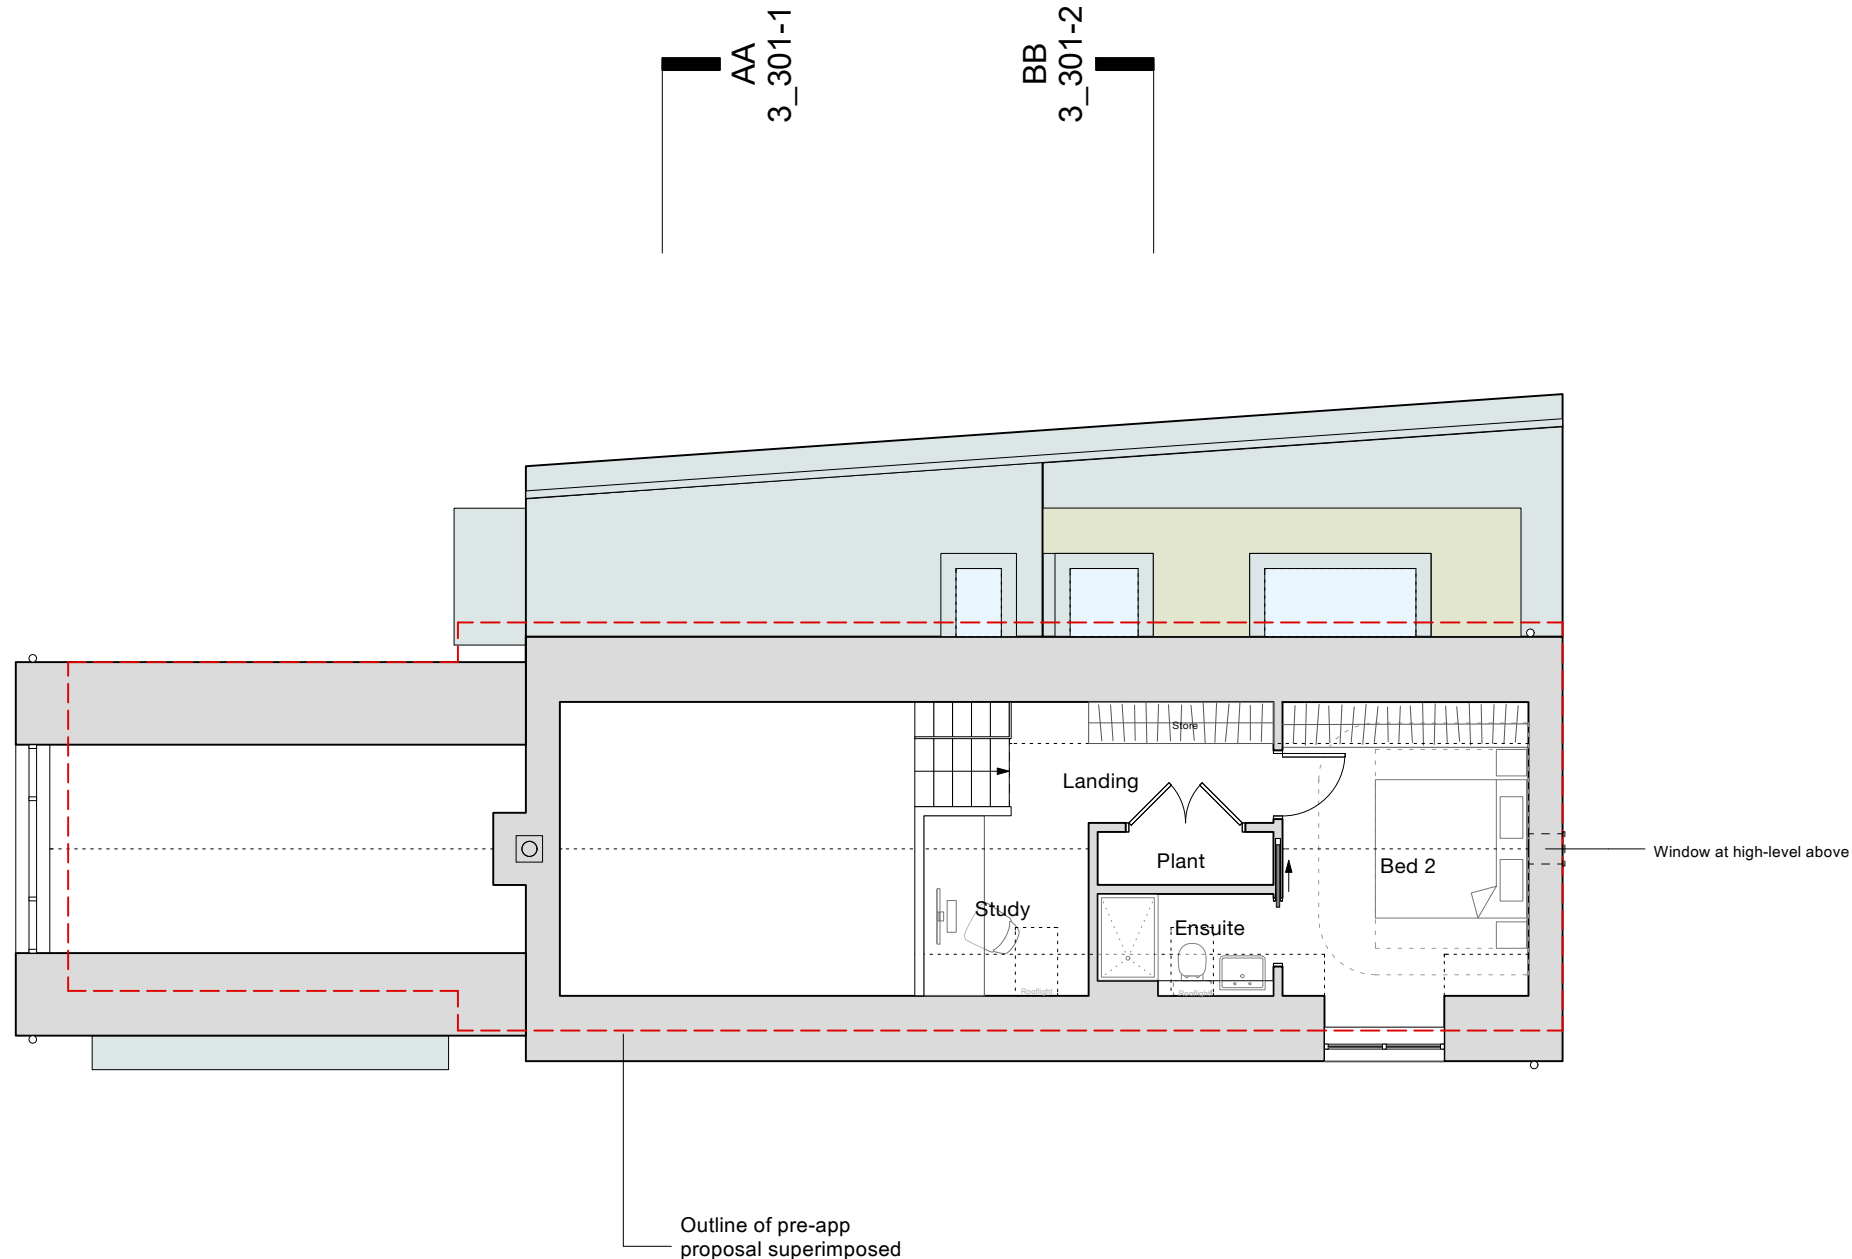
 


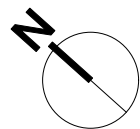

Milton Architects Ltd
Old Stables Court The Parade
Marlborough Wiltshire SN8 1NE
Telephone 01672 514354
Email mail@miltonarchitects.co.uk

Project : Land to Rear of Four Candles House
Chandlers Yard
Marlborough
Contents: PROPOSED - Mezzanine Floor Plan

milton architects

Date : April 2026
Size : ISO A3

Scale : 1:100

Drawing : **2519 / 3_102** **P3**