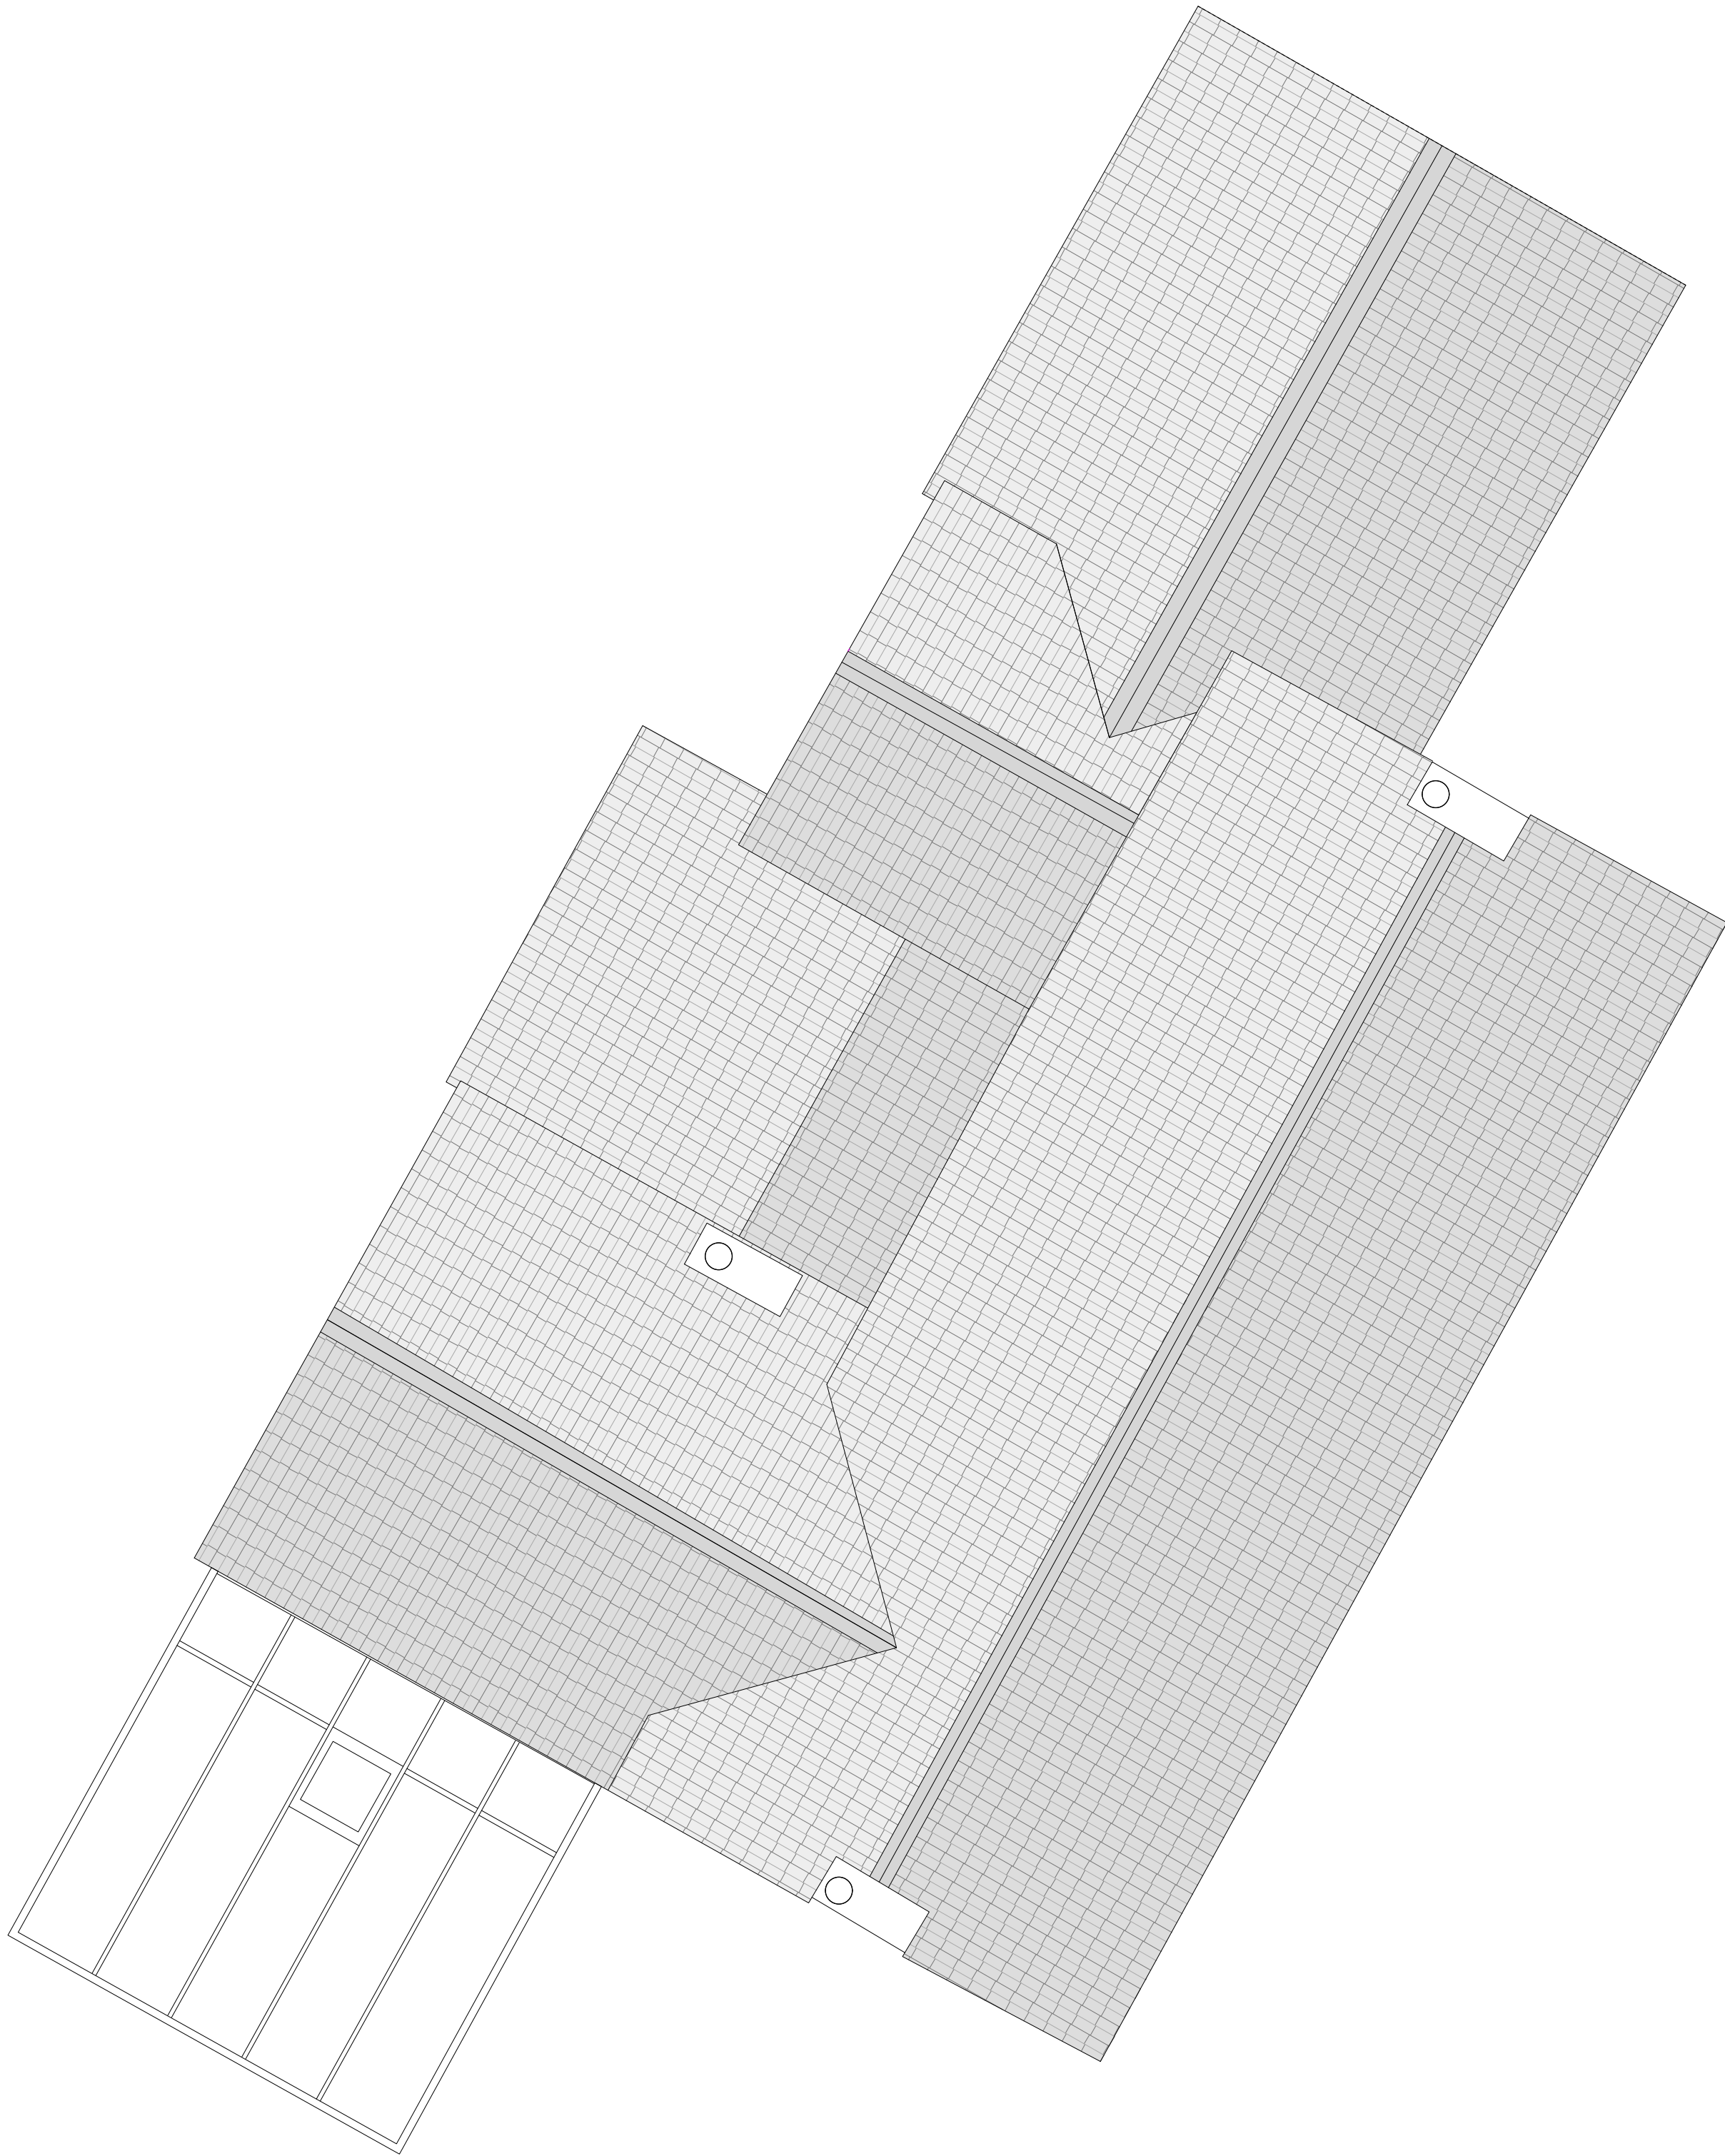
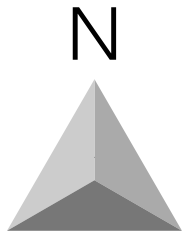


key

c

cil level

cl

cover level

el

eaves level

f/b

floor to u/s of beam

6000

floor to ceiling height

fl

floor level

fr

flat roof level

gy

gully

h

head level

il

invert level

m/h

manhole

overhead cables

radiator

re

rodding eye

rg

road gully

rl

ridge level

rv

rain water pipe

sv

stop valve

sw

straining wire

top of chimney

top of rafter

top of tree (approx)

top of vent pipe

top of well

telegraph pole

underside of beam

underside of ceiling

underside of fascia

underside of purlin

underside of ridge

underside of vent pipe

1. the copyright of this drawing is vested in Prism Measured Surveys and it may not be reproduced in whole or part or used for the manufacture of any article without the express permission of the copyright holder.

2. all dimensions and measurements to be checked on site.

3. datum set to ODN

PRISM

MEASURED SURVEYS

Prism Measured Surveys,
Ground Floor East,
The Quadrangle, Seale Hayne
TG12 6NQ

1. 01626 836331

site: High House, Conley

title: Roof Plan, as existing

client:
Longleaf Estate

scale of A1:
1:50

project no:
2006.116

date:
May 26

drawn by:
LW

checked by:
CS

revision:
-