



THIS DRAWING IS COPYRIGHT AND SHALL NOT BE REPRODUCED WITHOUT THE ARCHITECT'S CONSENT. THIS DRAWING MAY BE SCALED FOR PLANNING PURPOSES ONLY. ANY DISCREPANCIES FROM THIS DRAWING SHOULD BE NOTIFIED TO THE ARCHITECT, - IF IN DOUBT ASK.

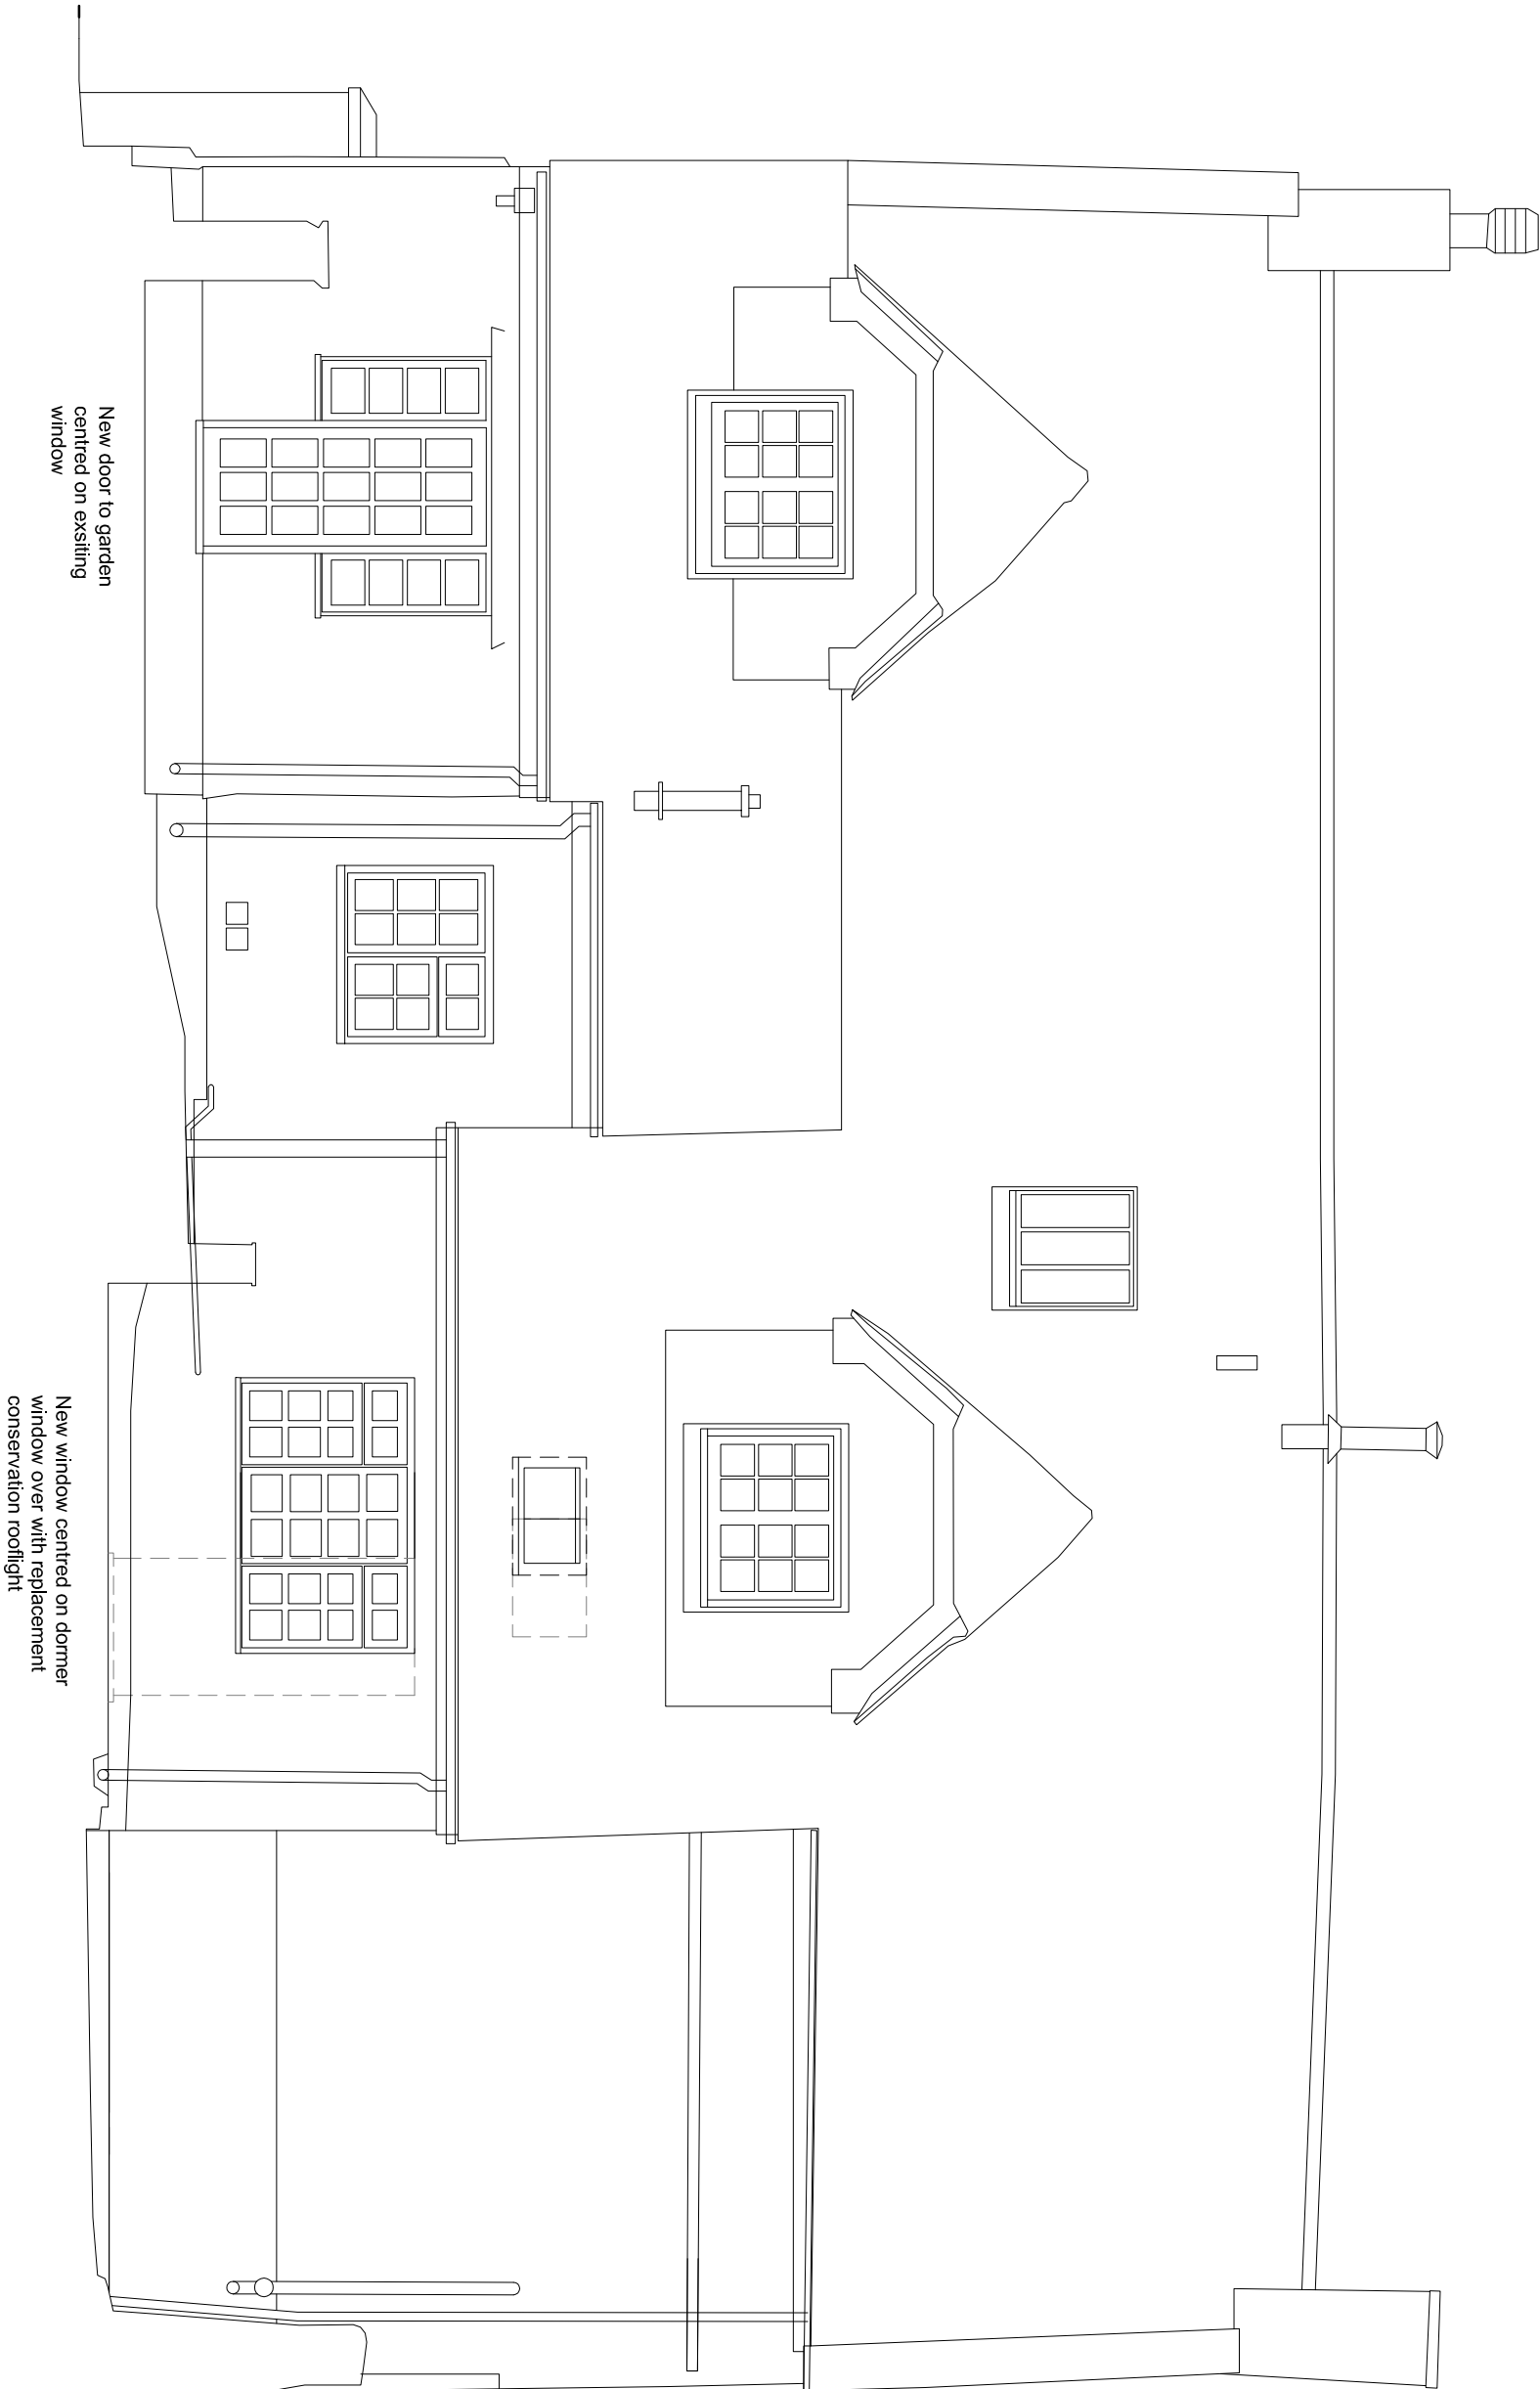

NORTH REAR ELEVATION

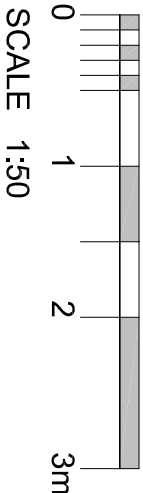

REV	DATE	BY	REMARKS

CLIENT			
MR AND MRS A. BARTON			
PROJECT			
69 HIGH STREET			
HEYTESBURY			
WILTSHIRE			
DRAWING TITLE			
NORTH REAR ELEVATION			
AS PROPOSED			
SCALE	DATE	AUTHOR	
1:50 (at A3)	JULY 2026	IB	
JOB AND DRAWING NUMBER	REVISION		
226001-09			

CS0 TLE -



bta architects

t: +44 (0) 1985 213171

w: www.bta-architects.co.uk