



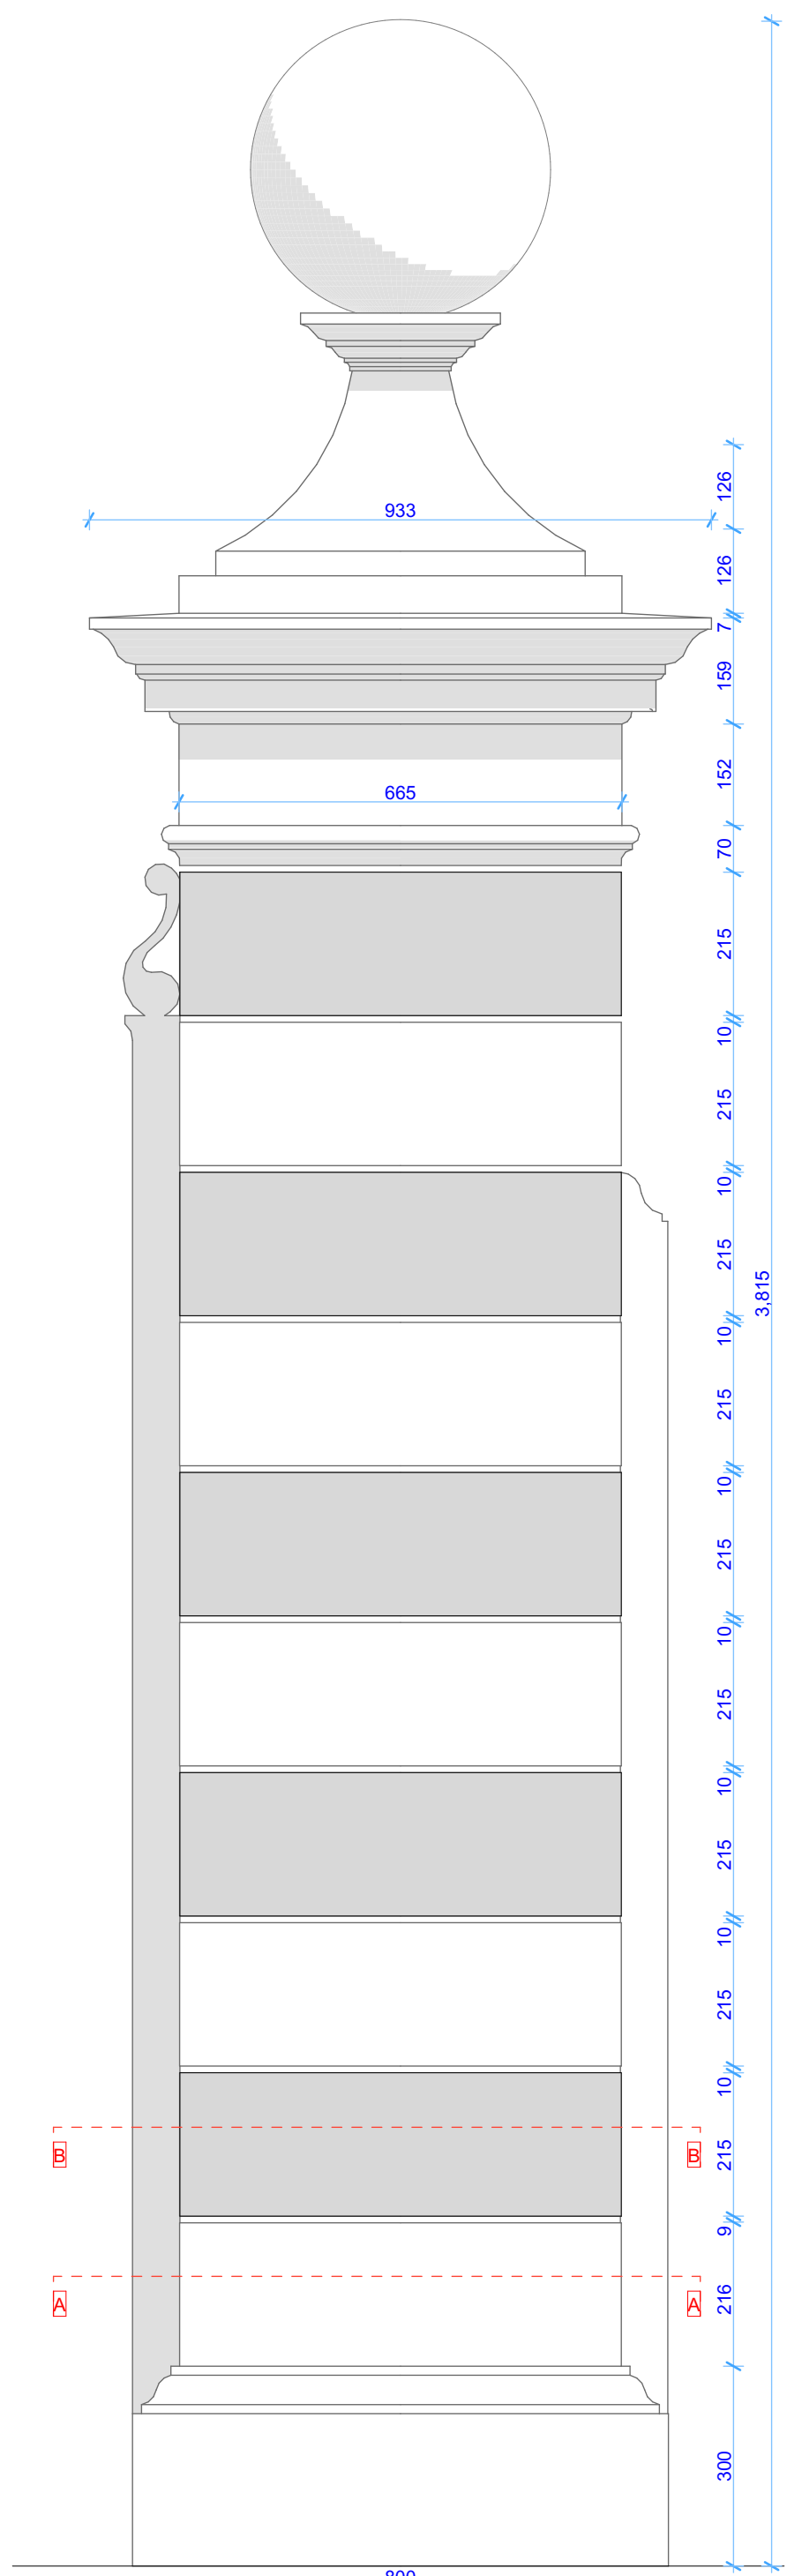


Main Gates Pier Elevation
1:10

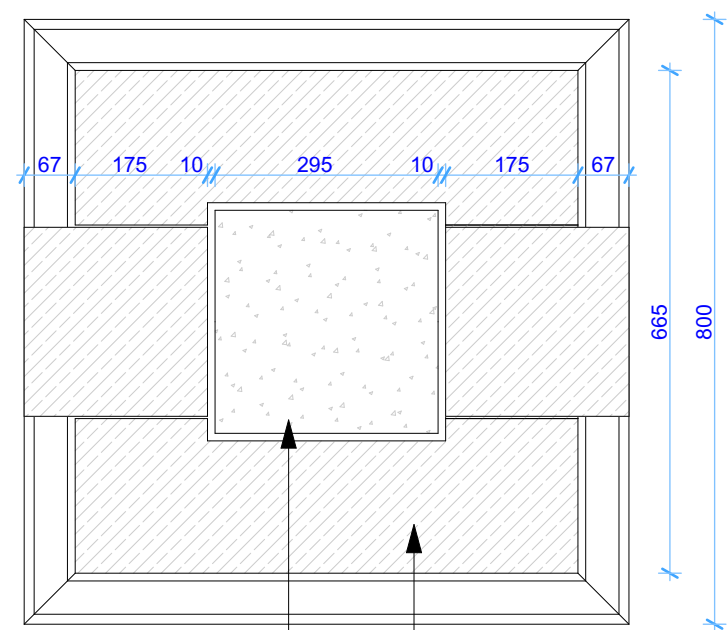


PLAN AA
1:10

Chicksgrove
stone banding
Concrete core

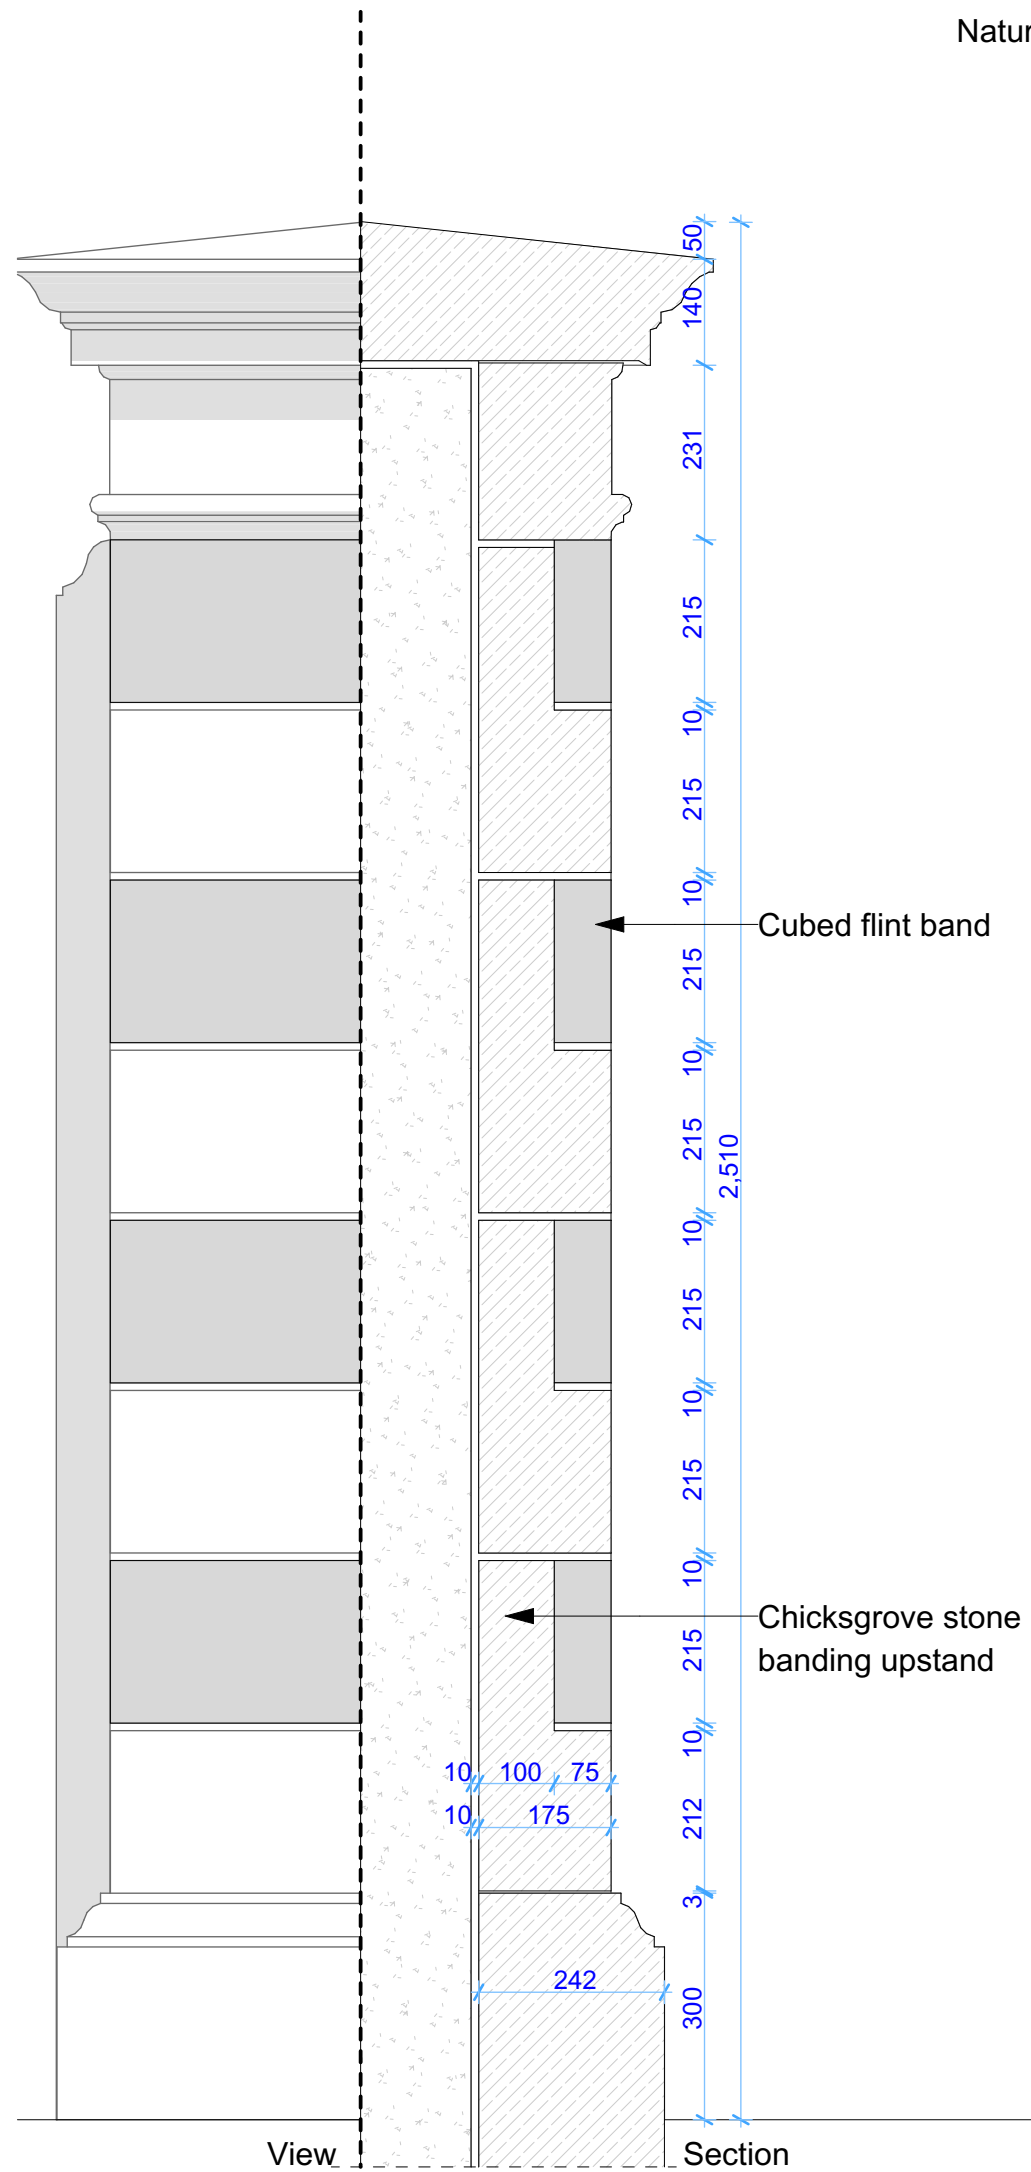


View
Section

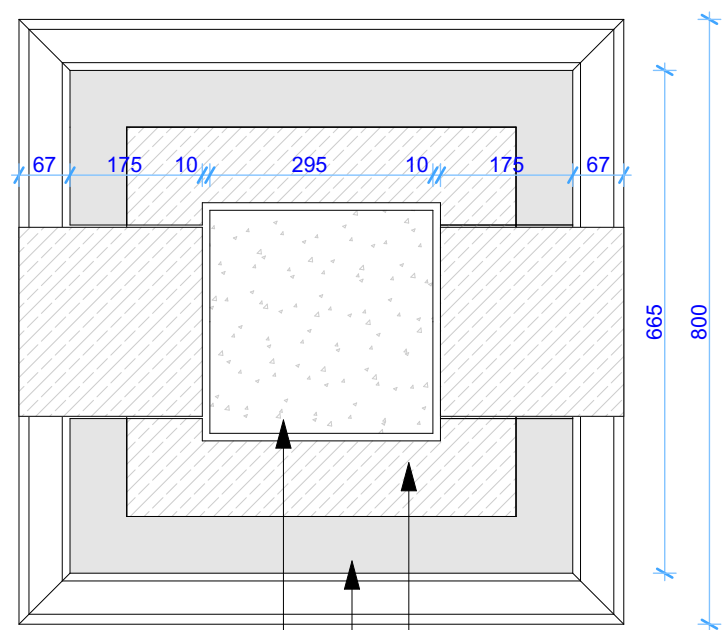


PLAN BB
1:10


Chicksgrove stone
banding upstand
Cubed flint band
Concrete core

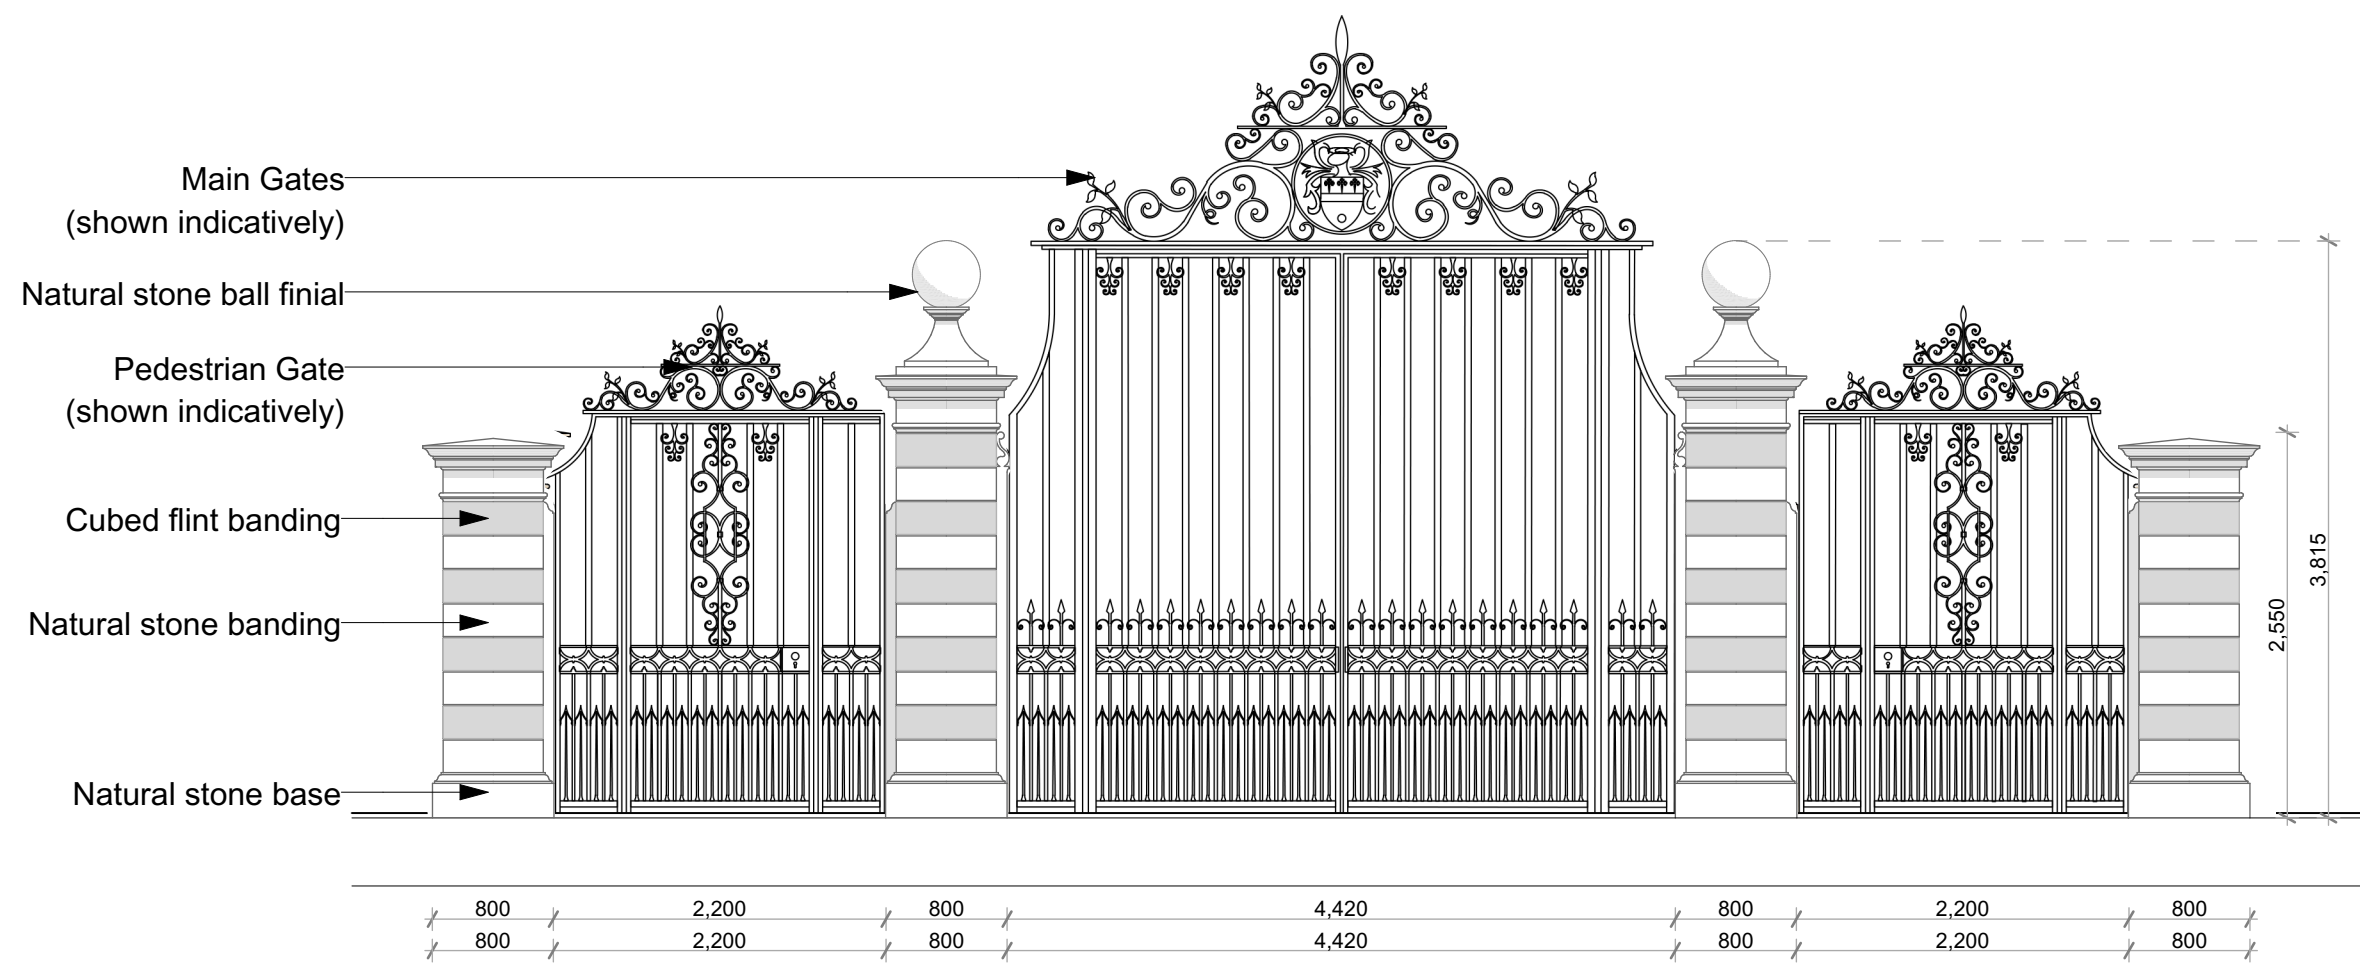


Main Gates Front Elevation 1:50

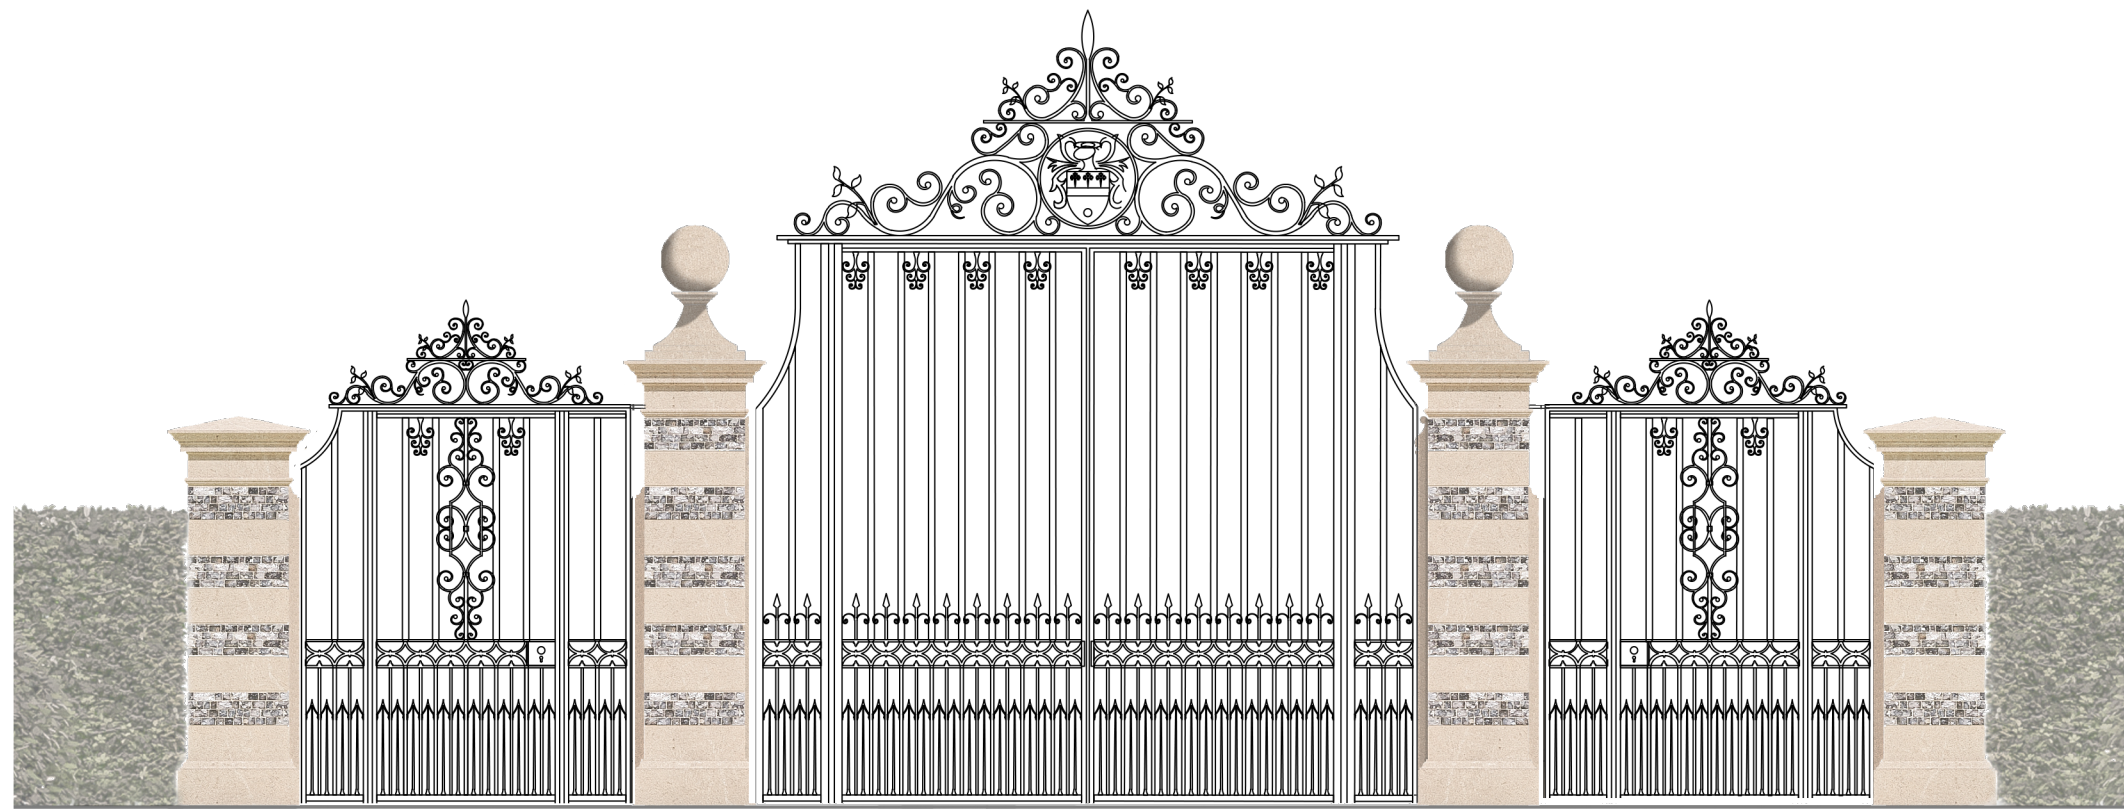


Main Gates Rendered Front Elevation 1:50

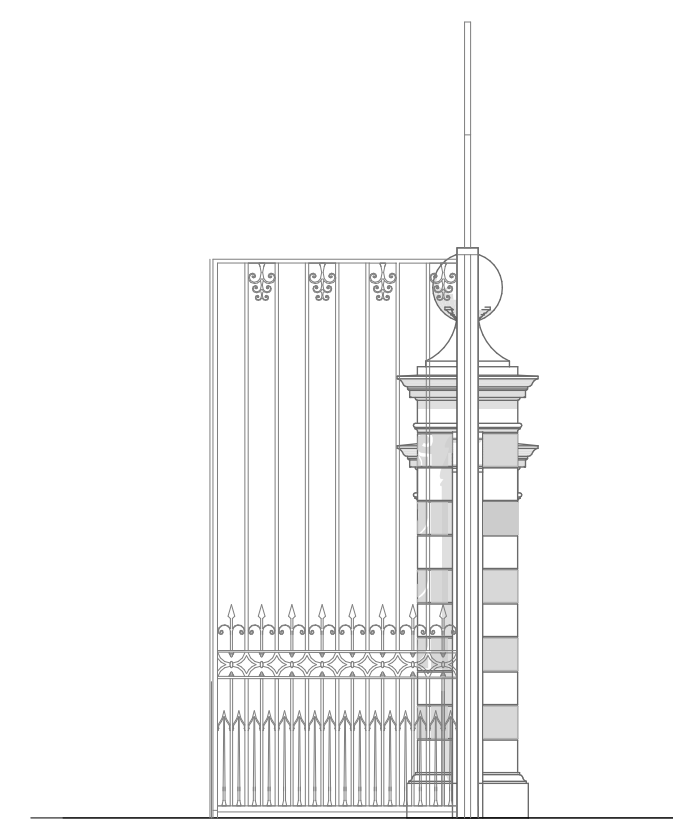

Main Gates Side Elevation 1:50

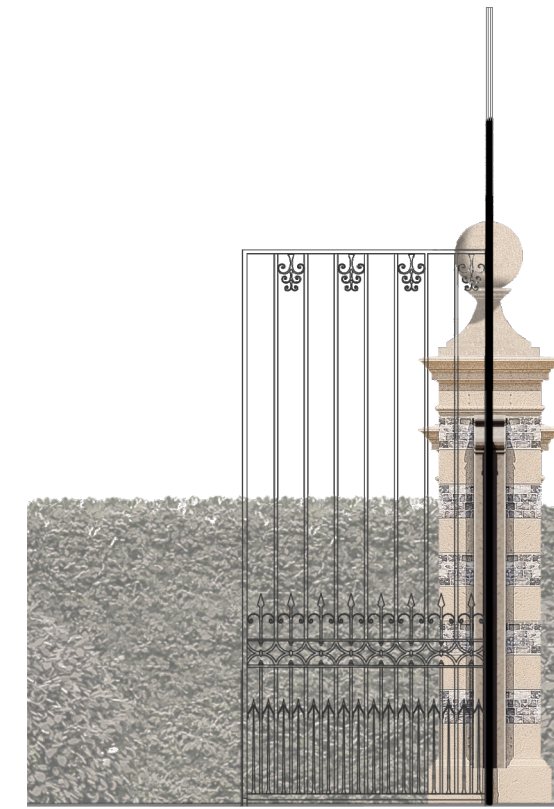


Main Gates Rendered Side Elevation 1:50

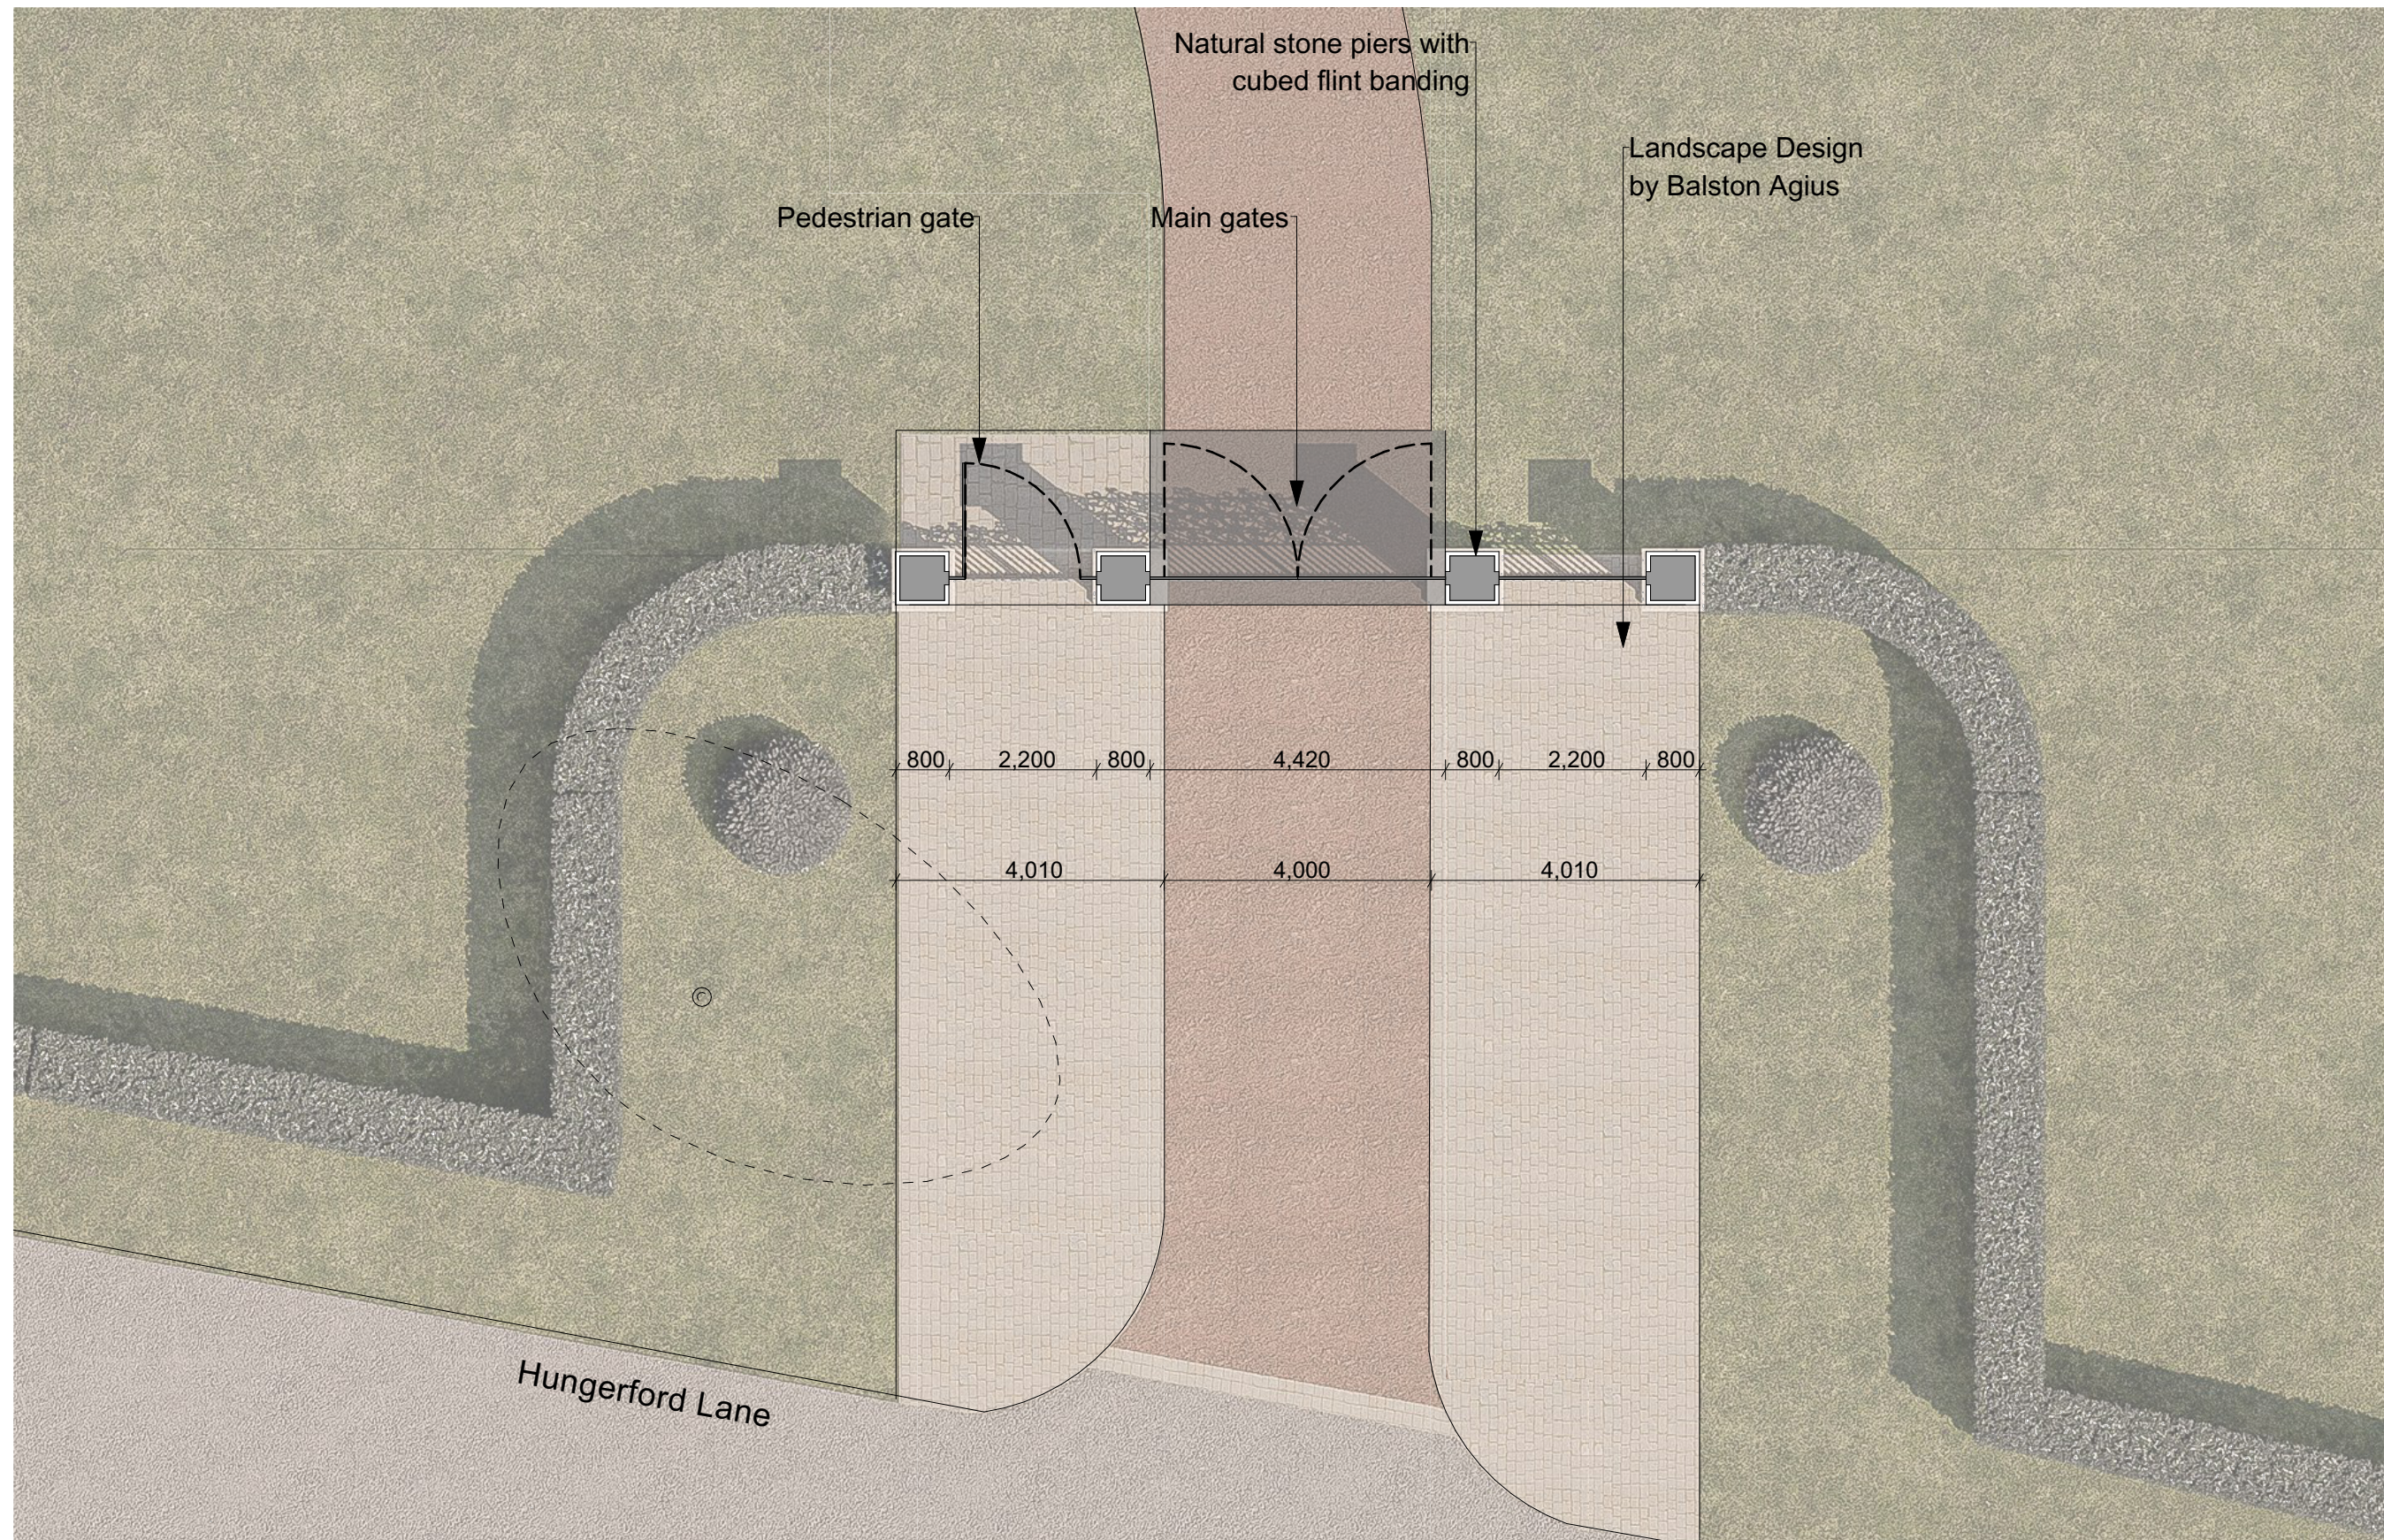

Main Gates Rendered Plan 1:100

Adjacent Properties and Boundaries are shown for illustrative purposes only and have not been surveyed unless otherwise stated.
All areas shown are approximate and should be verified before forming the basis of a decision.
Do not scale other than for Planning Application purposes.
All dimensions must be checked by the contractor before commencing work on site.
No deviation from this drawing will be permitted without the prior written consent of the Architect.
The copyright of this drawing remains with the Architect and may not be reproduced in any form without prior written consent.
Ground Floor Slabs, Foundations, Sub-Structures, etc. All work below ground level is shown provisionally. Inspection of ground condition is essential prior to work commencing.
Reassessment is essential when the ground conditions are apparent, and redesign may be necessary in the light of soil conditions found. The responsibility for establishing the soil and sub-soil conditions rests with the contractor.

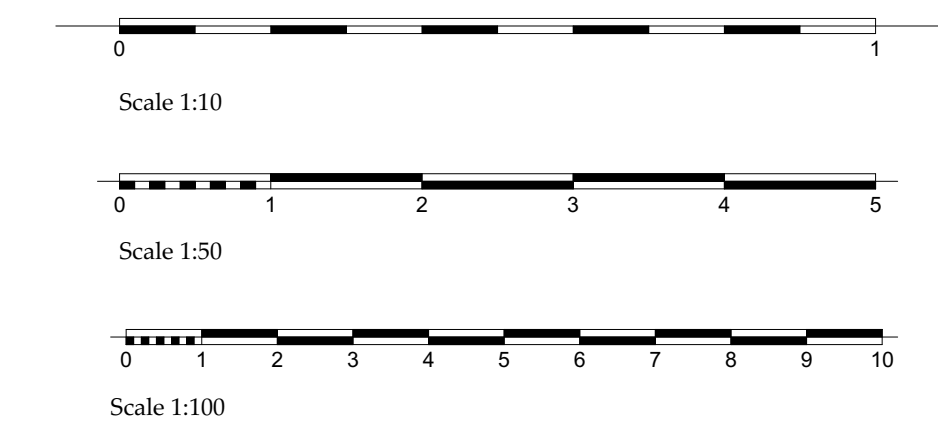

F	16.06.26	Planning Issue - Ironwork Amended	VM
E	14.11.24	Planning Issue	VM
D	29.10.24	Planning Issue	VM
C	11.06.24	For Information	VM
B	27.02.24	Planning Issue	VM
A	08.12.23	Stonework Costing	VM
Rev	Date	Description	Initials

PLANNING ISSUE

PROJECT Conholt Park

TITLE: Main Gate (B32) - Proposals

SCALE: 1:50, 1:100, 1:10 @A1

DATE: February 2024

DRAWING No: 6369-LS-368

DRAWN BY: JL

ADAM ARCHITECTURE

OLD HYDE HOUSE, 75 HYDE STREET
WINCHESTER, HANTS, SO23 7DW, TEL. 01962 843843

WEST WING, SOMERSET HOUSE, STRAND
LONDON, WC2R 1LA, TEL. 020 7841 0140

www.adamarchitecture.com contact@adamarchitecture.com