

THIS DRAWING IS COPYRIGHT AND SHALL NOT BE REPRODUCED WITHOUT THE ARCHITECT'S CONSENT. THIS DRAWING MAY BE SCALED FOR PLANNING PURPOSES ONLY. ANY DISCREPANCIES FROM THIS DRAWING SHOULD BE NOTIFIED TO THE ARCHITECT, - IF IN DOUBT ASK.

CLIENT

Mr & Mrs A Barton

DRAWING TITLE

Floorplans

PROJECT

69 High Street
Heytesbury


ADS SURVEYS

ADS Surveys Ltd
Andell House
Andell Road
Woodstock, Oxfordshire
OX20 2NG
Tel: 07738 462208
Email: andy@ads-surveys.uk


THE SURVEY ASSOCIATION

The horizontal & vertical control of this survey is based on Local Survey grid. All levels should be taken from ADS survey control.

Scale: 1:50	REV.	Drawing No: ADS/1030-FP1
Plotted on A1		© ADS Surveys Ltd. 2014
DATE	DETAILS	
18/03/26	ORIGINAL ISSUE	
SURVEYED AND PROCESSED BY: ADS DRAWN BY: WJ		

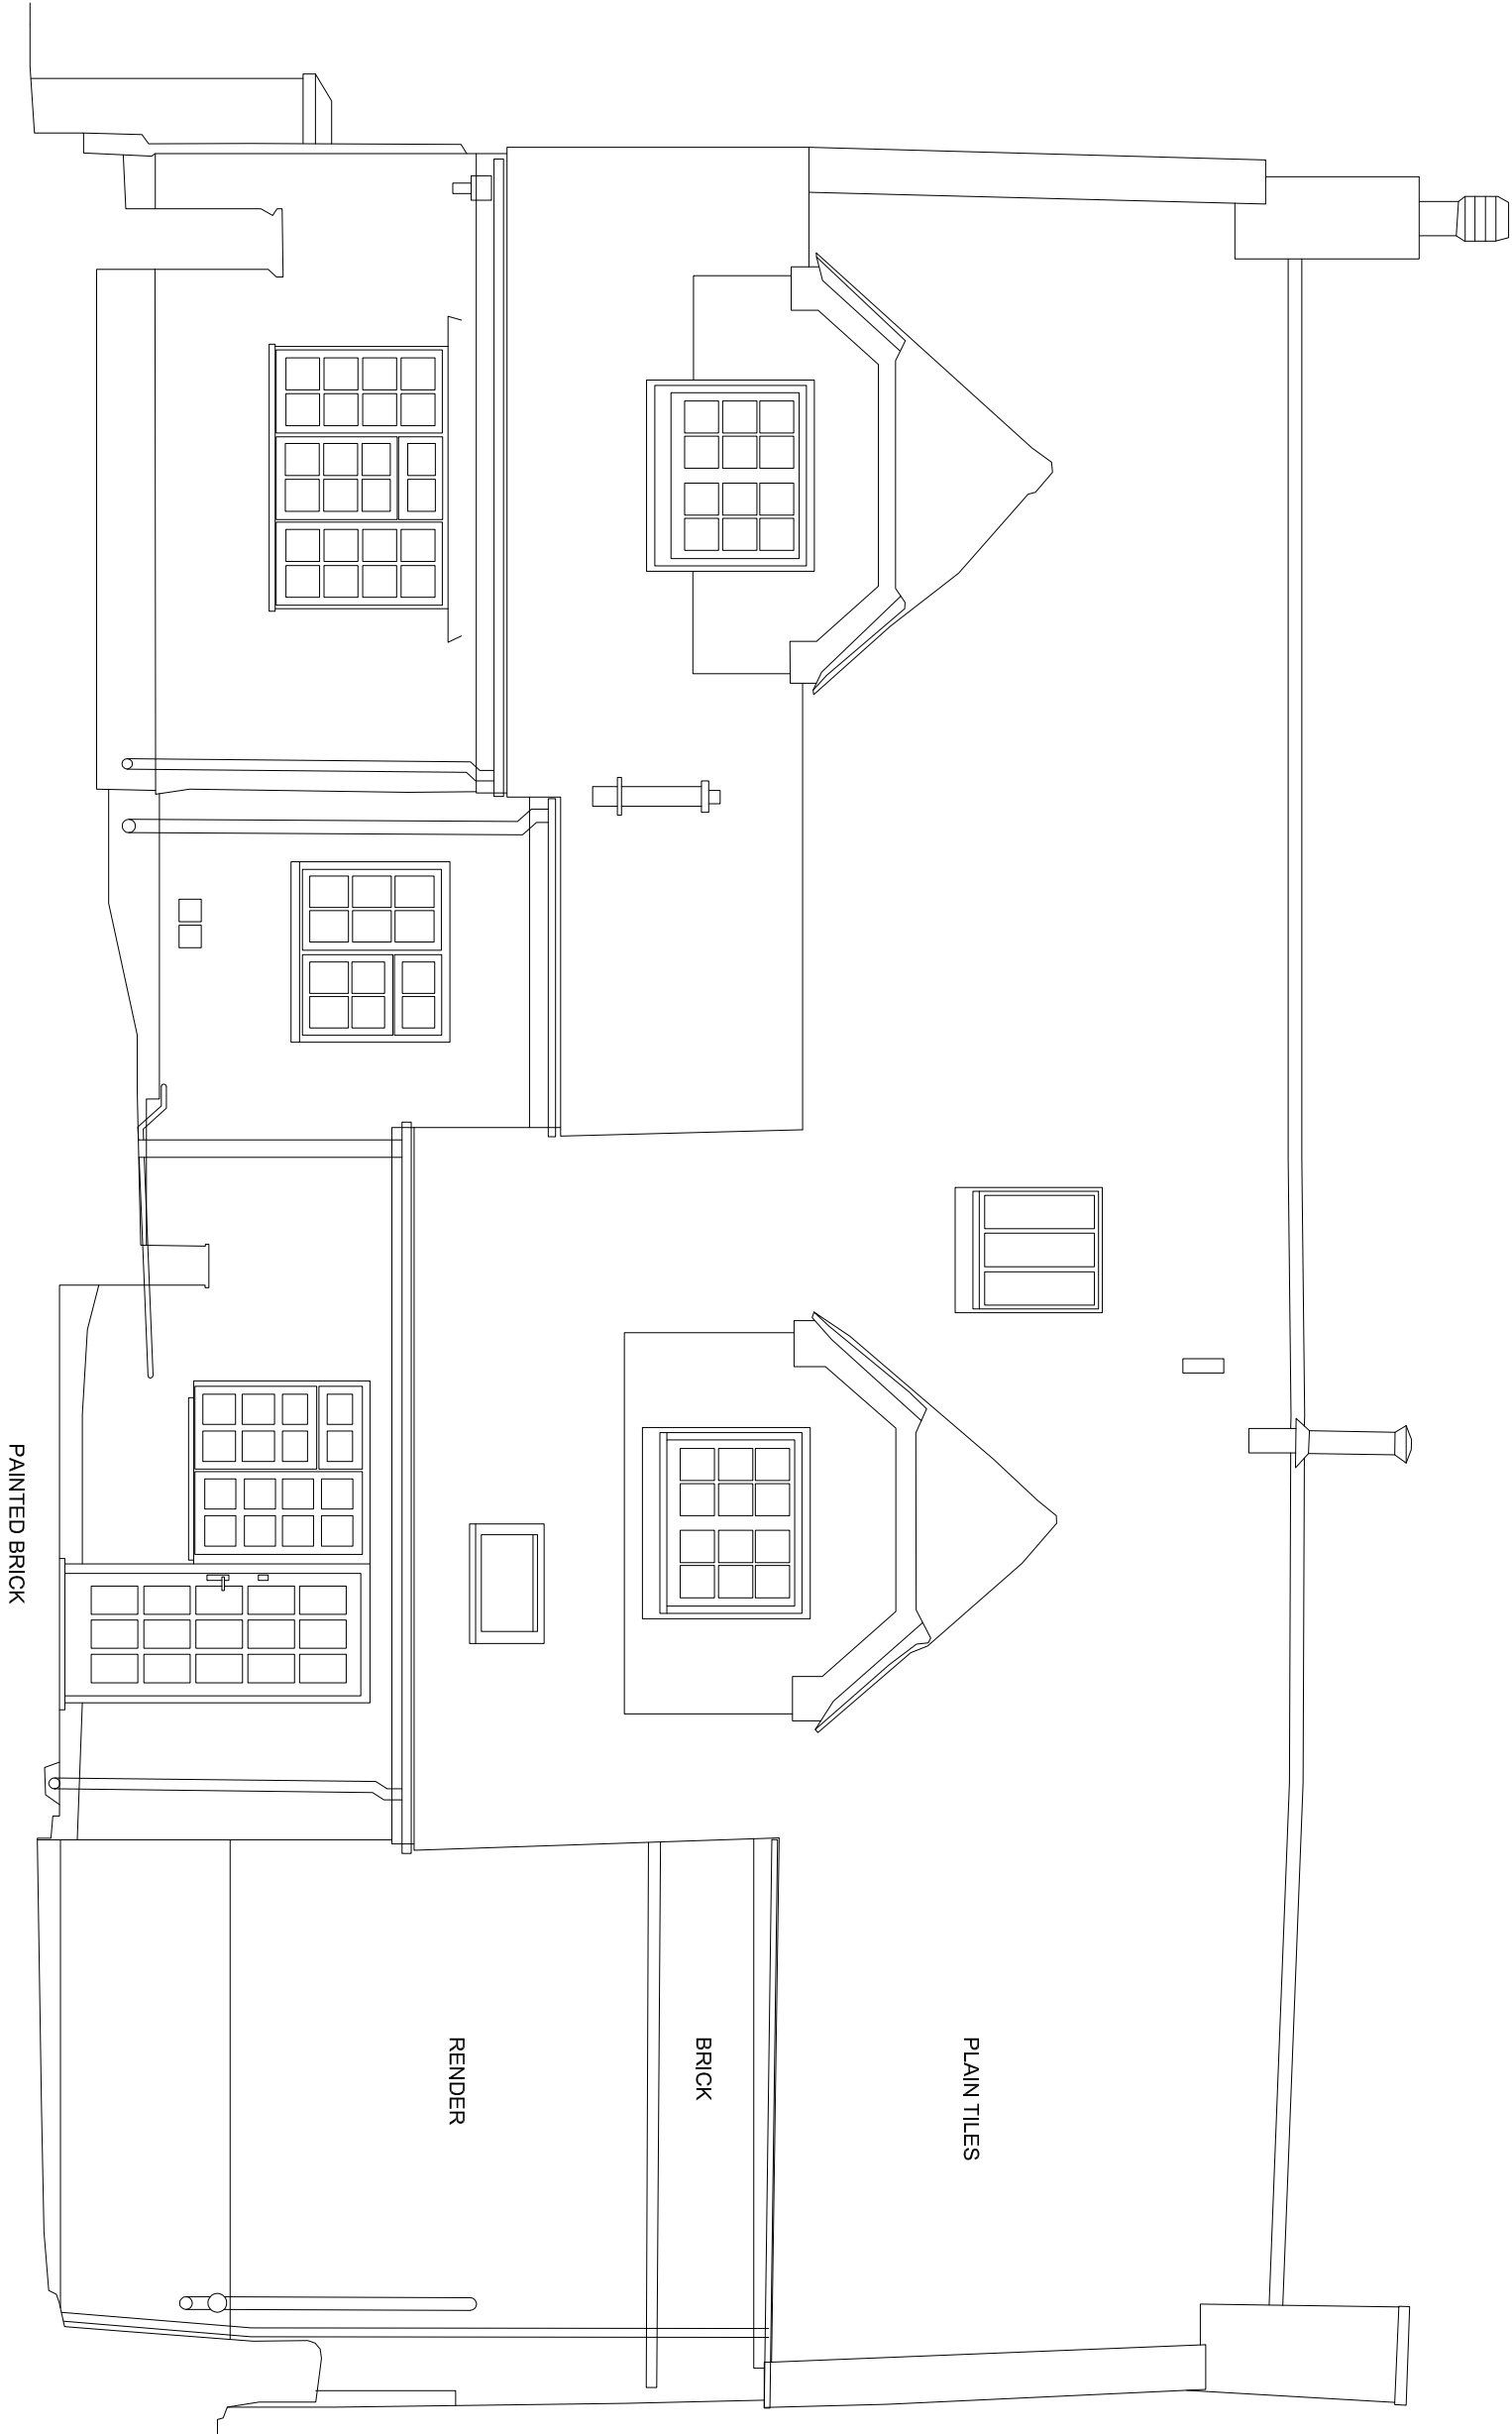

NORTH REAR ELEVATION

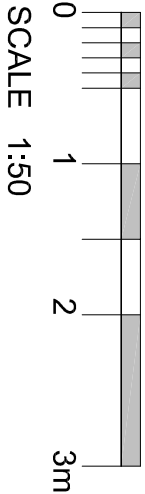

CLIENT

MR AND MRS A. BARTON

PROJECT

69 HIGH STREET
HEYTESBURY
WILTSHIRE

DRAWING TITLE

NORTH REAR ELEVATION
AS EXISTING

SCALE	DATE	AUTHOR
1:50 (at A3)	JULY 2026	ADS
JOB AND DRAWING NUMBER		REVISION
226001-SUR06		

bta architects

T: +44 (0) 1985 213171
W: www.bta-architects.co.uk