

Client

VARDENT DEVELOPMENTS LTD

Project

PICKERS PALMERS FARM,
CARPS LANE
HEYWOOD, WESTBURY,
BA13 4NE

ACORN

architectural

Office 107, 8 The Bridge, Chippingham, Salford M6 6PU
01246 465678
www.acornarchitectural.com

Title

BARN 4 & 6
PROPOSED GRAND FLOOR
PLAN UNIT 9

Date.


FEB. 26

Drwg. No.


2645-606

Rev.

P3

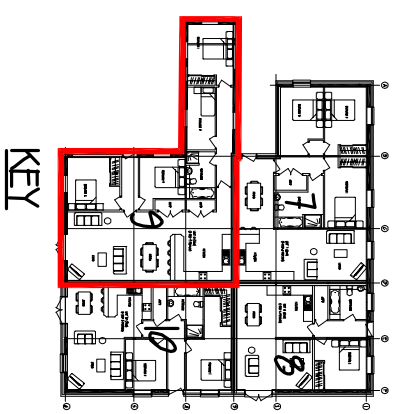

SCALE: 150 @ A3

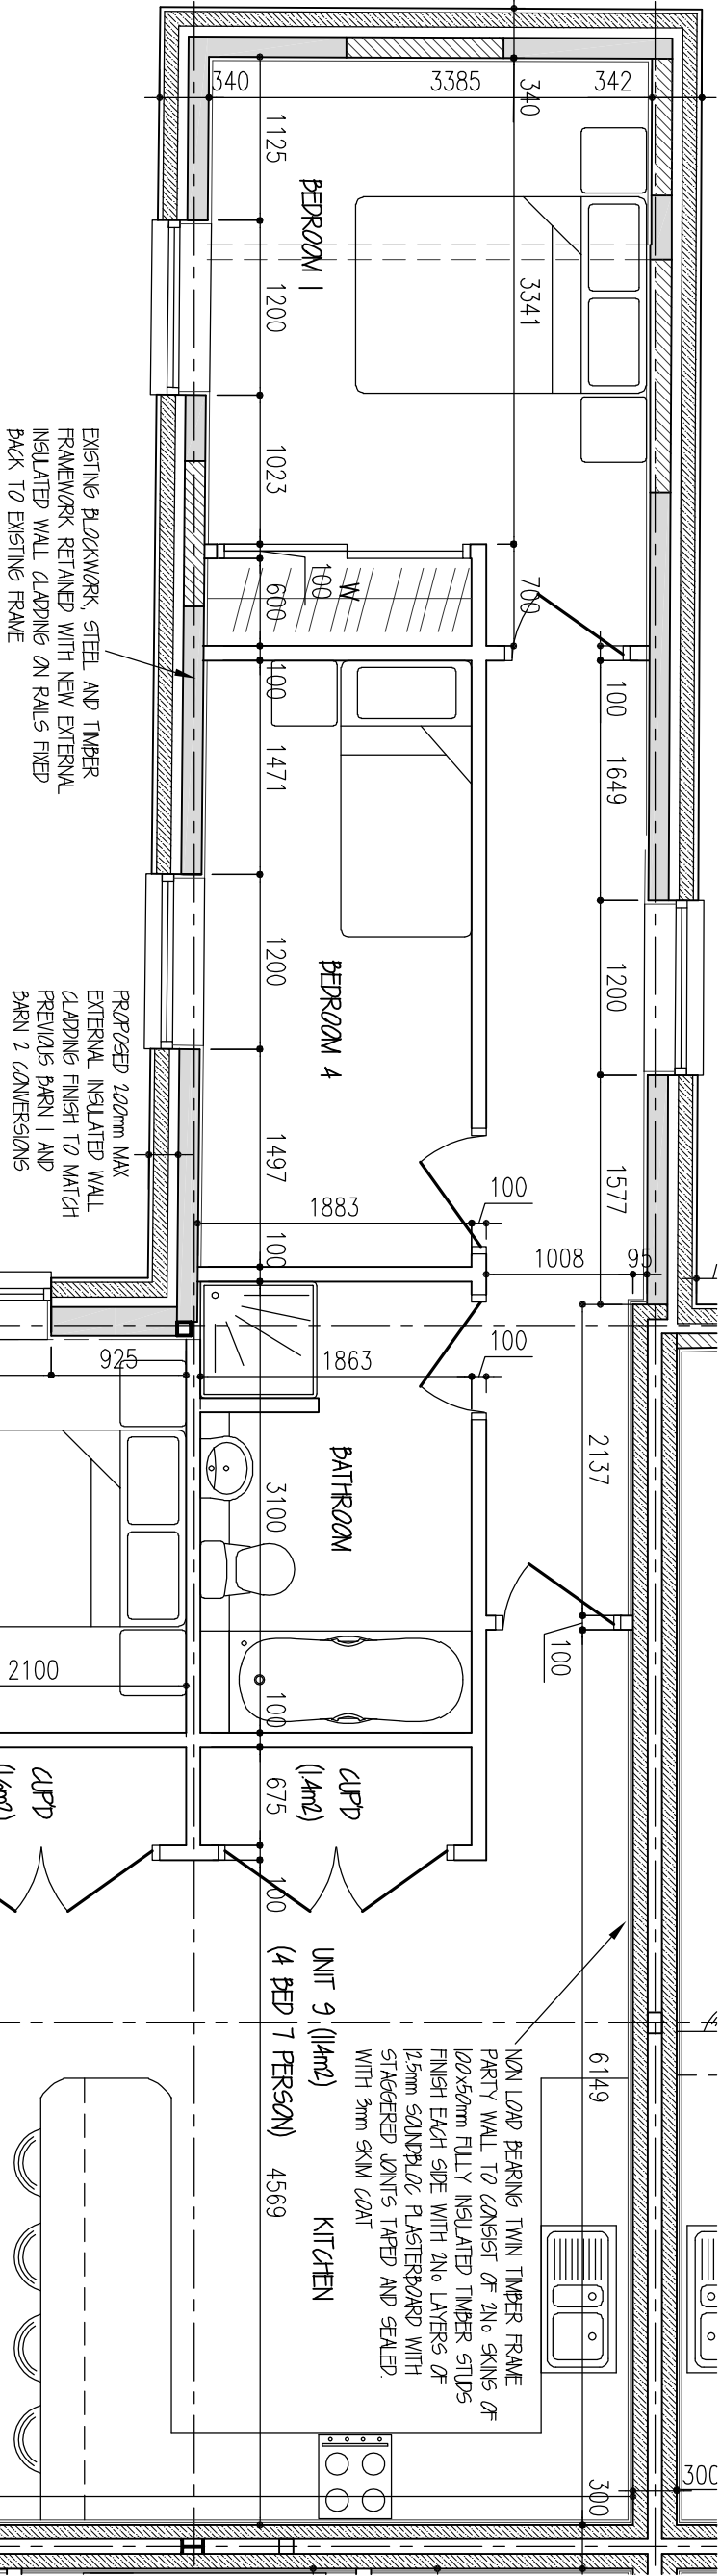

EXISTING BLOCKWORK, STEEL AND TIMBER FRAMEWORK RETAINED WITH NEW EXTERNAL INSULATED WALL CLADDING ON RAILS FIXED BACK TO EXISTING FRAME

PROPOSED 200mm MAX EXTERNAL INSULATED WALL CLADDING FINISH TO MATCH REVIEWS BARN 1 AND BARN 2 CONVERSIONS

NOTE - LAYOUTS ALL COMPLY WITH THE DEPARTMENT FOR COMMUNITIES AND LOCAL GOVERNMENT TECHNICAL STANDARDS - NATIONALLY DESCRIBED SPACE STANDARDS.

PARTY WALL
WHERE WORK INVOLVES ALTERATIONS TO A PARTY WALL OR WORKS CLOSE TO A BOUNDARY, IT IS THE OWNERS RESPONSIBILITY TO COMPLY WITH THE NECESSARY NOTICES ETC. REQUIRED BY THE PARTY WALL ACT. 1996. NOTICES TO BE SERVED ATLEAST TWO MONTHS BEFORE WORK COMMENCES.

GENERAL NOTES
THE CONTRACTOR MUST COMPLY IN ALL RESPECTS WITH CURRENT BUILDING REGULATIONS & RELEVANT BUILDING STANDARDS & PRACTICE WHETHER SPECIFICALLY STATED ON THIS DRAWING OR NOT.

BEFORE THE START OF WORK ALL SITE MEASUREMENTS, ANGLES & LEVELS MUST BE CHECKED BY THE CONTRACTOR IN THE EVENT OF ANY INACCURACIES ON THIS DRAWING NO LIABILITY OR RESPONSIBILITY WILL BE ACCEPTED ONCE WORK HAS STARTED.

ONLY THE MATERIALS ON THIS DRAWING ARE TO BE USED. ANY SUBSTITUTIONS MUST BE OF A SIMILAR QUALITY & STANDARD AS THAT STATED. ALL MATERIALS ARE TO BE USED IN ACCORDANCE WITH MANUFACTURES INSTRUCTIONS UNLESS OTHERWISE DIRECTED.

THIS DRAWING IS THE PROPERTY OF ACORN ARCHITECTURAL AND COPYRIGHT IS RESERVED BY THEM. THIS DRAWING IS NOT TO BE COPIED OR DISCLOSED BY OR TO ANY UNAUTHORISED PERSONS WITHOUT THE PRIOR WRITTEN CONSENT OF ACORN ARCHITECTURAL.

TENDER
THE CONTRACTOR IS TO ALLOW FOR ALL WORKS NECESSARY TO COMPLETE THE PROJECT READY FOR OCCUPATION BY THE CLIENT. IF THE CONTRACTOR CONSIDERS ANY OTHER WORKS ARE NECESSARY AND IT IS NOT CLEAR OR NOTED ON THE DRAWING IT MUST BE BROUGHT TO THE CLIENTS ATTENTION BEFORE SUBMISSION OF THE CONTRACTS TENDER. IT IS TO BE ASSURED THAT THE CONTRACTOR HAS ALLOWED FOR ALL ITEMS OF WORK UNLESS THEY ARE SPECIFICALLY NOTED AS EXCLUDED IN THE CONTRACTORS TENDER SUBMISSION.

PROPOSED GRAND FLOOR PLAN UNIT 9 (14m2)

(SCALE 150)

0 1m 2m