


BUILDING	NO.	NOTES
UNIT 1	75	
UNIT 2	75	
UNIT 3	75	
UNIT 4	75	
UNIT 5	75	
UNIT 6	85	
UNIT 7	85	
UNIT 8	85	
UNIT 9	85	
UNIT 10	85	

KEY -
⇒ DEVIATES ORIGINAL FRONT
ACCESS TO PLOTS 1, 4 & 6

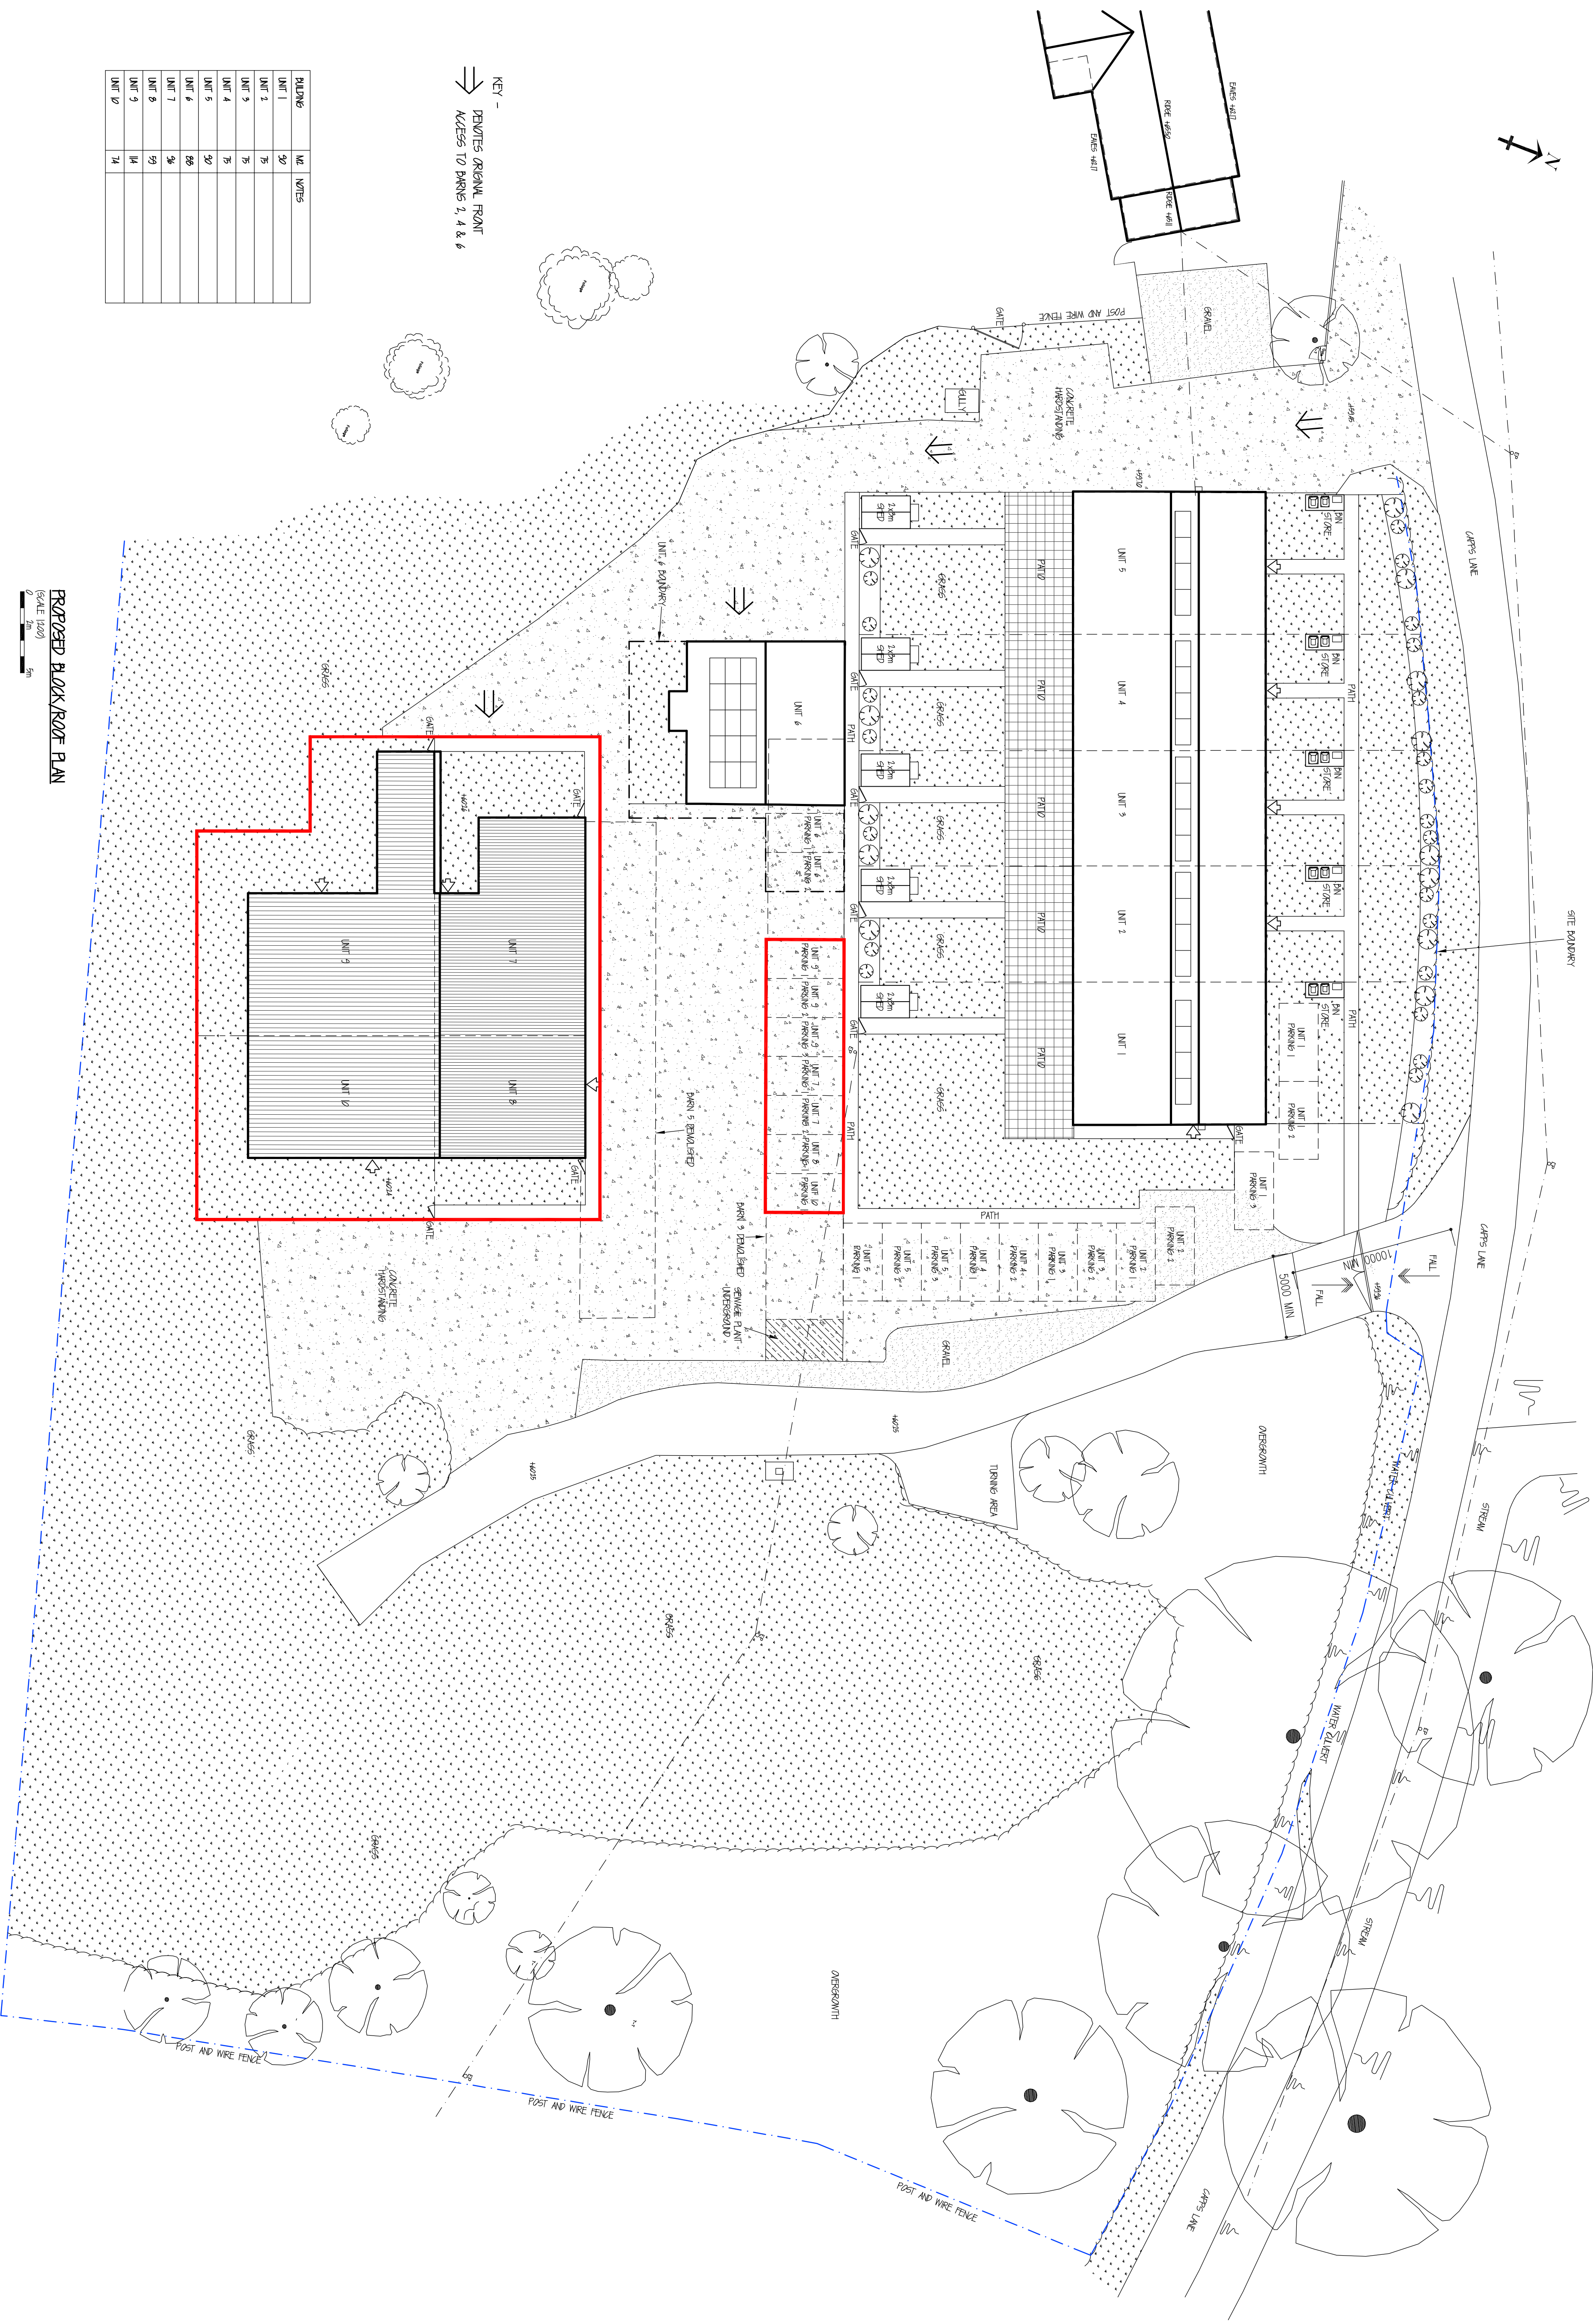

PROPOSED BLOCK/ROOF PLAN

(SCALE 1:200)

0 5m 10m

SCALE: 1:200 @ A1

Client
WARDENT DEVELOPMENTS LTD
Project
PICKERS PALMER'S FARM,
CARPS LANE
FENWICK, WESTBURY,
BAF ARE

ACORNY architectural
ARCHITECTS
100, 101, 102,1000

PARN 4 & 6
PROPOSED BLOCK/ROOF
PLAN UNITS 1, 2, 3 & 10

Date: FEB 16
Dwg No: 1445-103
Rev: P1