


NOTES

Proposed works included in this application are noted in blue text

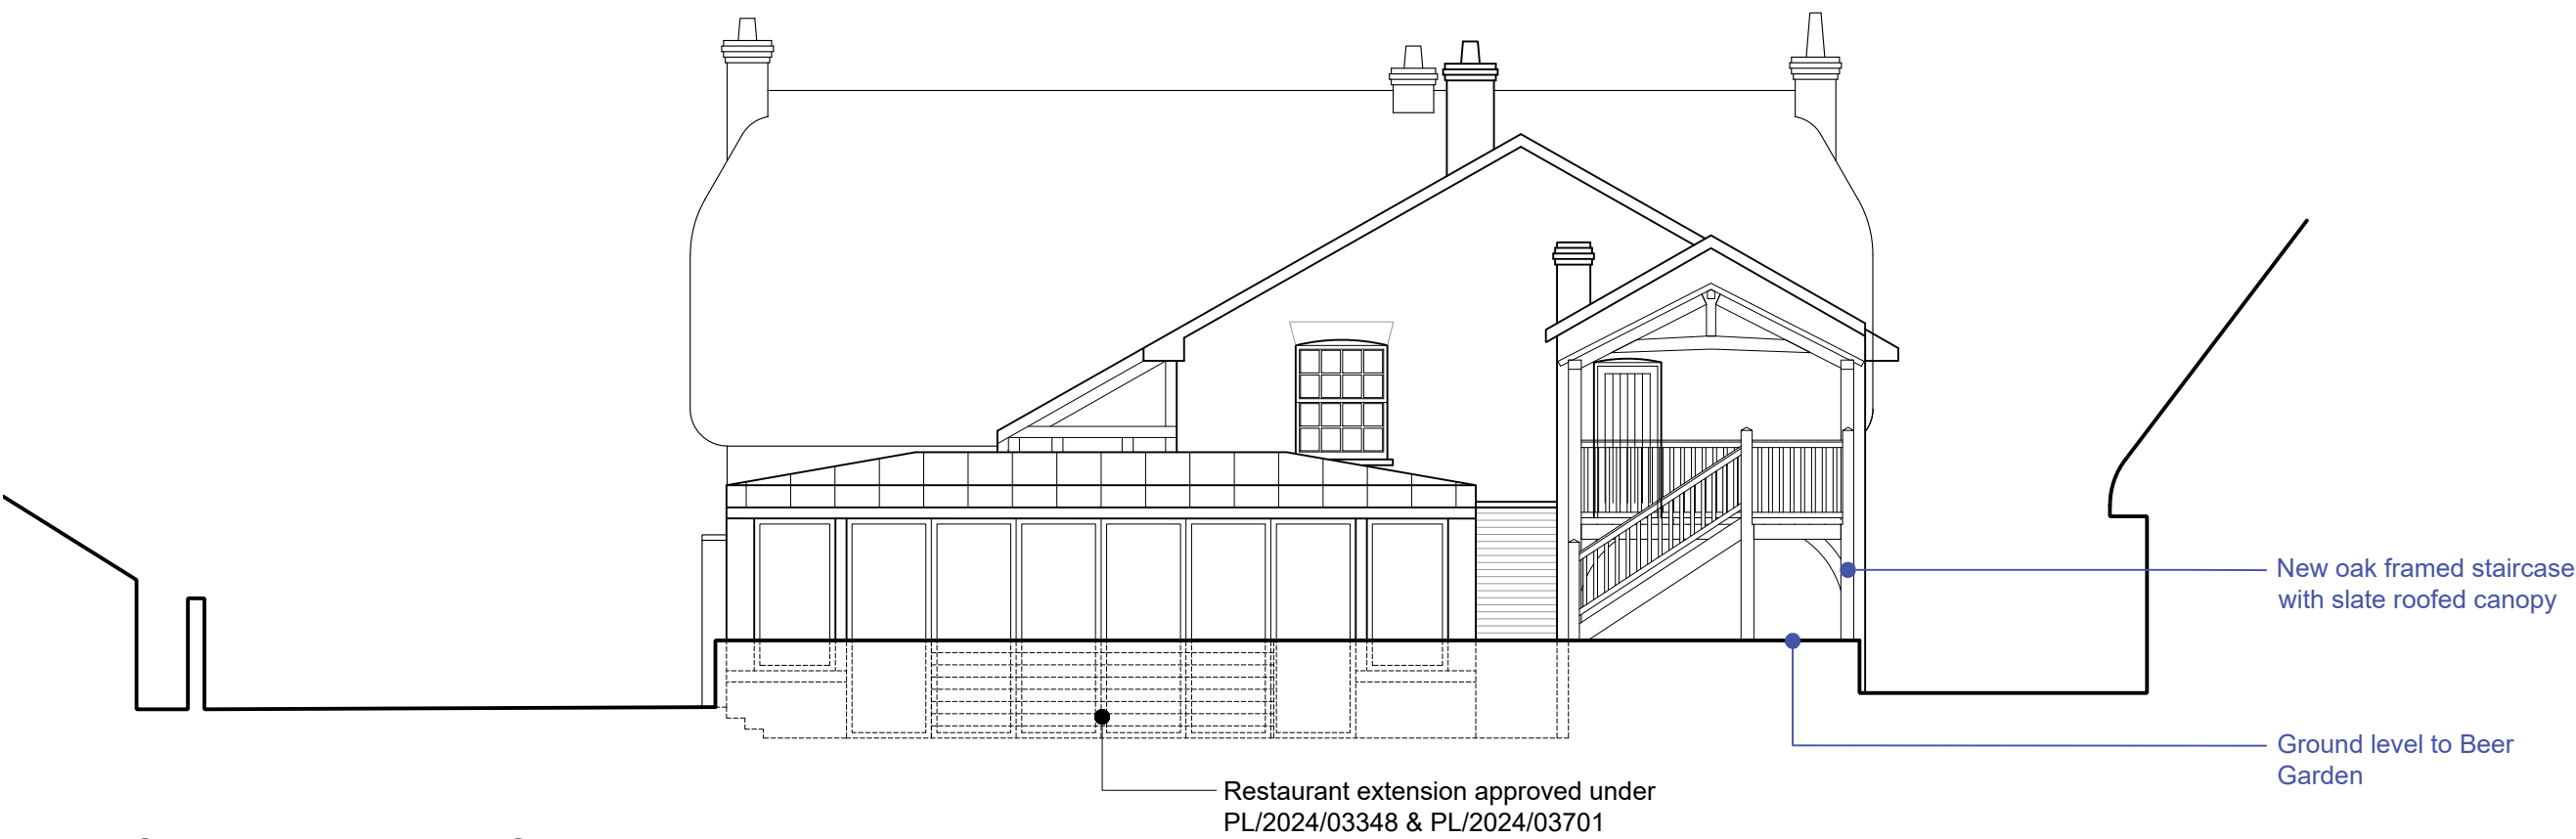


SOUTH ELEVATION



NORTH ELEVATION



EAST ELEVATION

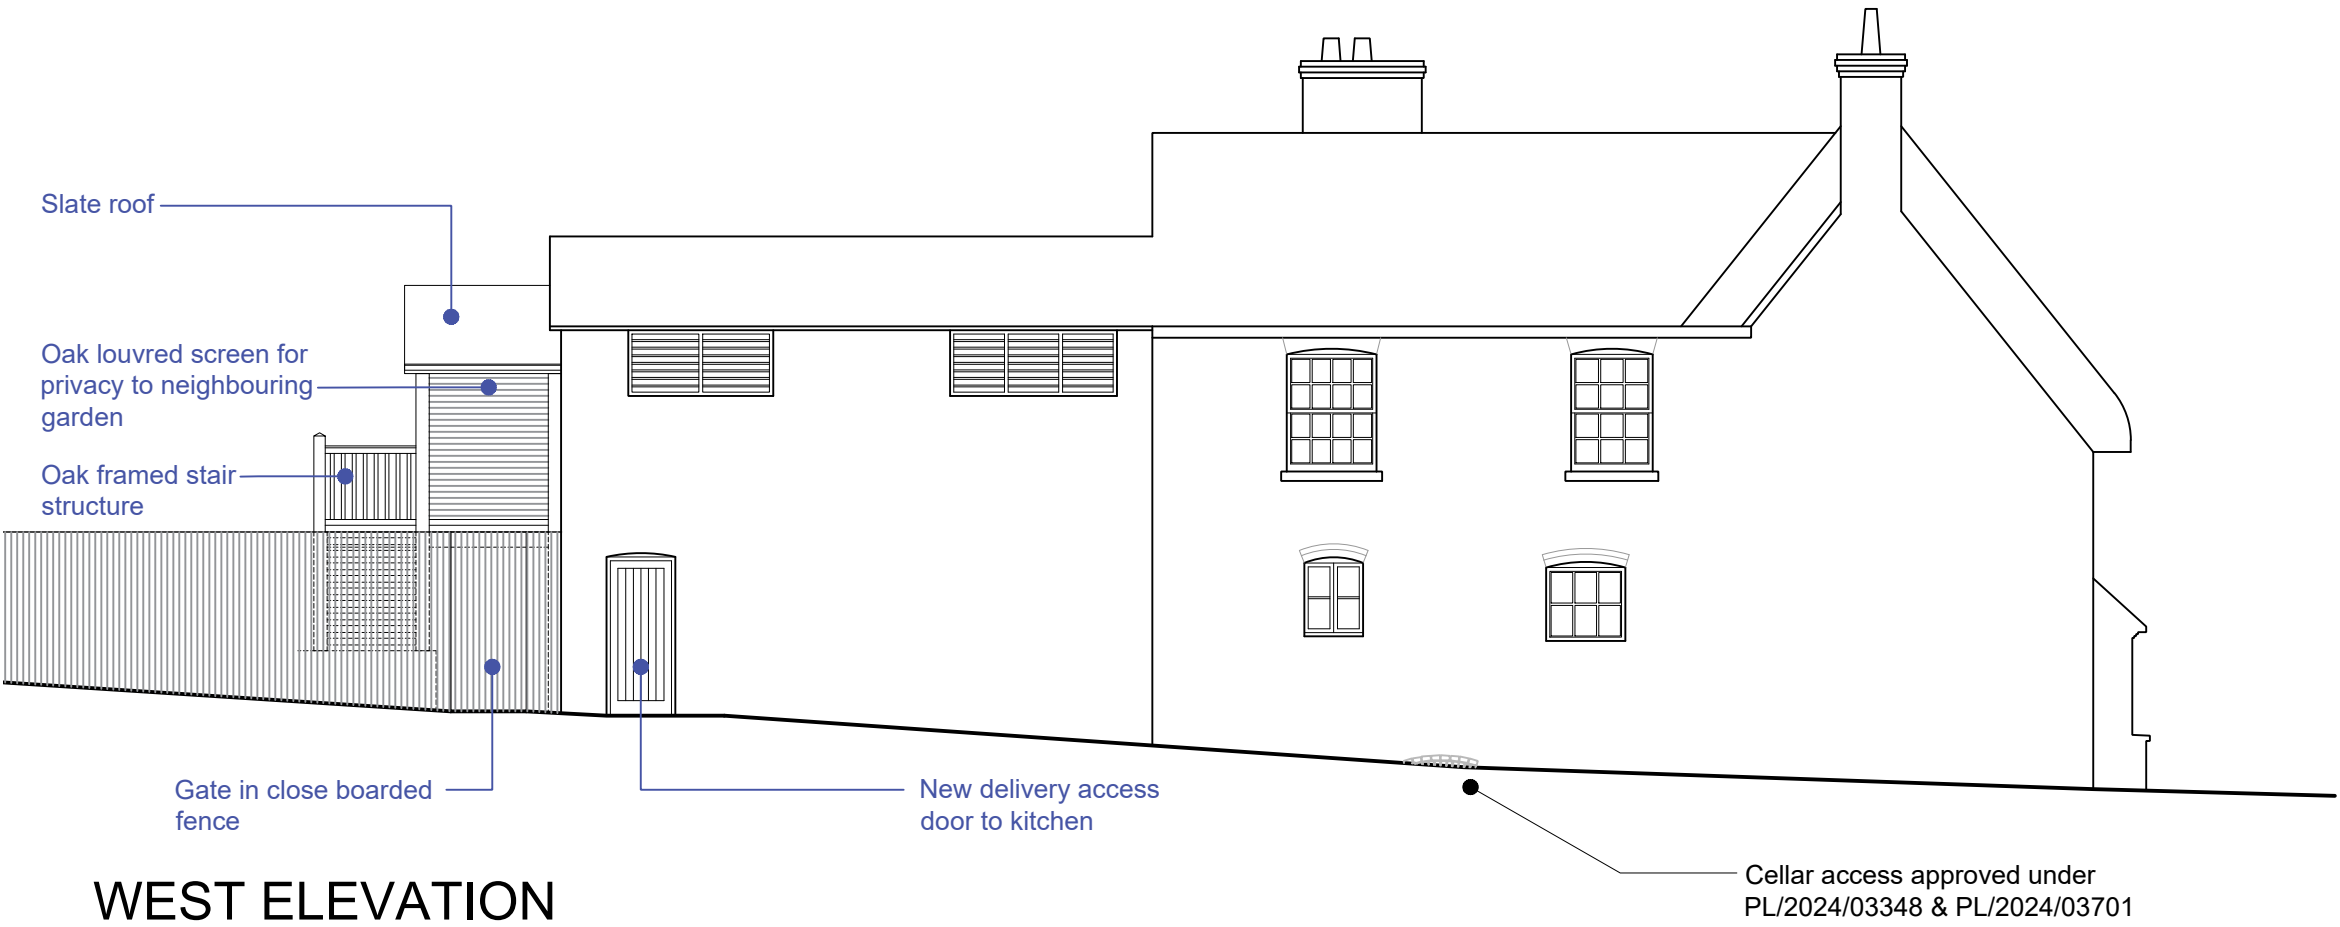

WEST ELEVATION

B	04/08/26	ARW	ARW	Gable Window Removed from Proposals
A	27/04/26	ARW	ARW	Planning Issue

REV	DATE	DRWN	CHKD	REVISION DETAILS
-----	------	------	------	------------------

PROJECT TITLE
The Wheatsheaf
Chilton Foliat
Wiltshire, RG17 0TE

CLIENT
Mr A. Gott

DRAWING TITLE
As Proposed Elevations
Rear Staircase & Kitchen Access Door

© Harrison & Pitt Architects Ltd

DRAWING STATUS PLANNING	SCALE : 1:100 @ A1
DRAWING No. 2398-043	DATE : February 2024
REVISION B	DRAWN : HB
	CHECKED : ARW

0	2	4	6	8m
---	---	---	---	----



HPA CHARTERED ARCHITECTS
29 CASTLE HILL, LANCASTER LA1 1YN

01524 32479
hpa@hpa.ltd
www.hpa.ltd

DO NOT SCALE SITE DIMENSIONS FROM THIS DRAWING