




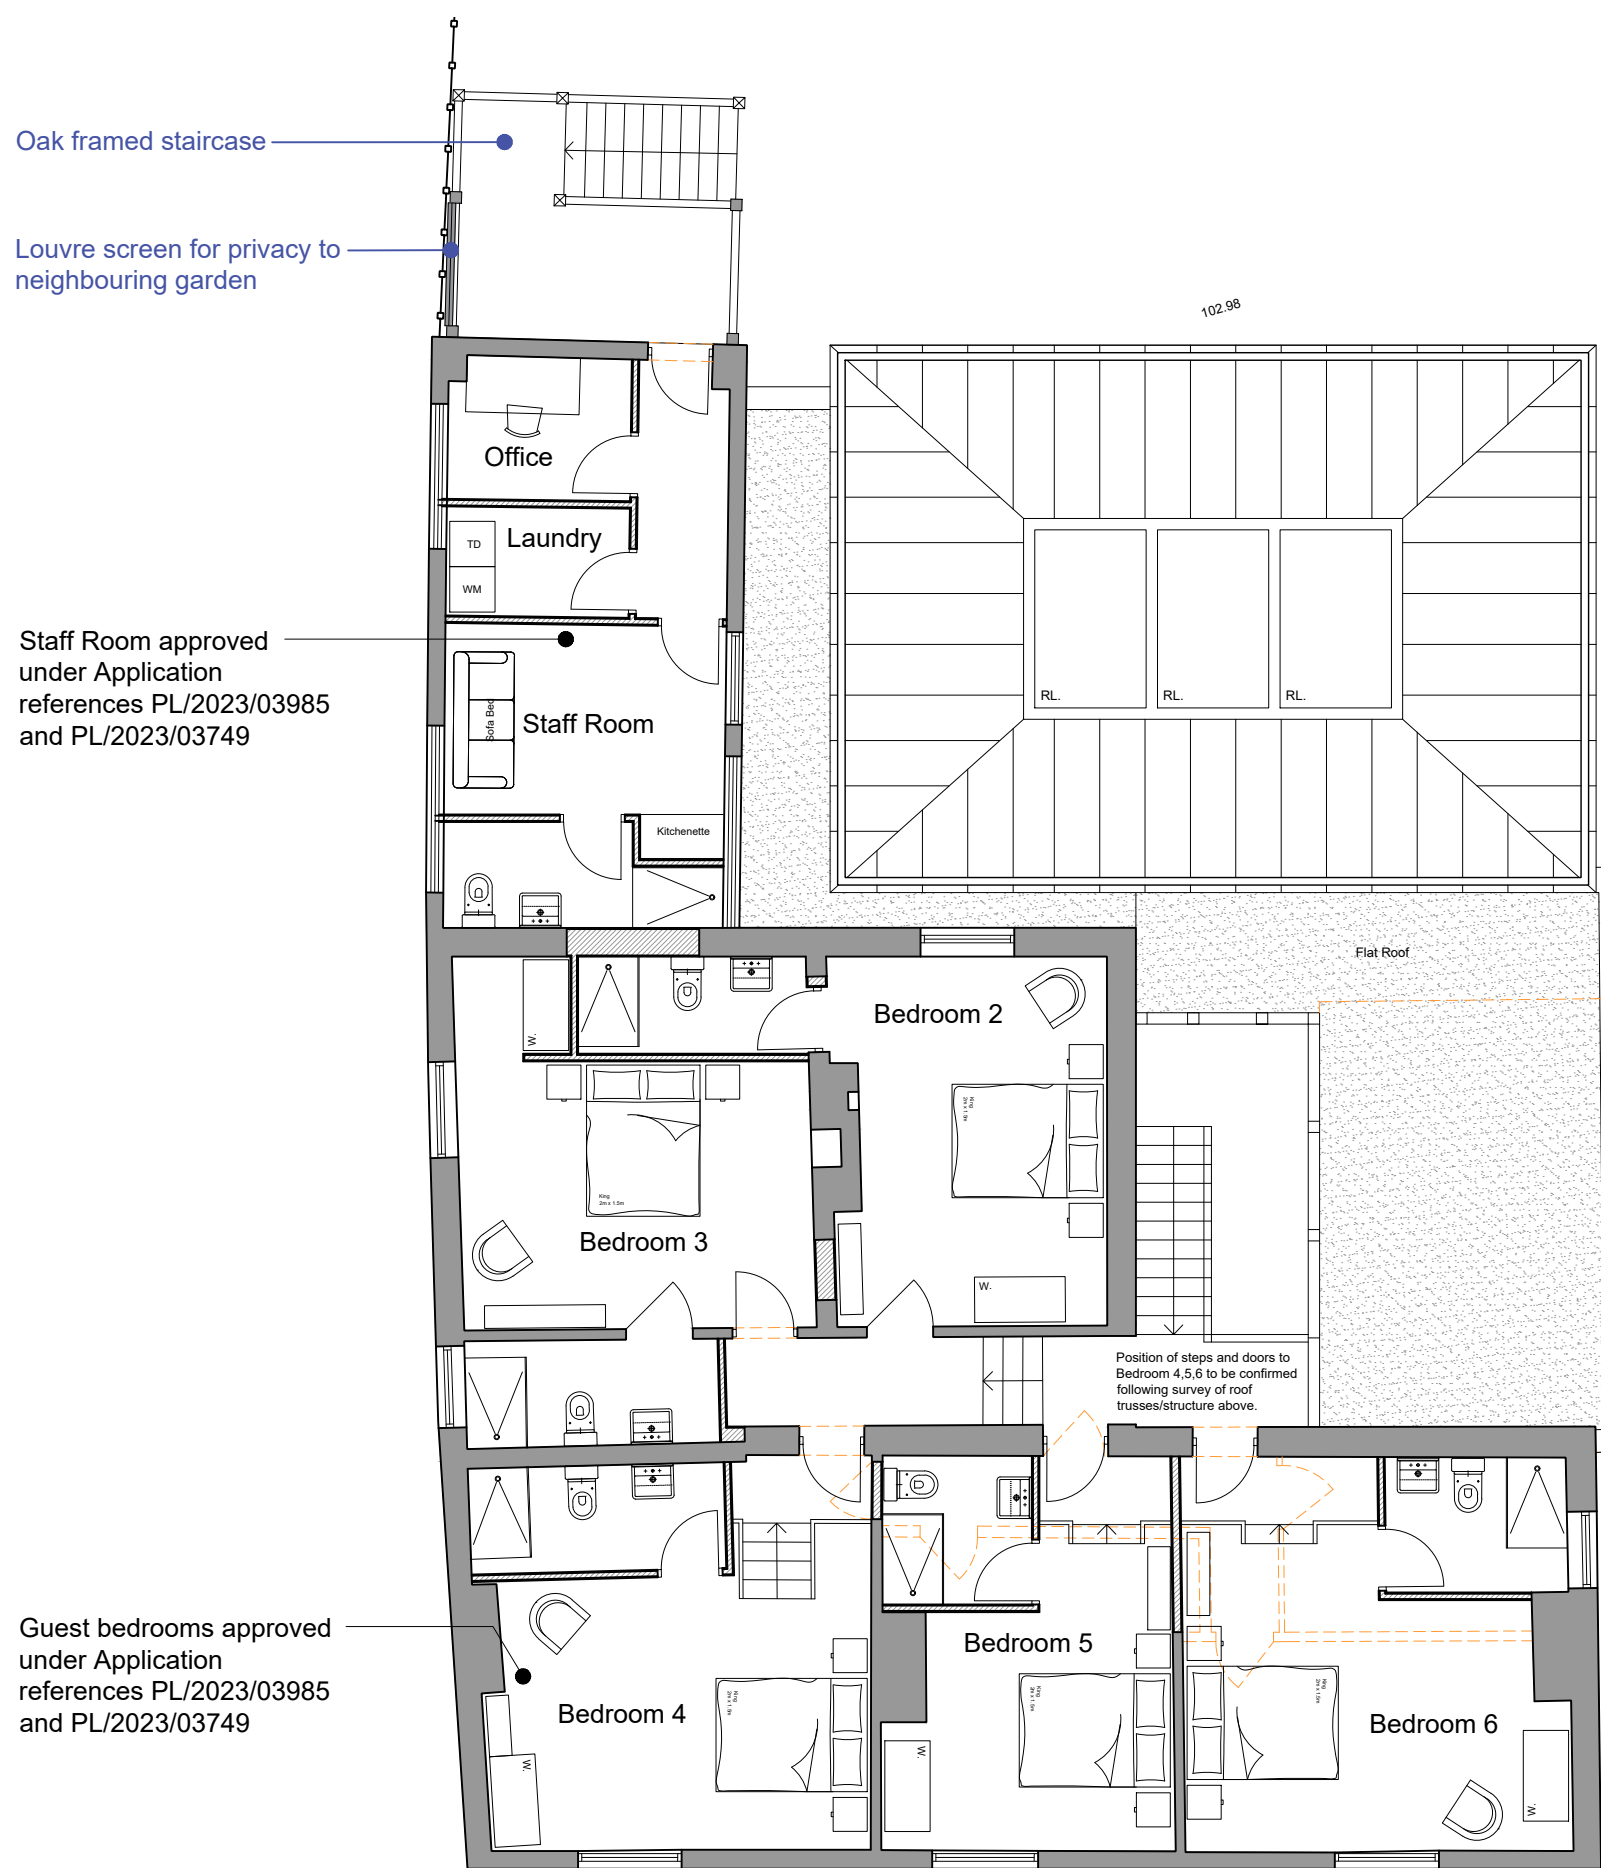


FIRST FLOOR
1:100

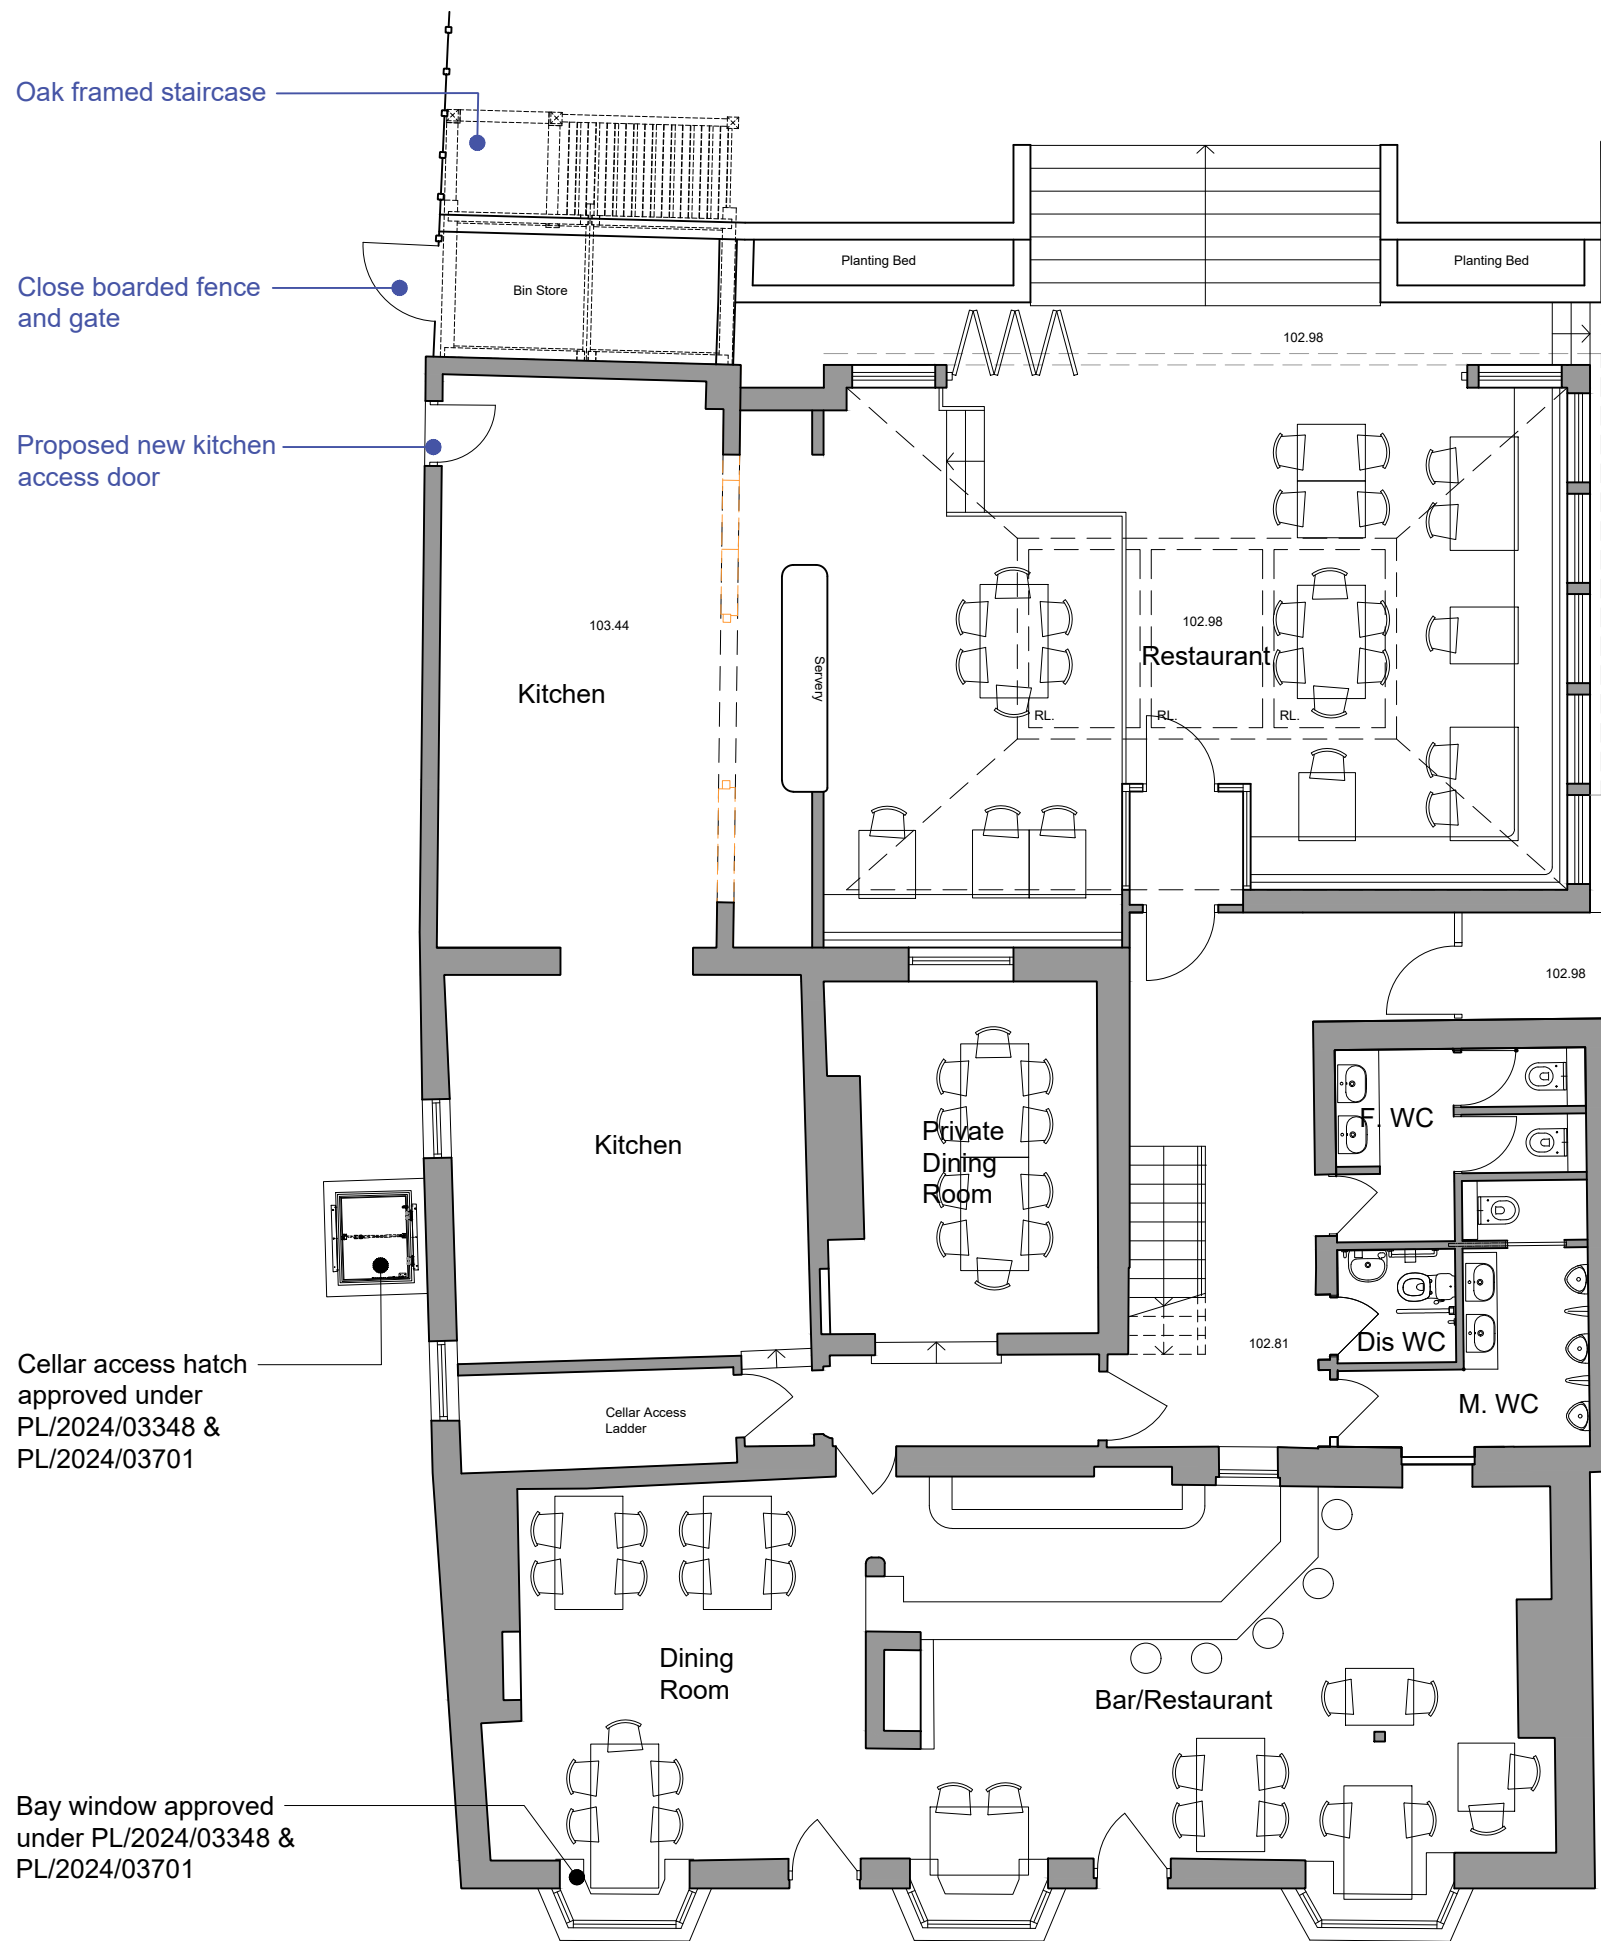

GROUND FLOOR
1:100

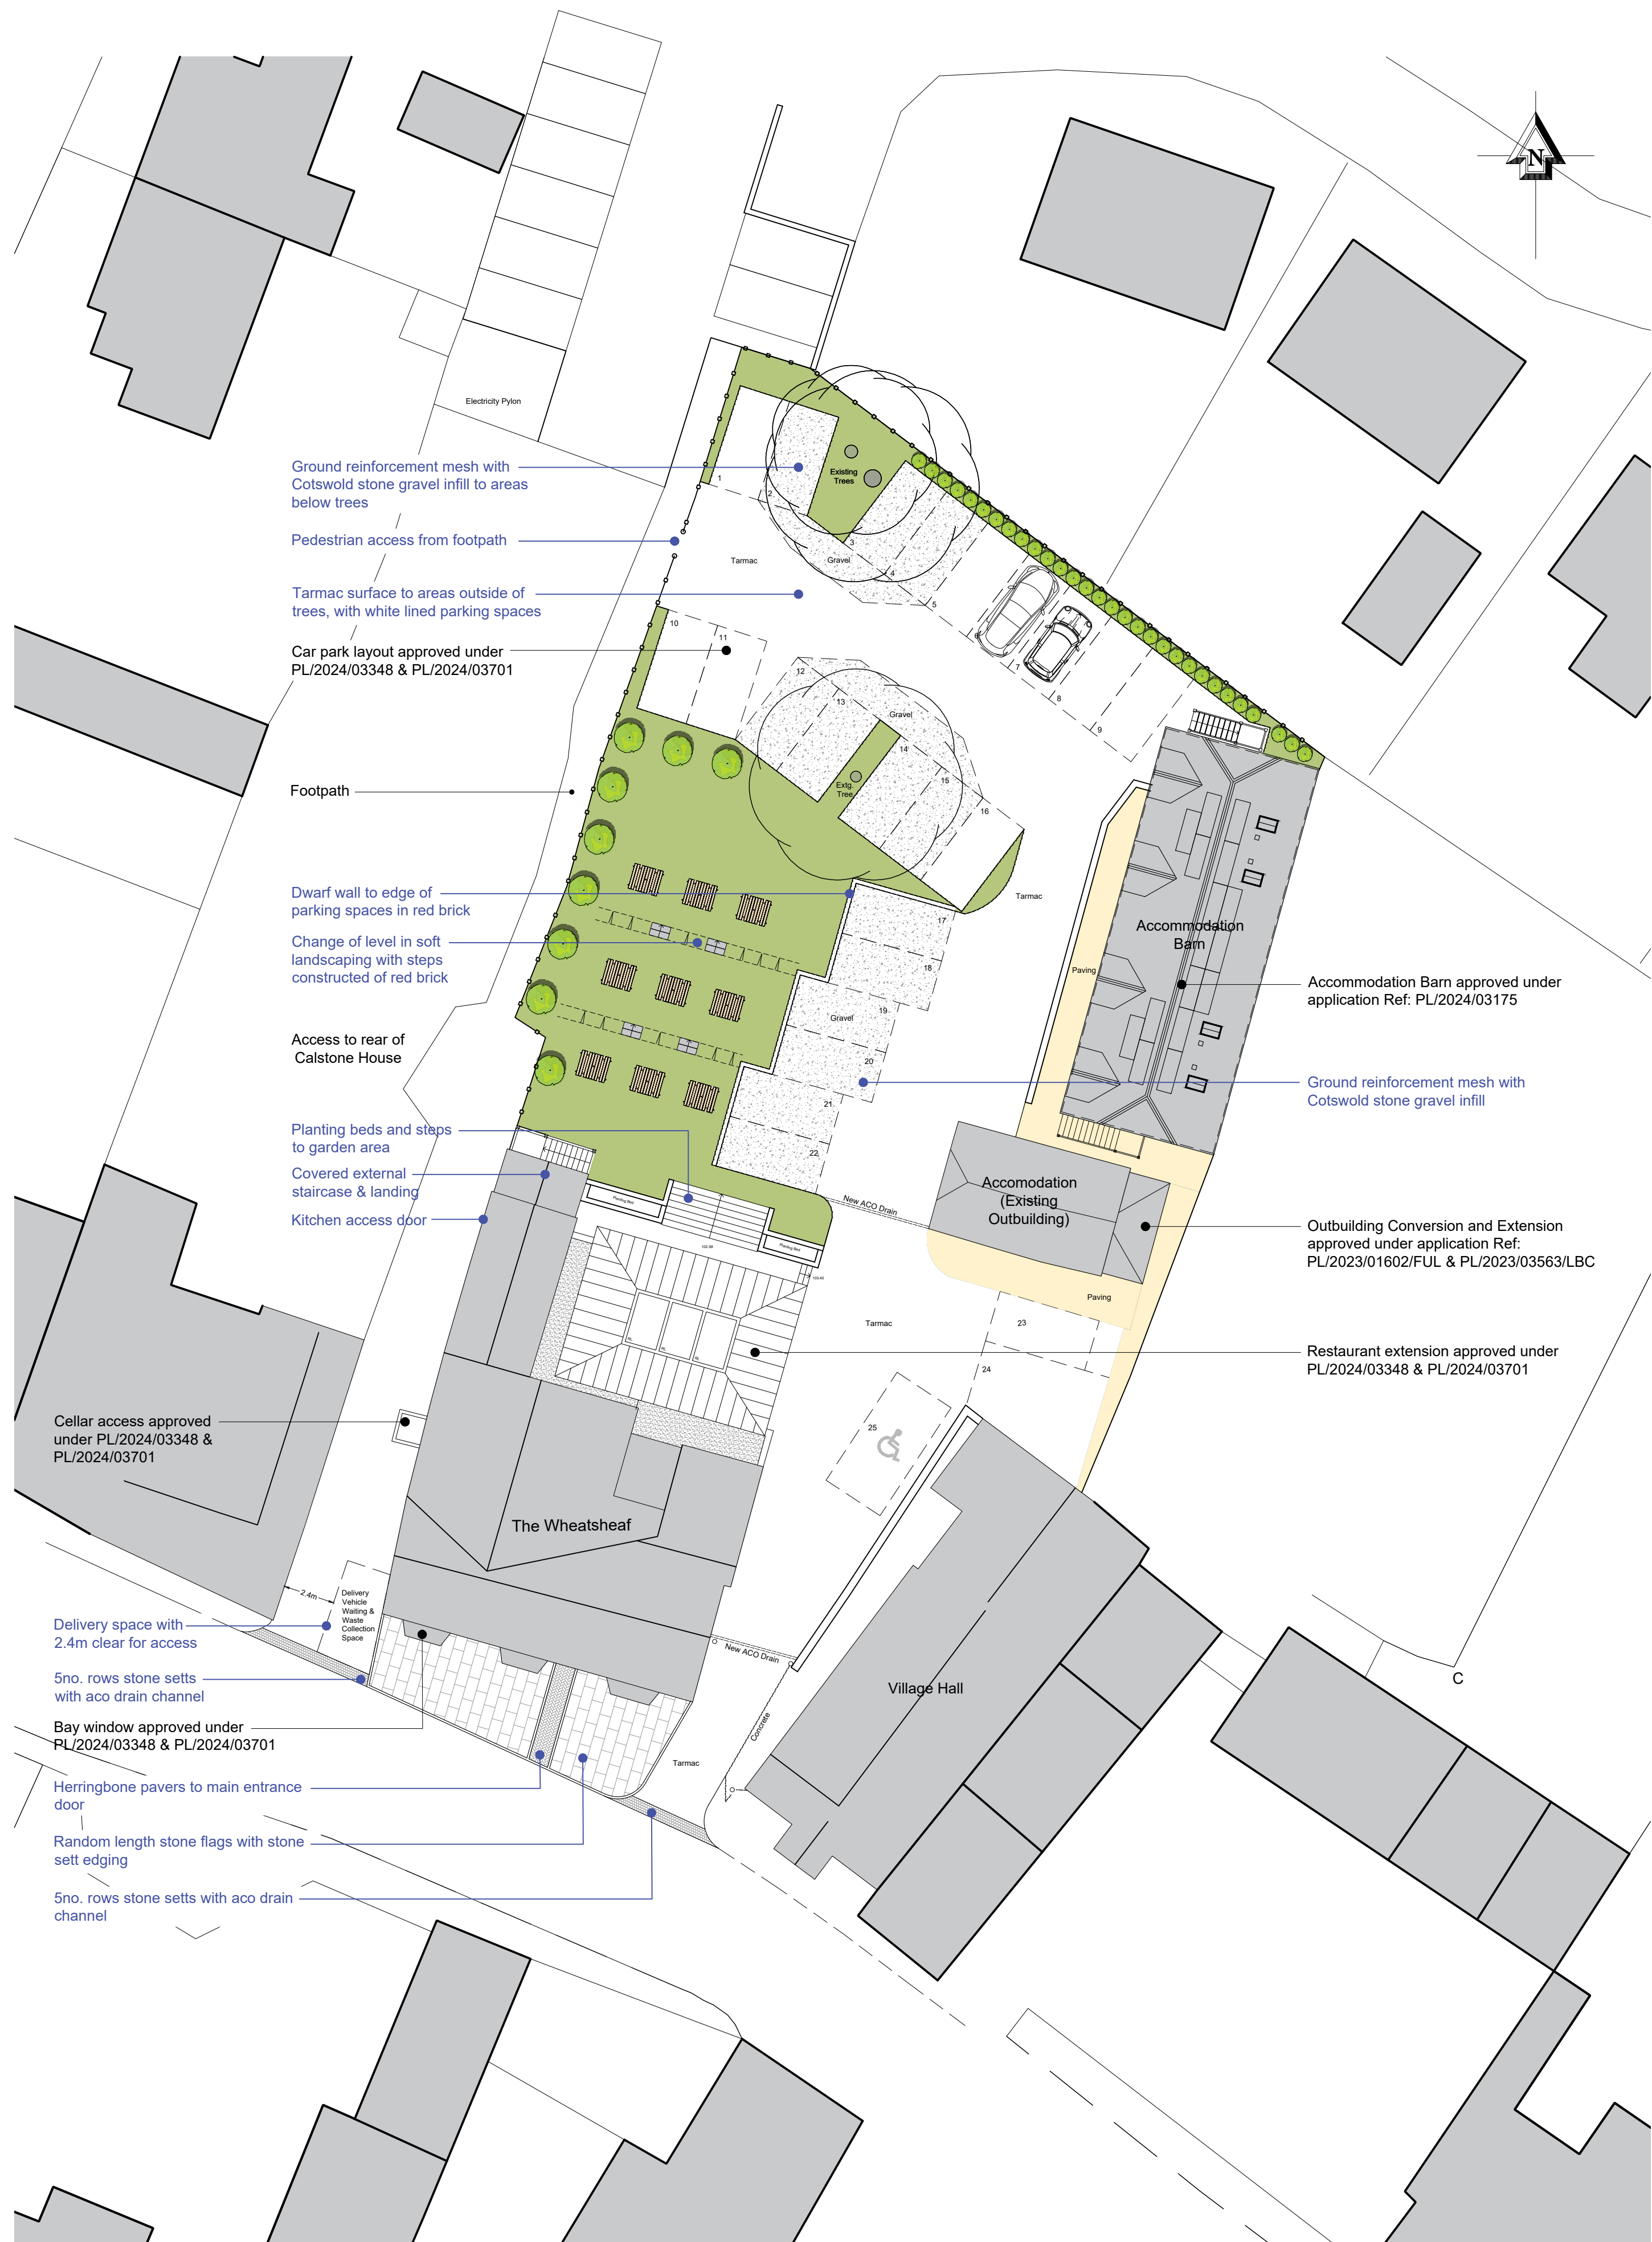

SITE PLAN
1:200

 

NOTES


Proposed works included in this application are noted in blue text.

B	06/08/26	ARW	ARW	Gable window to staff office removed from proposals.
A	27/04/26	ARW	ARW	Planning Issue
REV	DATE	DRWN	CHKD	REVISION DETAILS

PROJECT TITLE
The Wheatsheaf
Chilton Foliat
Wiltshire, RG17 0TE
CLIENT
Mr A. Gott

DRAWING TITLE
As Proposed Plans & Site Plan
External Staircase & Kitchen Door

DRAWING STATUS PLANNING	SCALE : 1:100 @ A1 DATE : February 2023
DRAWING No. 2398-042	REVISION B
	DRAWN : ARW CHECKED : ARW

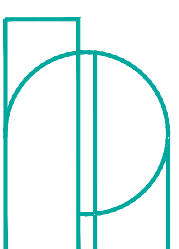

HPA CHARTERED ARCHITECTS
29 CASTLE HILL, LANCASTER LA1 1YN
01524 32479
hpa@hpa.ltd
www.hpa.ltd

DO NOT SCALE SITE DIMENSIONS FROM THIS DRAWING