

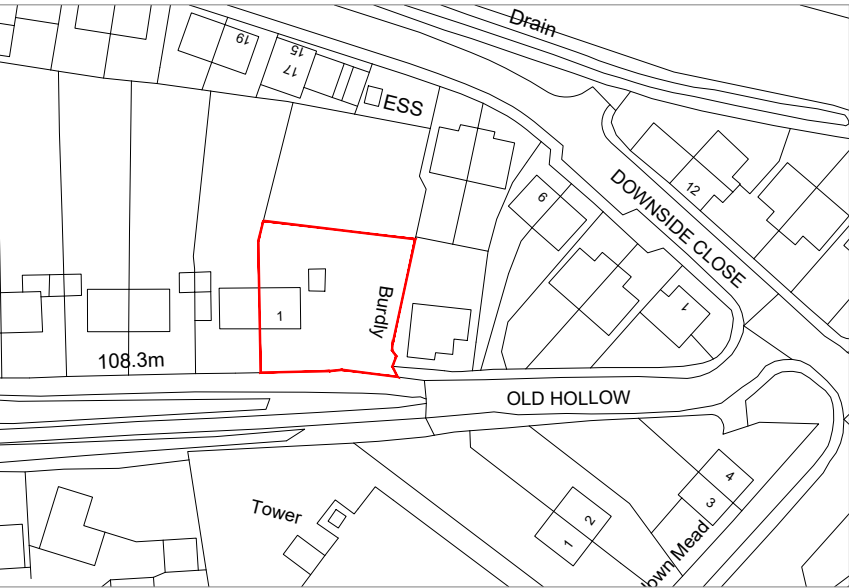



Existing Site Plan
1/200

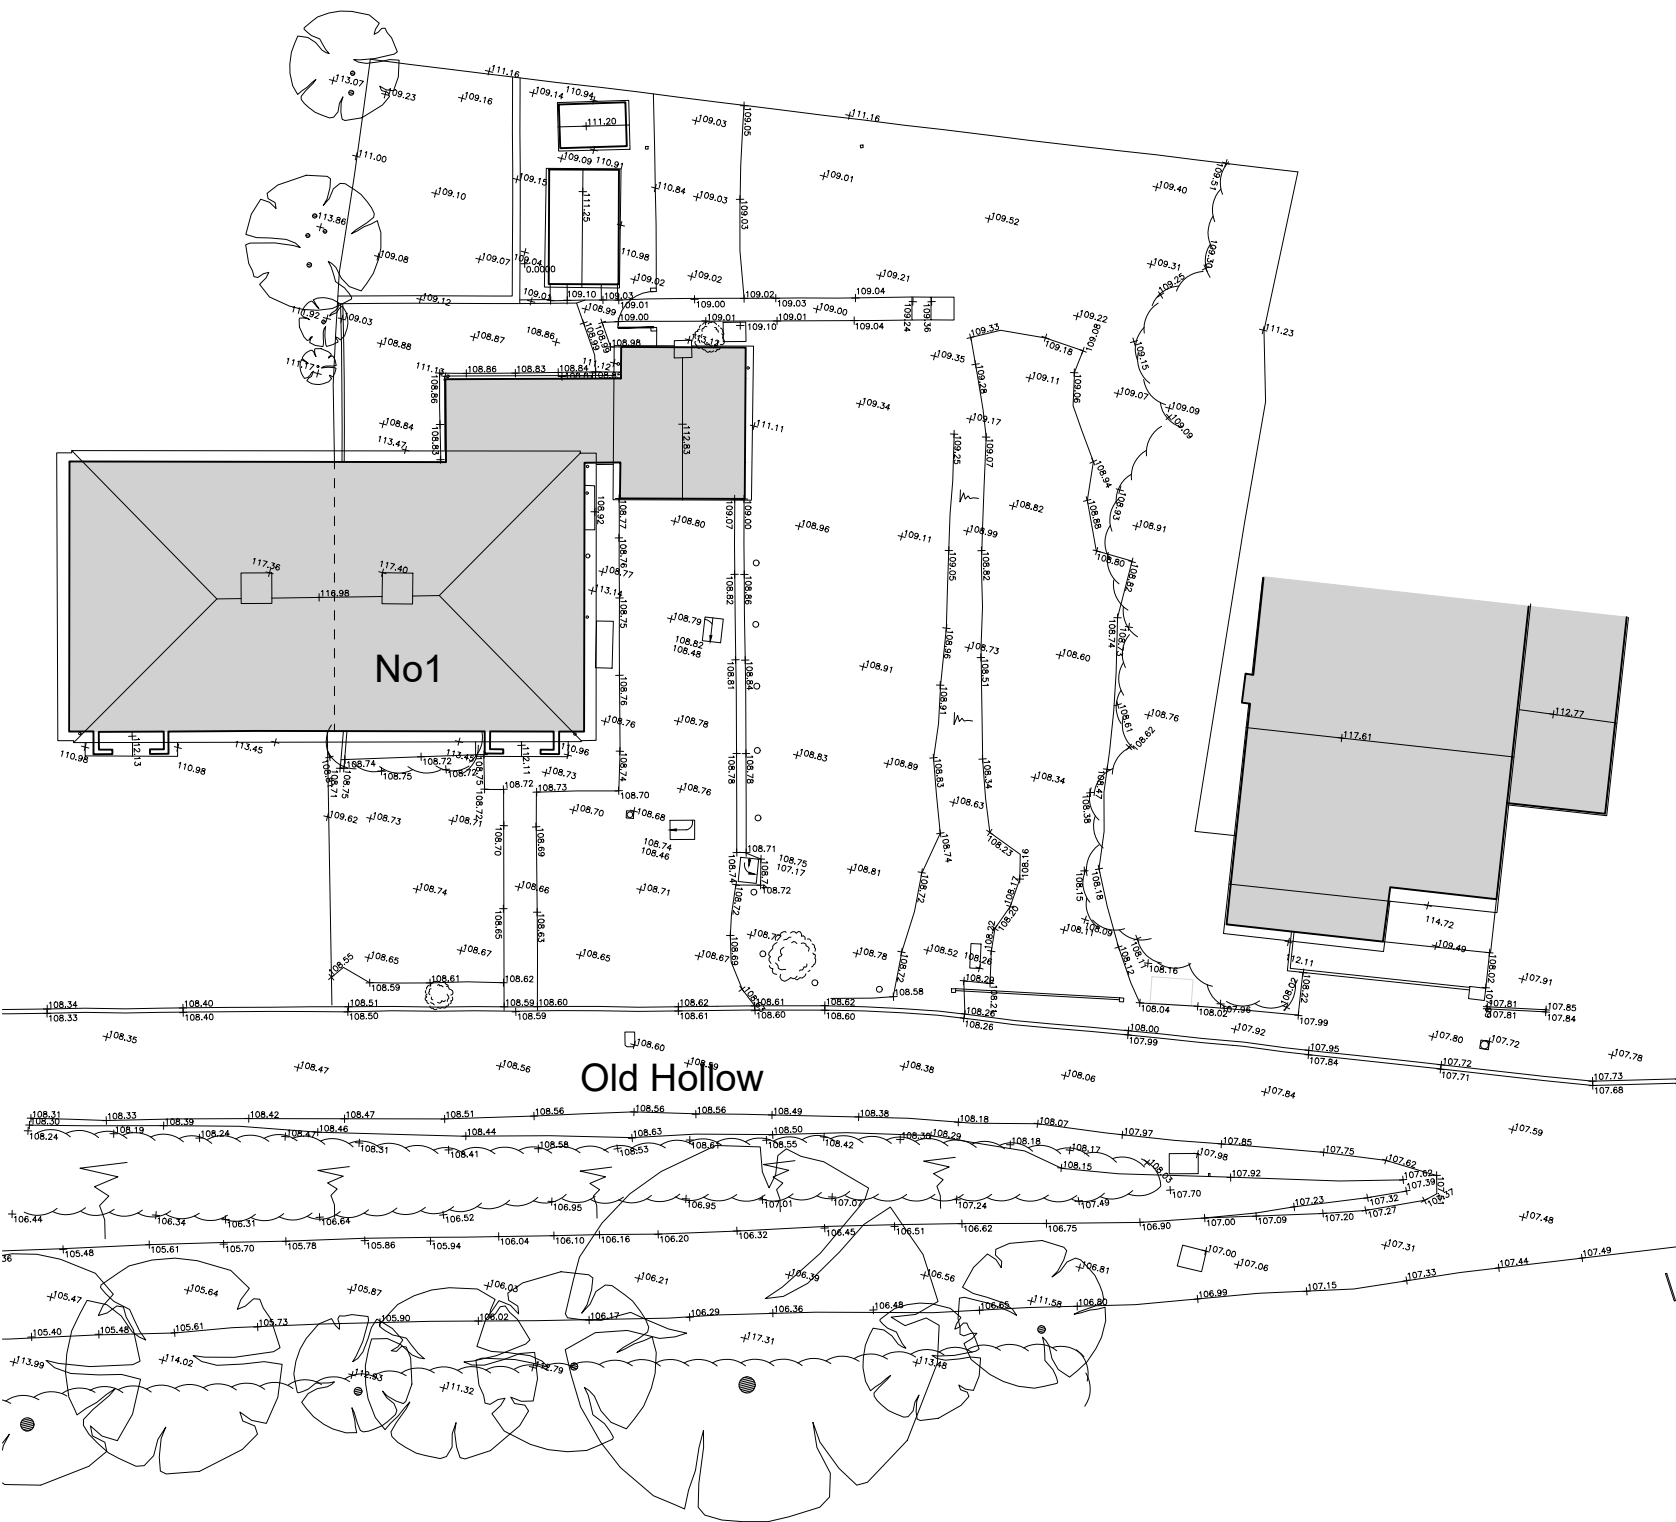

Location Plan
1/1250

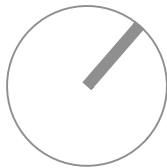

Proposed Site Plan
1/200

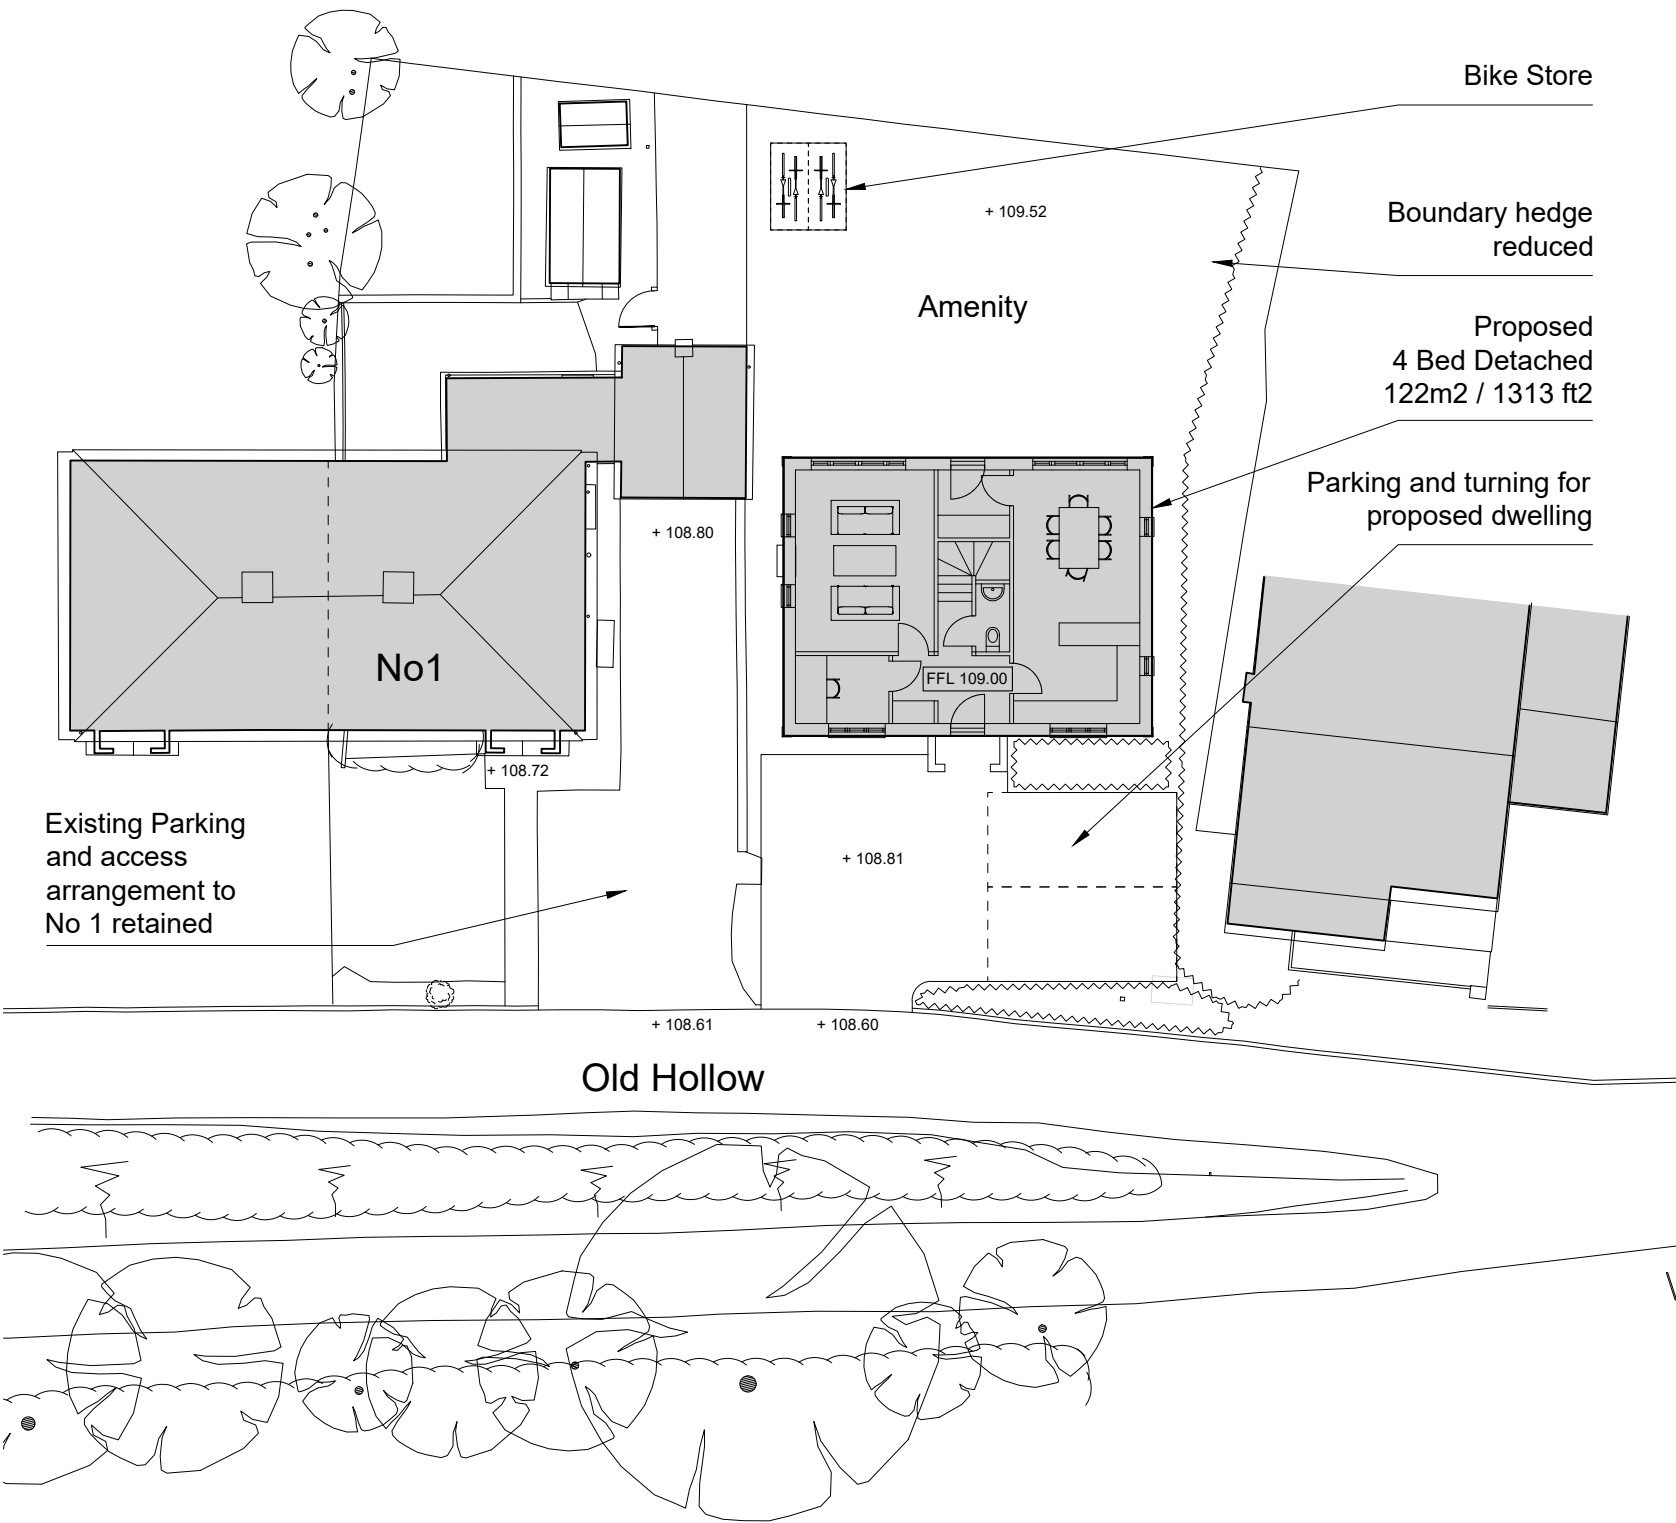


P L A N N I N G

GENERAL NOTES, COPYRIGHT & CDM 2015

Do not scale. Check all dimensions on site; report discrepancies to DMW Architects. Read with all consultant, specialist, structural and M&E information. Contractor to verify all setting-out. Works to comply with Building Regulations, British Standards and manufacturers' instructions. Survey information by others; no responsibility accepted for errors or omissions.

© DMW Architects. All information remains the property of DMW Architects and may not be copied, used or reproduced without written consent.

Under CDM 2015, DMW Architects act as Designer only for the RIBA Work Stages in our written appointment and are not Principal Designer unless expressly appointed in writing. Where not appointed, no PD duties are undertaken; DMW Architects do not plan, manage or monitor the pre-construction phase and accept no responsibility beyond normal Designer duties. The Client must appoint a competent PD; no PD duties are implied or transferred to DMW Architects.

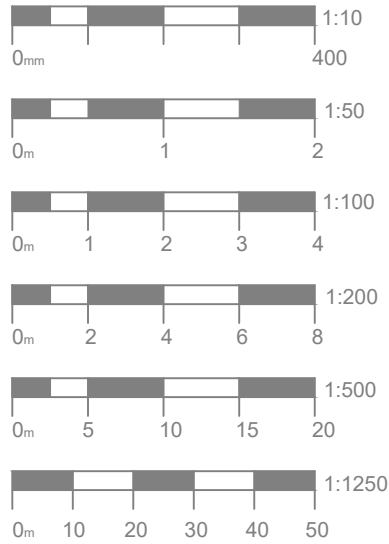

Rev	Details	Date
*	*	*

Project
Land Adj 1 Old Hollow
Mere BA12 6EQ

Drawing Title
Feasibility Study

Scale
1:200 @ A2

Date
30.06.2025

Project No.
210618

Drawn
DW

Drawing No.
22.06.26

Rev
*

dmw
ARCHITECTS