
 
 


Rising Sun site plan

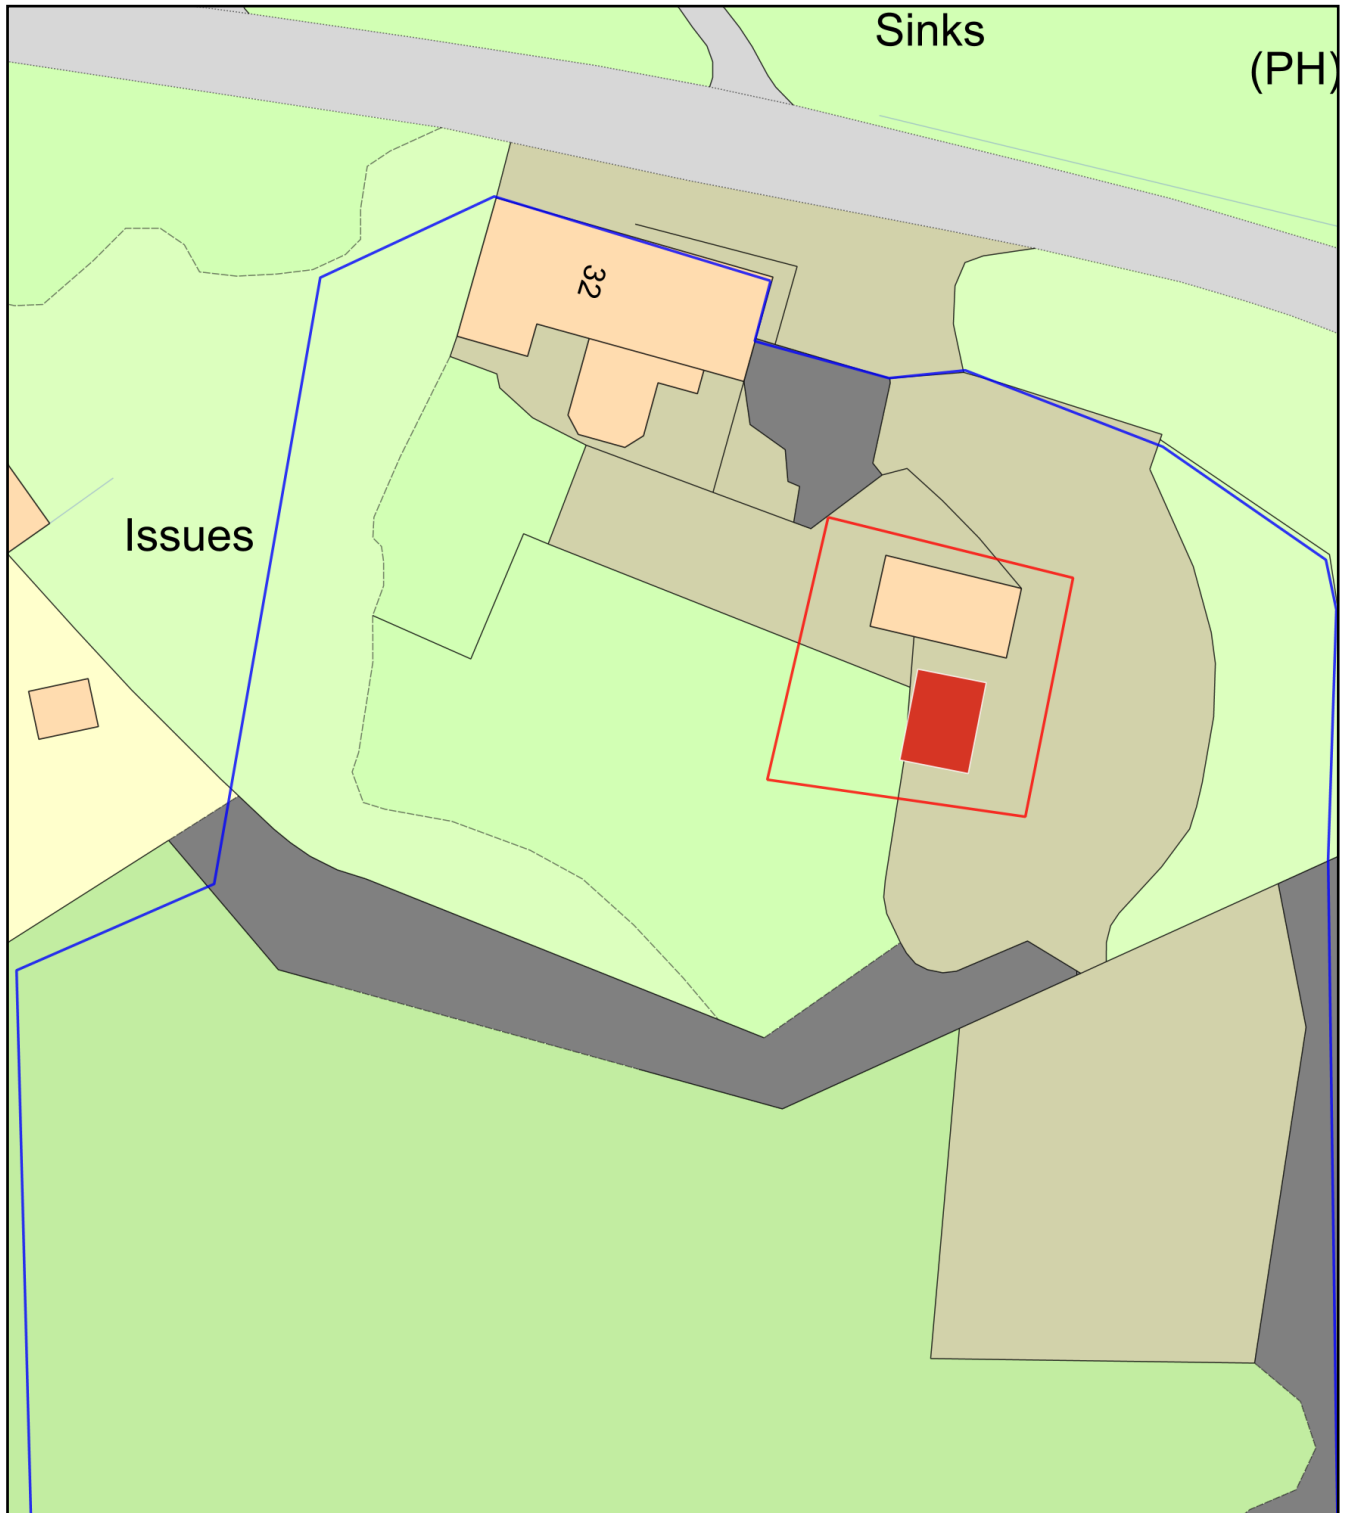

Plan Produced for: Rising Sun Site

Date Produced: 05 Aug 2026

Plan Reference Number: TQRQM26217180444456

Scale: 1:500 @ A4