



PLANNING

GENERAL NOTES, COPYRIGHT & CDM 2015

Do not scale. Check all dimensions on site; report discrepancies to DMW Architects. Read with all consultant, specialist, structural and M&E information. Contractor to verify all setting-out. Works to comply with Building Regulations, British Standards and manufacturers' instructions. Survey information by others; no responsibility accepted for errors or omissions.

© DMW Architects. All information remains the property of DMW Architects and may not be copied, used or reproduced without written consent.

Under CDM 2015, DMW Architects act as Designer only for the RIBA Work Stages in our written appointment and are not Principal Designer unless expressly appointed in writing. Where not appointed, no PD duties are undertaken; DMW Architects do not plan, manage or monitor the pre-construction phase and accept no responsibility beyond normal Designer duties. The Client must appoint a competent PD; no PD duties are implied or transferred to DMW Architects.

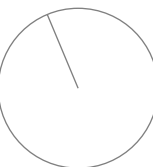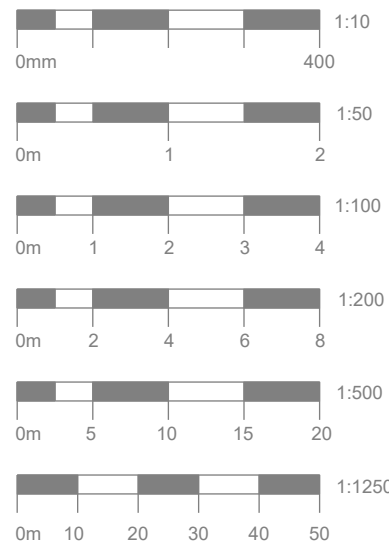

MATERIAL KEY

- A. RED FACING BRICK
B. SLATE ROOF TILES
C. RED BRICK BANDING AND
SOLDER COURSES

Rev.	Detail	Date
*	*	*

Project
Land Adj to 1 Old Hollow
Mere, Warminster,
BA12 6EQ


Drawing Title
Plans and Elevations

Scale Date
as Indicated @ A1 30.06.2026


Project No Drawn
210618 OC

Drawing No. Rev
PL02 *


dmw
ARCHITECTS

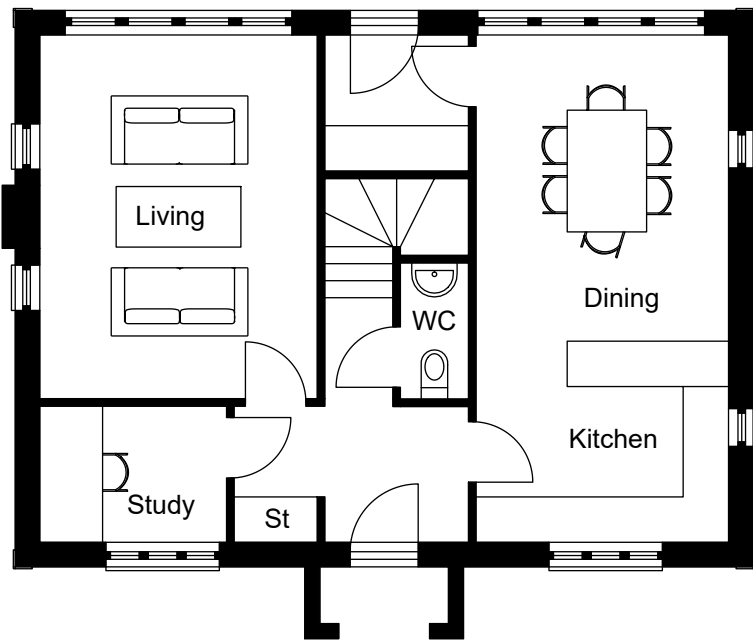

Ground Floor Plan
1:100

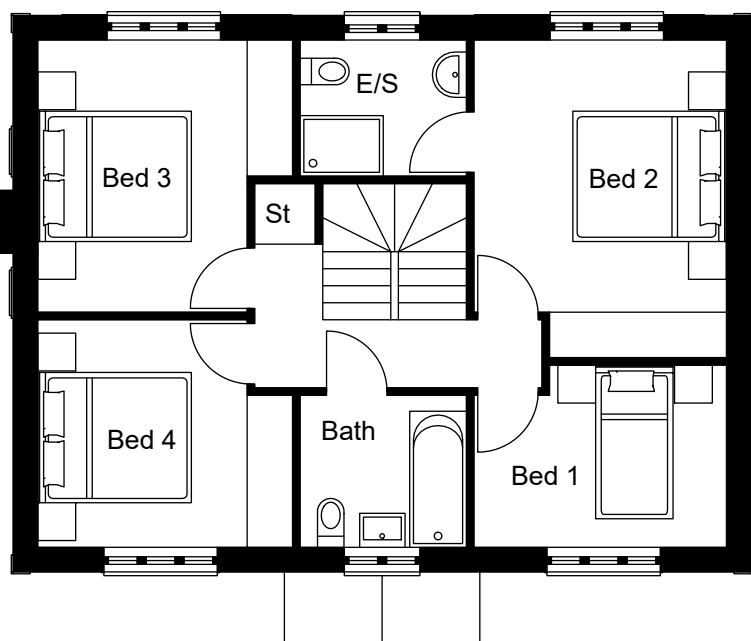

First Floor Plan
1:100

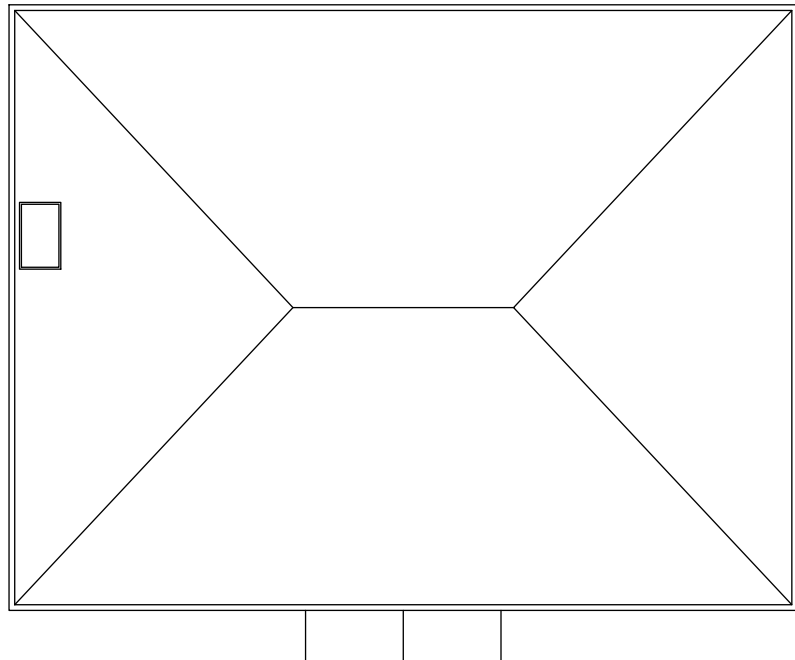


Roof Plan
1:100



South Elevation
1:100



North Elevation
1:100

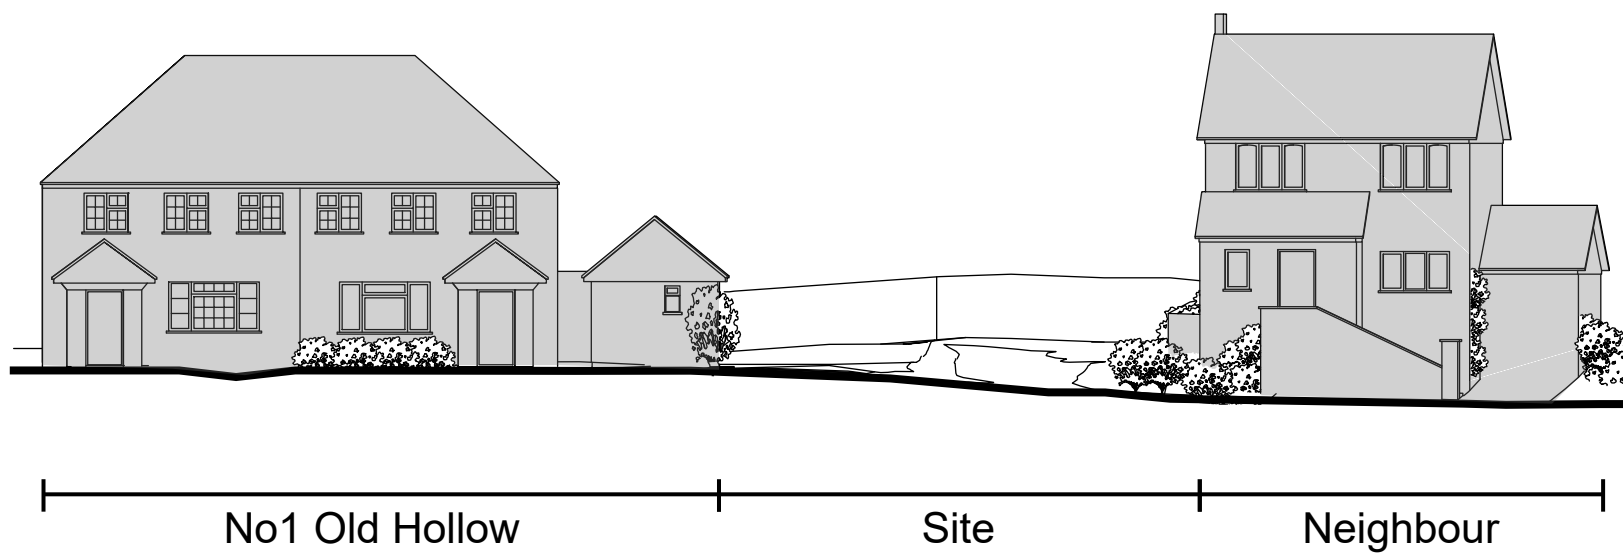


Existing Street Scene
1:200



East Elevation
1:100



West Elevation
1:100

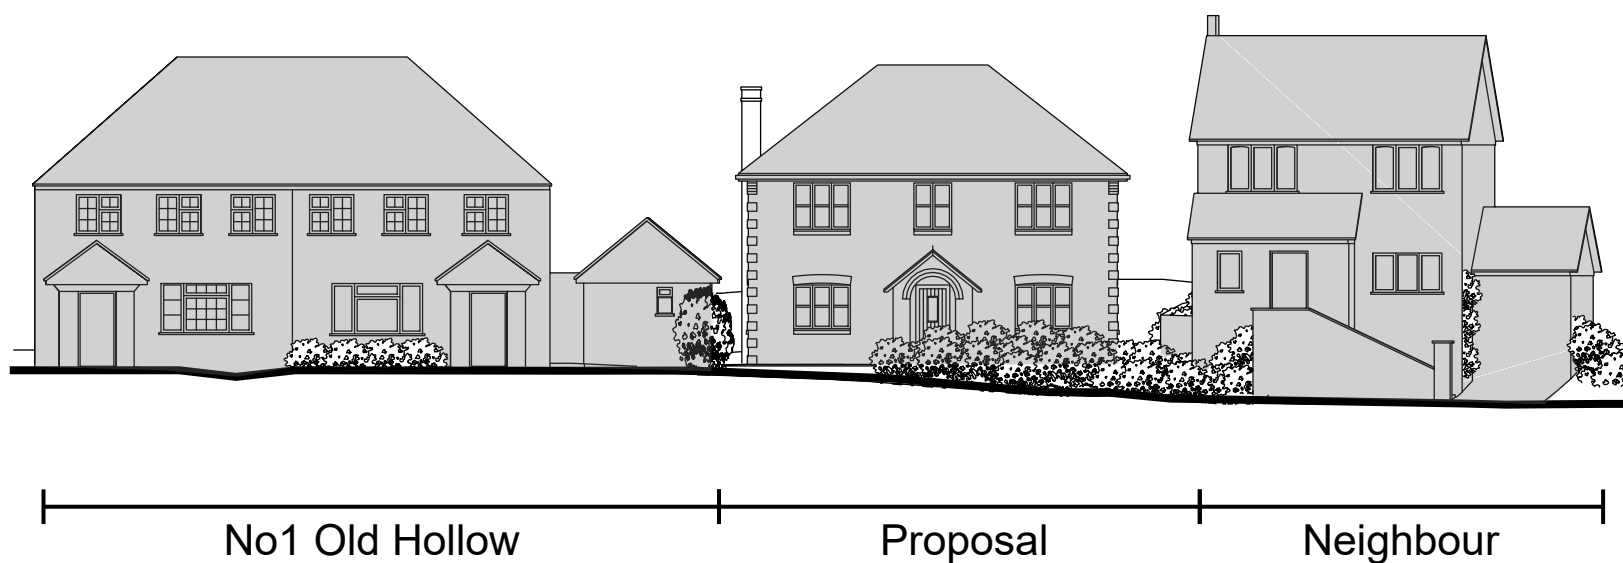

Proposed Street Scene
1:200