


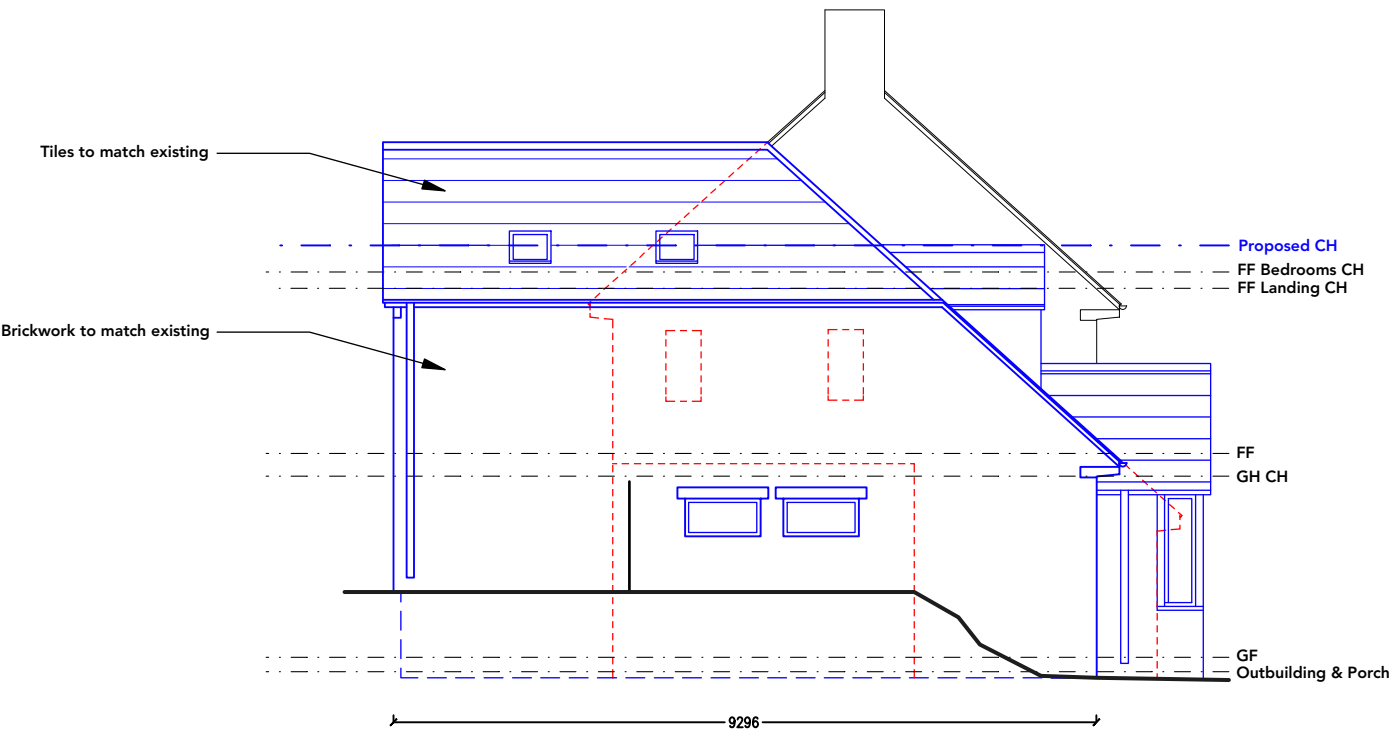


PROPOSED NORTH ELEVATION
Scale 1:100@A3



PROPOSED WEST ELEVATION
Scale 1:100@A3



PROPOSED SOUTH ELEVATION
Scale 1:100@A3

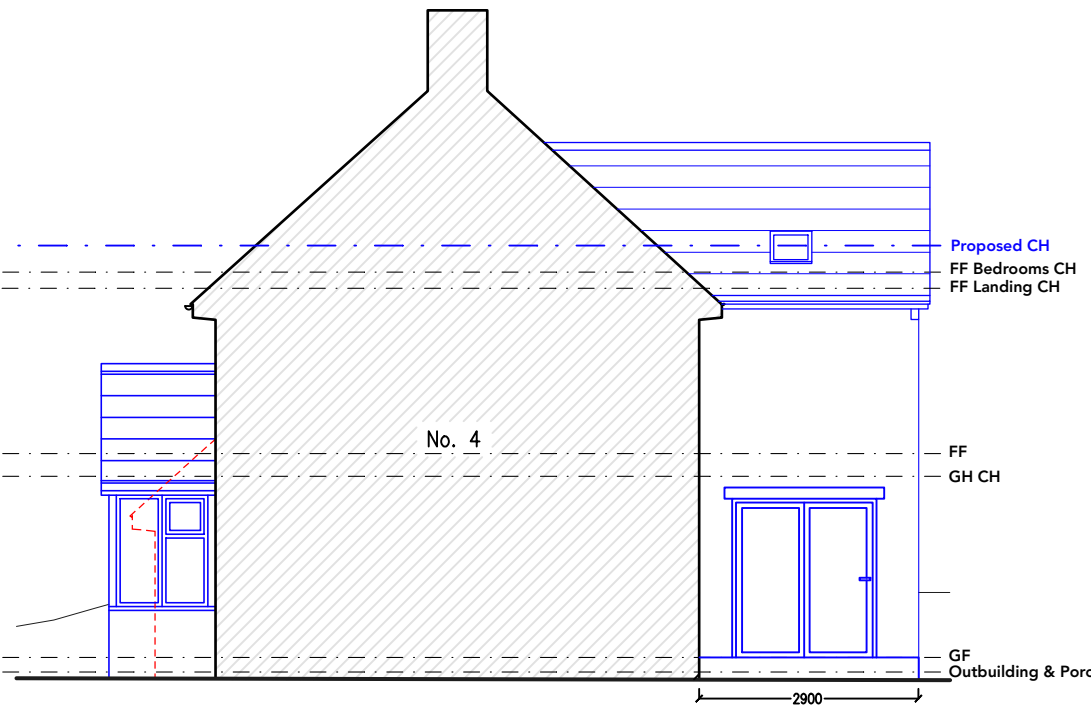

PROPOSED EAST ELEVATION
Scale 1:100@A3



LEGEND	
	EXISTING
	PROPOSED
	DEMOLITION

- NOTES
- These drawings are issued for planning purposes only and are not intended for construction or fabrication.
 - All dimensions are to be verified on site by others prior to construction. No dimensions are to be scaled from these drawings.
 - The designer accepts no responsibility for errors or omissions arising from information provided by third parties.
 - All works shall comply with local authority requirements, building regulations, codes, and statutory approvals, which remain the responsibility of the client and contractor.
 - Structural design, services design, and specialist detailing are excluded unless explicitly noted and are to be provided by suitably qualified consultants.
 - Existing conditions are shown indicatively only and may differ from site conditions. Any discrepancies are to be reported prior to works commencing.
 - The contractor is responsible for construction means, methods, sequencing, and site safety.
 - Copyright of these drawings remains with the designer. Unauthorised use, reproduction, or modification is prohibited.

REV	DATE	DESCRIPTION
B	31.03.26	Dimensions
A	12.02.26	Design amendments

PRELIMINARY



EMG DESIGNS
eglead@emgdesigns.info
Mobile: 07413830003

PROJECT
3 HAREFIELD CRESCENT
NETHERAVON
SALISBURY SP4 9RN

TITLE
PROPOSED ELEVATIONS

PROJECT No.	DRG No.	REV.
2026-02	05	B
SCALE	DATE	DRAWN
see drg	Jan'26	EMG