

NOTES

PROJECT No. COL.MOD.UK.0010043

BTEE No. 57306

MBNL ID: NWI059

H3G ID: N/A

5	COL.MOD.UK.0010043 PLANNING	09-07-26	WHP	WHP
4	COM-0024754 AS BUILT	22/11/24	GBC	8ED
3	com-0024754 Planning Amend	01/06/23	DAL	DAL
2	com-0024754 planning	09/05/23	DAL	DAL
1	N/A MASTER CREATION	17/01/23	MCD	MCD

ISS	REVISION	DATE	DRN	APP
-----	----------	------	-----	-----



CELLNEX UK
R+, 4TH FLOOR, 2 BLA GRAVE STREET, READING, RG1 1AZ
Tel. 020 4526 8553

SITE No **UK-WI-007923**
LITTLETON DREW
MRS ADAMS FIELD
LITTLETON DREW
CHIPPENHAM
WILTSHIRE
SN14 7NF

NGR **ST 83314 79847**

OS GRID **383314 179847**


TITLE
SITE PLAN
PROPOSED
BTEE - PRIMARY AREA POWER RESILIENCE

SCALE **1:100**

DRAWN	MCD	16/01/23
APPROVED	WHP	09-07-26

DRG No. Sheet 1 of 1 Rev

UKWI007923-02-100-MD005 **5**

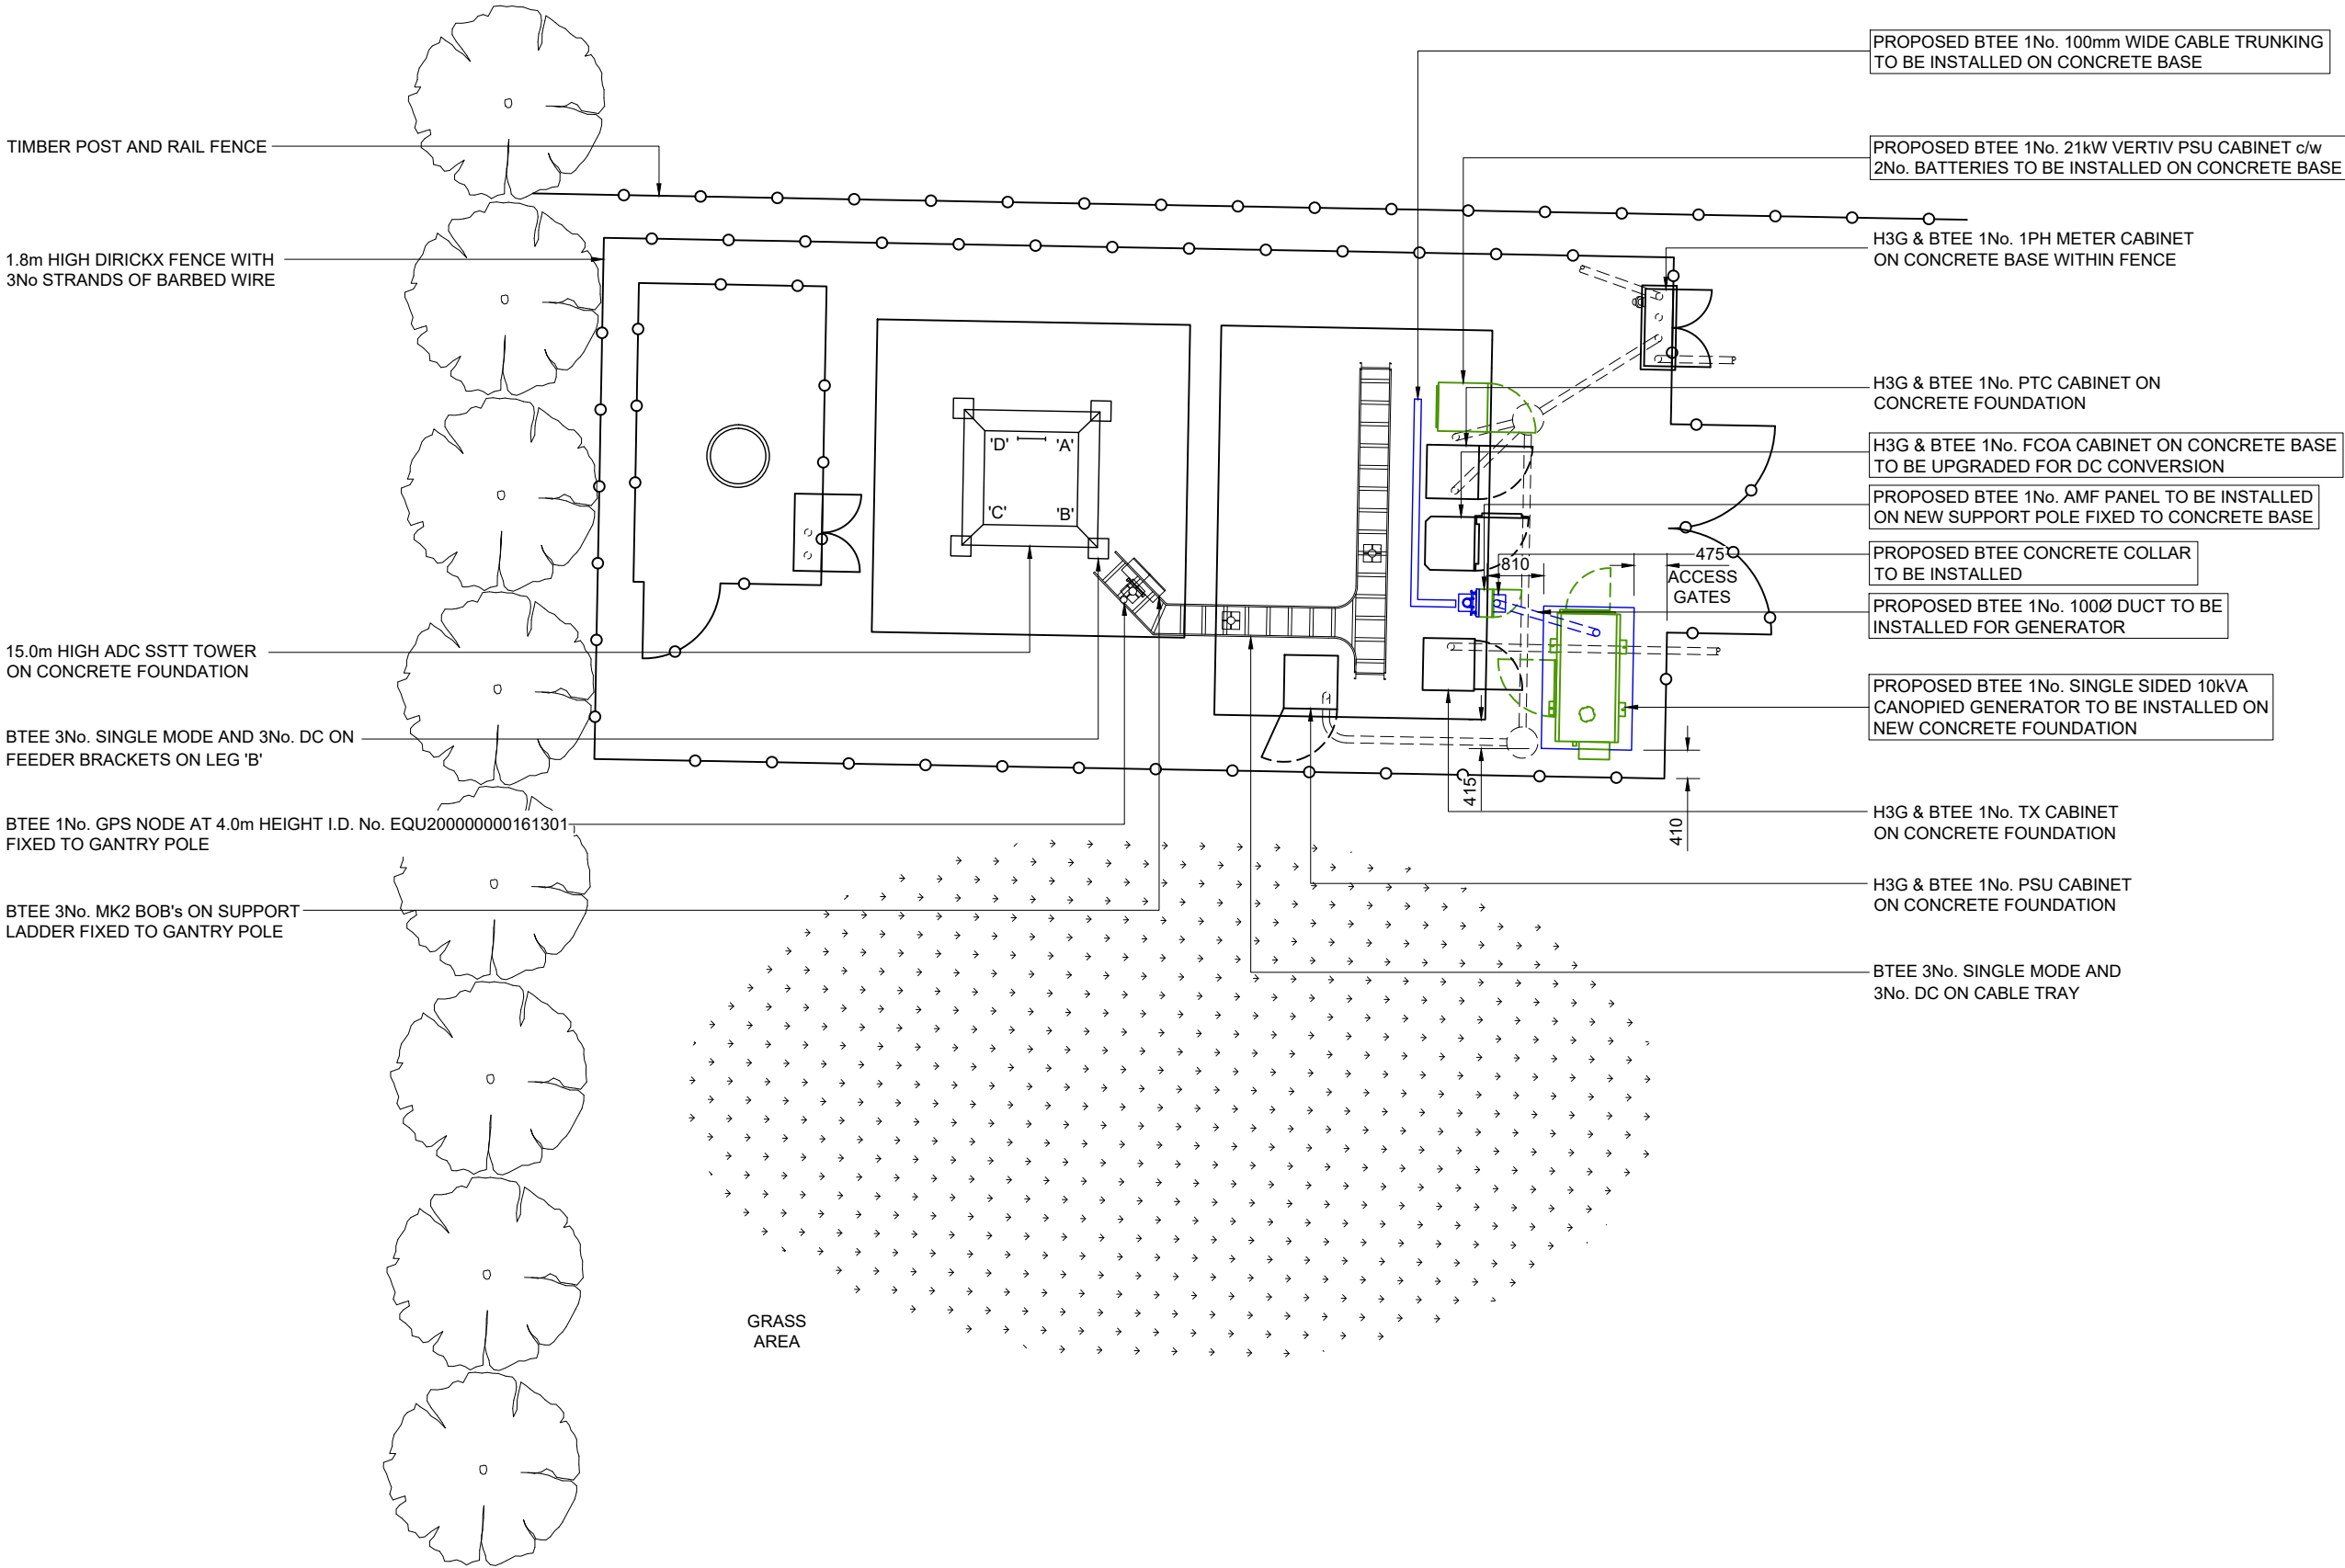

FEINT DETAILS INDICATE LOCATIONS
RESERVED FOR OTHER PROPOSALS
WHICH MAY BE THE SUBJECT OF
SEPARATE APPLICATIONS

NOTES

BTEE 3No. RRZZVV-65B-R6N43 ANTENNAS AT 14.15m MEAN, BEARINGS 0°, 120° & 240° E.T.N. I.D. No's EQU200000000161282, EQU200000000161283 & EQU200000000161284 ON SUPPORT POLES FIXED TO HEADFRAME

BTEE 3No. AHEGC RRU's ON CHS POLES FIXED TO HEADFRAME

BTEE 3No. AHPMDB RRU's ON CHS POLES FIXED TO HEADFRAME

BTEE 3No. MK2 BOB's ON CHS POLES FIXED TO HEADFRAME

H3G & BTEE 1No. 0.3m DISH AT 14.0m BEARING 185° E.T.N. I.D. No. EQU900270922

TOP OF STRUCTURE 15.0m

14.15m
13.90m 13.99m 14.02m

BTEE 3No. SINGLE MODE AND 3No. DC ON FEEDER BRACKETS ON LEG 'B'

H3G & BTEE 1No. FCOA CABINET ON CONCRETE BASE

PROPOSED BTEE 1No. AMF PANEL TO BE INSTALLED ON NEW SUPPORT POLE FIXED TO CONCRETE

H3G & BTEE 1No. TX CABINET ON CONCRETE FOUNDATION

H3G & BTEE 1No. PSU CABINET ON CONCRETE FOUNDATION

PROPOSED BTEE 1No. SINGLE SIDED 10kVA CANOPIED GENERATOR TO BE INSTALLED ON NEW CONCRETE FOUNDATION


PROPOSED BTEE 1No. 21kW VERTIV PSU CABINET c/w 2No. BATTERIES TO BE INSTALLED ON CONCRETE BASE

H3G & BTEE 1No. 1PH METER CABINET ON CONCRETE BASE WITHIN FENCE

H3G & BTEE 1No. PTC CABINET ON CONCRETE FOUNDATION

0.0m G.L.

4.0m

 

EAST ELEVATION

FEINT DETAILS INDICATE LOCATIONS RESERVED FOR OTHER PROPOSALS WHICH MAY BE THE SUBJECT OF SEPARATE APPLICATIONS

PROJECT No. COL.MOD.UK.0010043

BTEE No. 57306

MBNL ID: NWI059

H3G ID: N/A

5	COL.MOD.UK.0010043 PLANNING	09-07-26	WHP	WHP
4	COM-0024754 AS BUILT	22/11/24	GBC	8ED
3	com-0024754 Planning Amend	01/06/23	DAL	DAL
2	com-0024754 planning	09/05/23	DAL	DAL
1	N/A MASTER CREATION	17/01/23	MCD	MCD
ISS	REVISION	DATE	DRN	APP



CELLNEX UK
R+, 4TH FLOOR, 2 BLA GRAVE STREET, READING, RG1 1AZ
Tel. 020 4526 8553

SITE No UK-WI-007923
LITTLETON DREW
MRS ADAMS FIELD
LITTLETON DREW
CHIPPENHAM
WILTSHIRE
SN14 7NF

NGR ST 83314 79847

OS GRID 383314 179847

TITLE
ELEVATION
PROPOSED
BTEE - PRIMARY AREA POWER RESILIENCE

SCALE 1:100

DRAWN	MCD	16/01/23
APPROVED	WHP	09-07-26

DRG No. Sheet 1 of 1 Rev

UKWI007923-02-150-MD005 5