





01 - Proposed Front Elevation

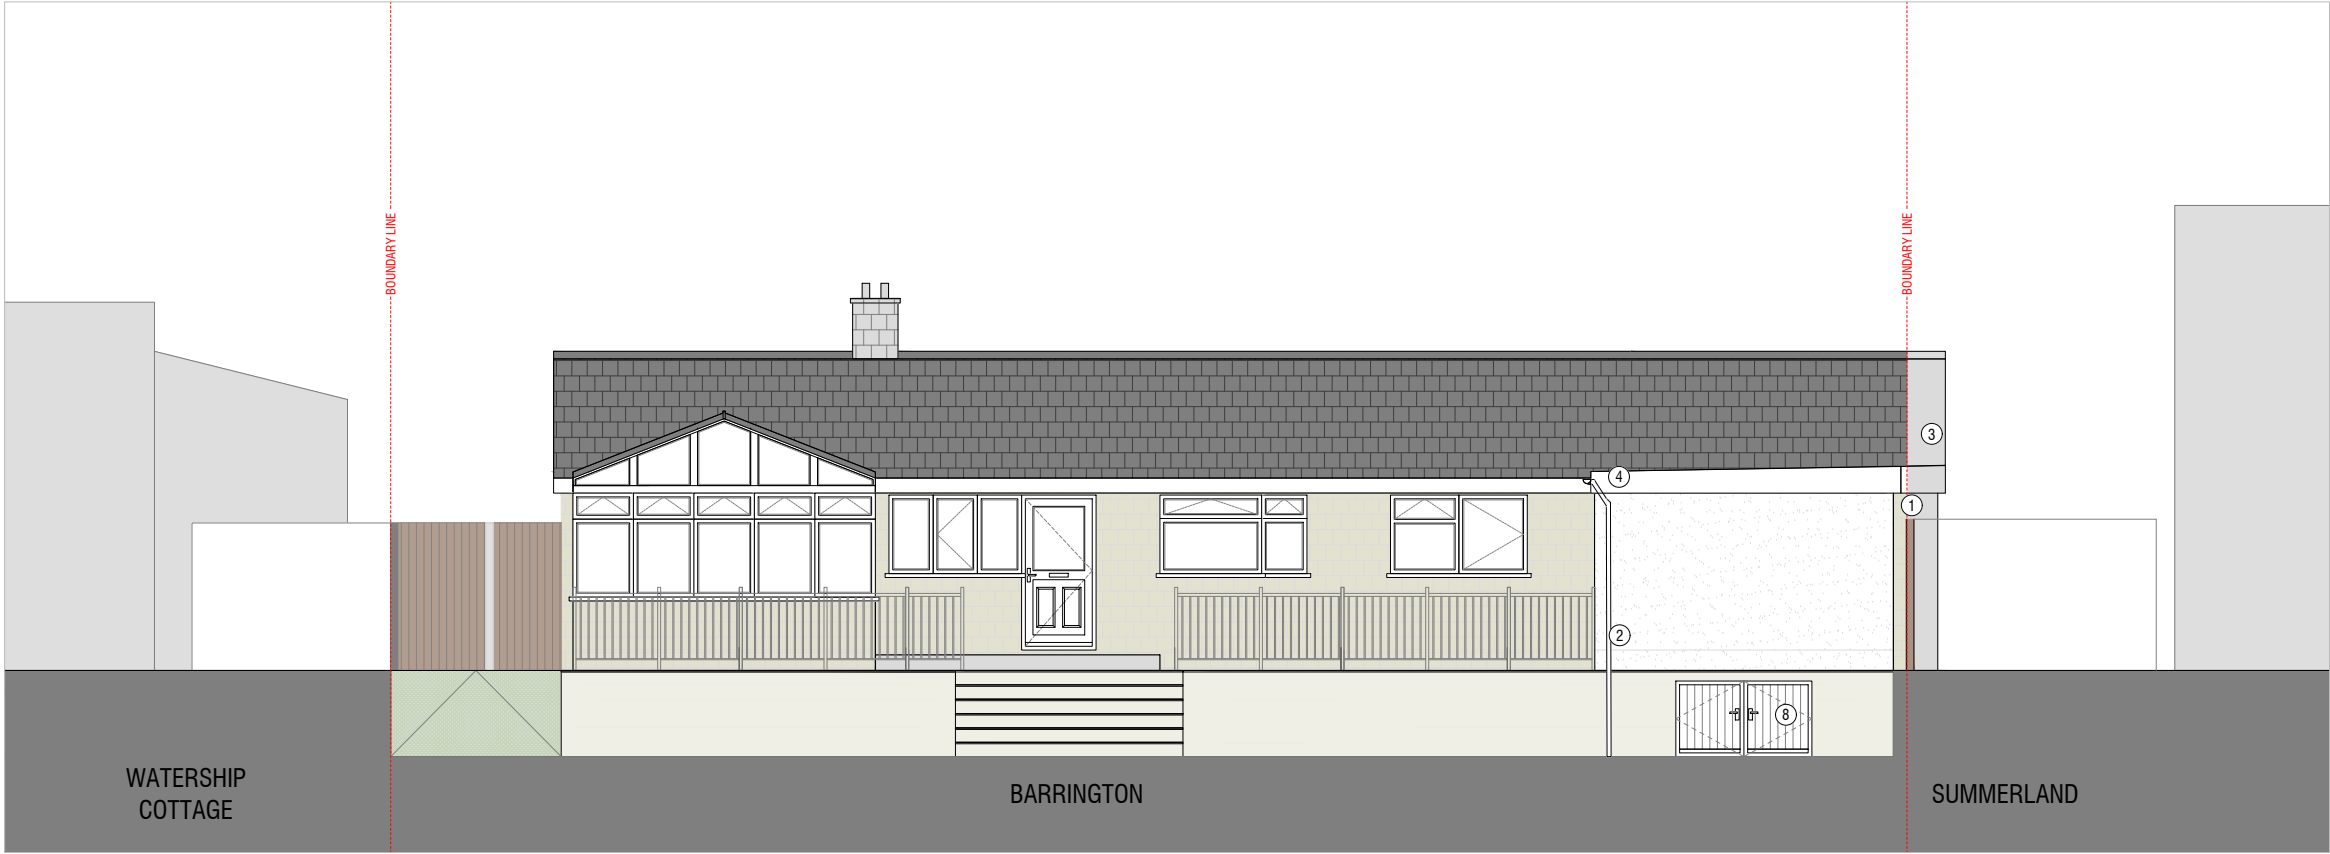

02 - Proposed Rear Elevation

 

- General Notes:**
- Do not scale drawings other than for planning purposes and refer only to figured dimensions.
 - Contractor is to raise any concerns of discrepancies in this drawing and that of what is noted on site to the architect before building works commence.
 - In the circumstance that the drawing relates to an existing building or setting, the contractor is to confirm there is no conflict between this drawings dimensions and the actual building/settings dimensions.
 - Refer to all other project consultants and specialists relevant drawings and specifications.
 - It is the contractor responsibility to ensure all site dimensions, levels and setting out is in line with the architects drawings.
 - Refer to the Structural Engineers drawings for full details on structure where necessary

Materials Key

①	Stone to match existing
②	Painted Render
③	Roof tiles to match existing
④	Single Ply Membrane Flat Roof
⑤	UPVC Windows to match existing
⑥	UPVC Doors to match existing
⑦	Existing Roller Garage Door Retained
⑧	Timber doors to undercroft storage

P2	23.07.26	Planning Changes
P1	20.05.26	Planning
Rev:	Date:	Revision History:

ESDON
ARCHITECTURE

T: 01722 680 419
M: 07810 647 790
W: info@esdon-architecture.com

Project:
26-029
Barrington

Designed by:	Name:	Date:	Checked:	Name:	Date:
Drawn By:	EE		Approved:	EE	

Scale: @A3
1:100

Status:
PLANNING

Drawing Title:
Proposed Elevations

Drawing No: 10-200	Rev: P2
------------------------------	-------------------